



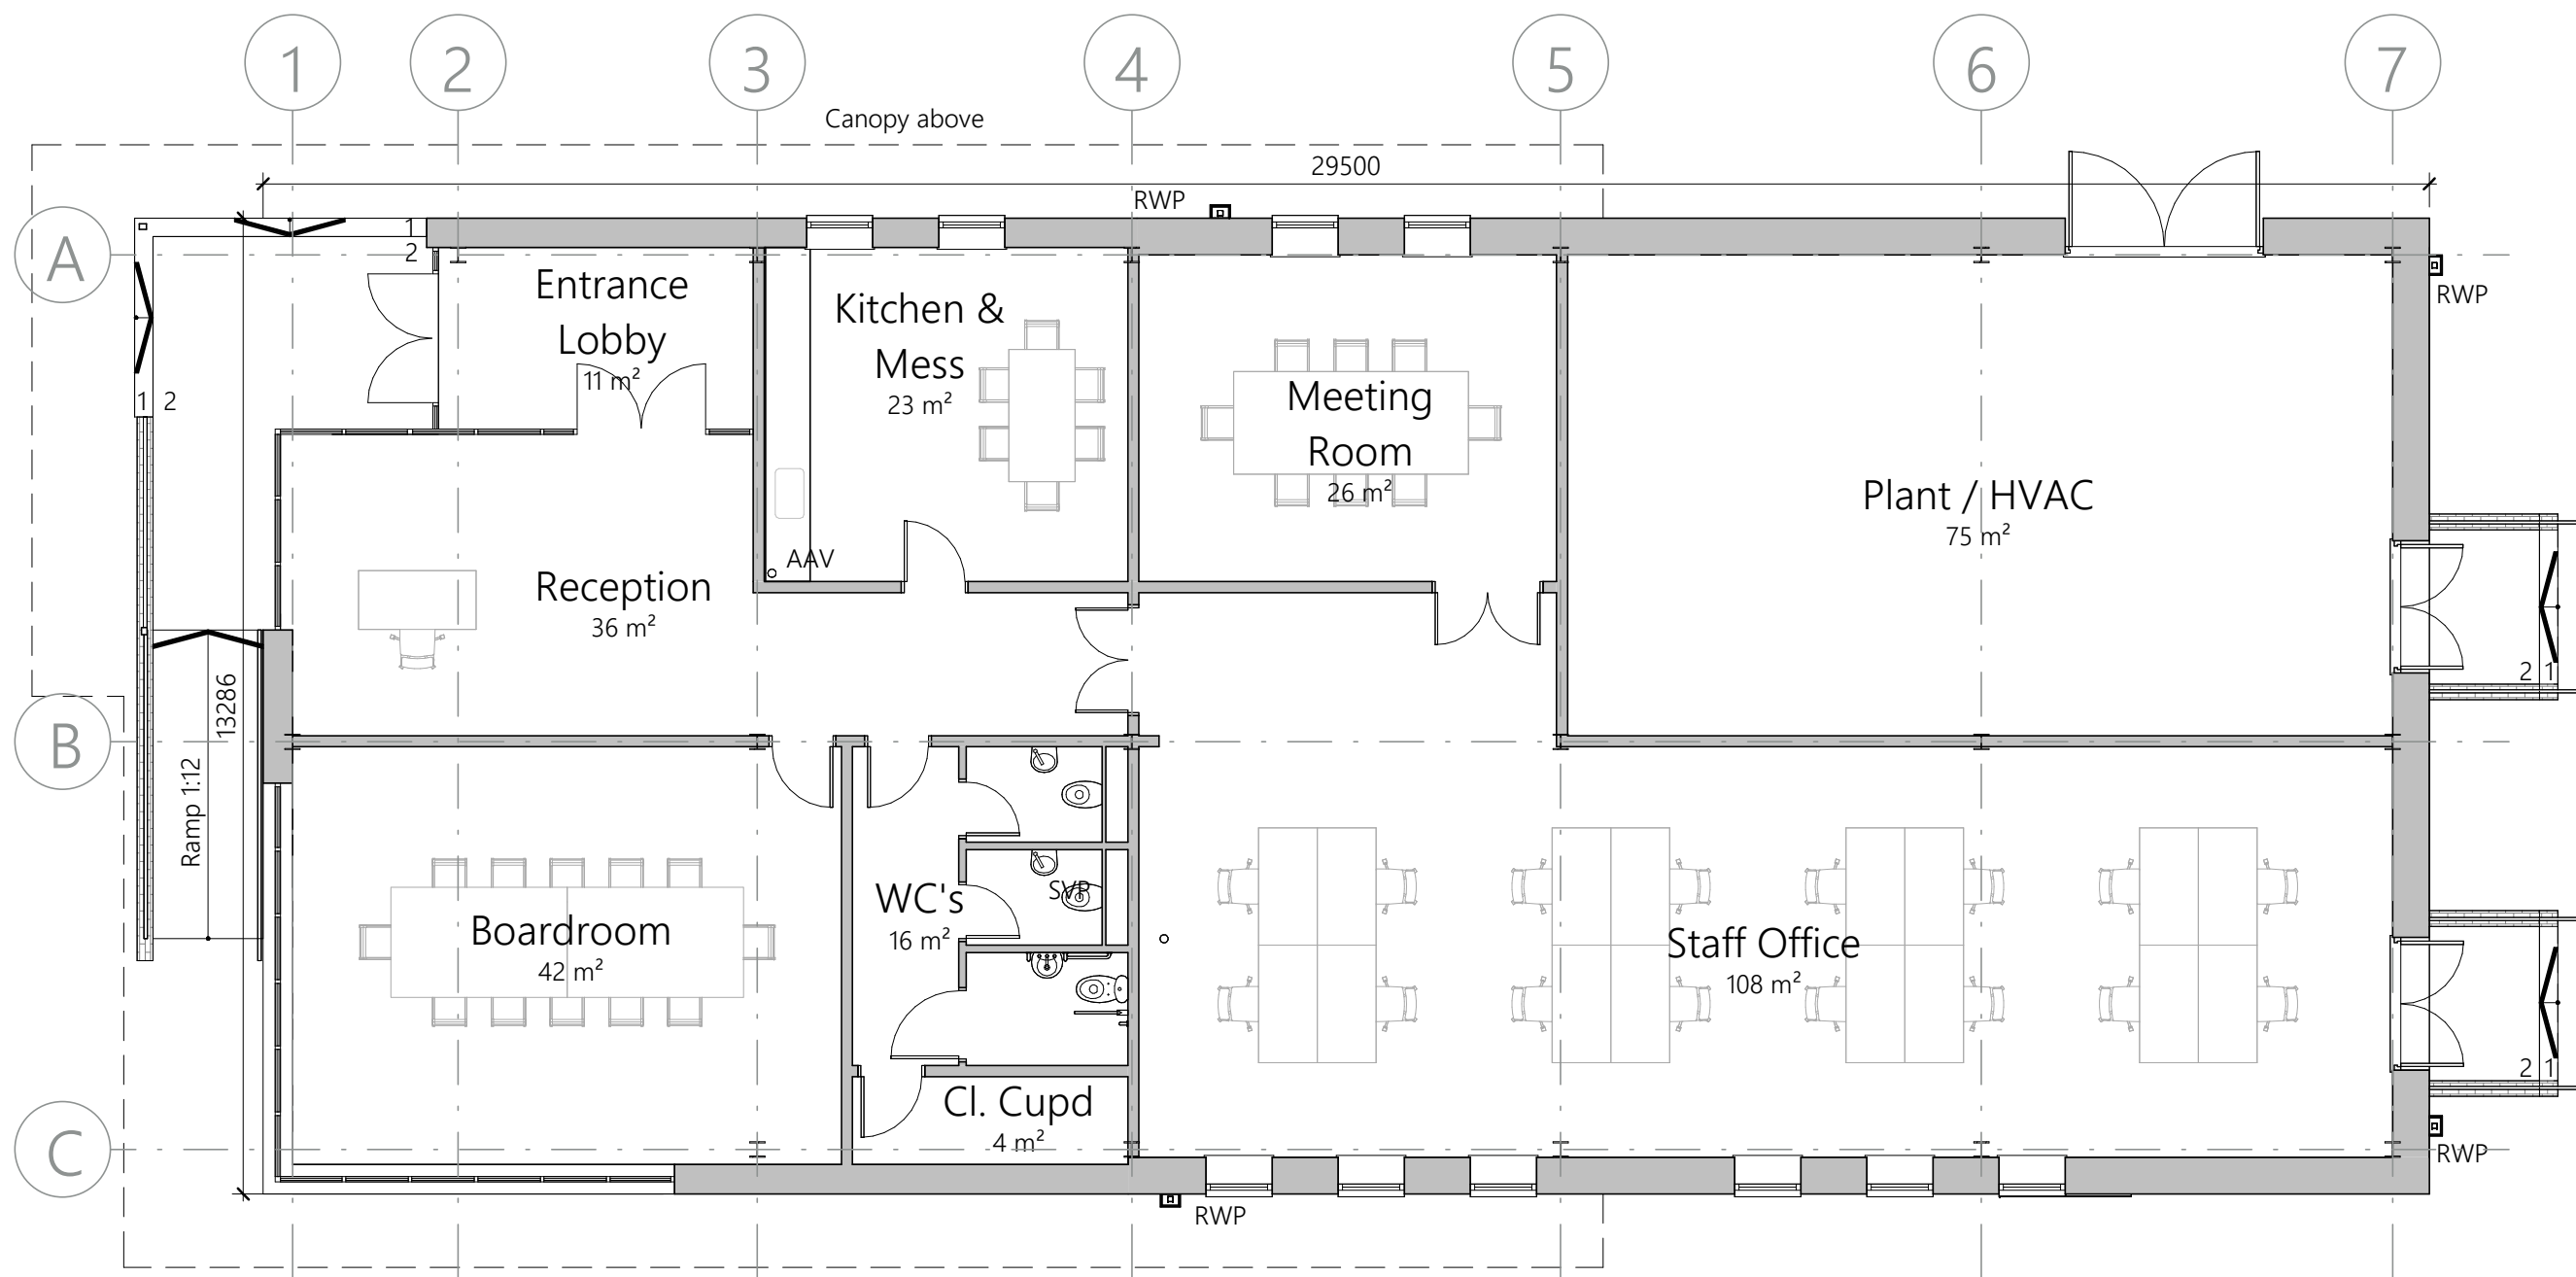

1 Proposed Ground Floor Plan
1: 100

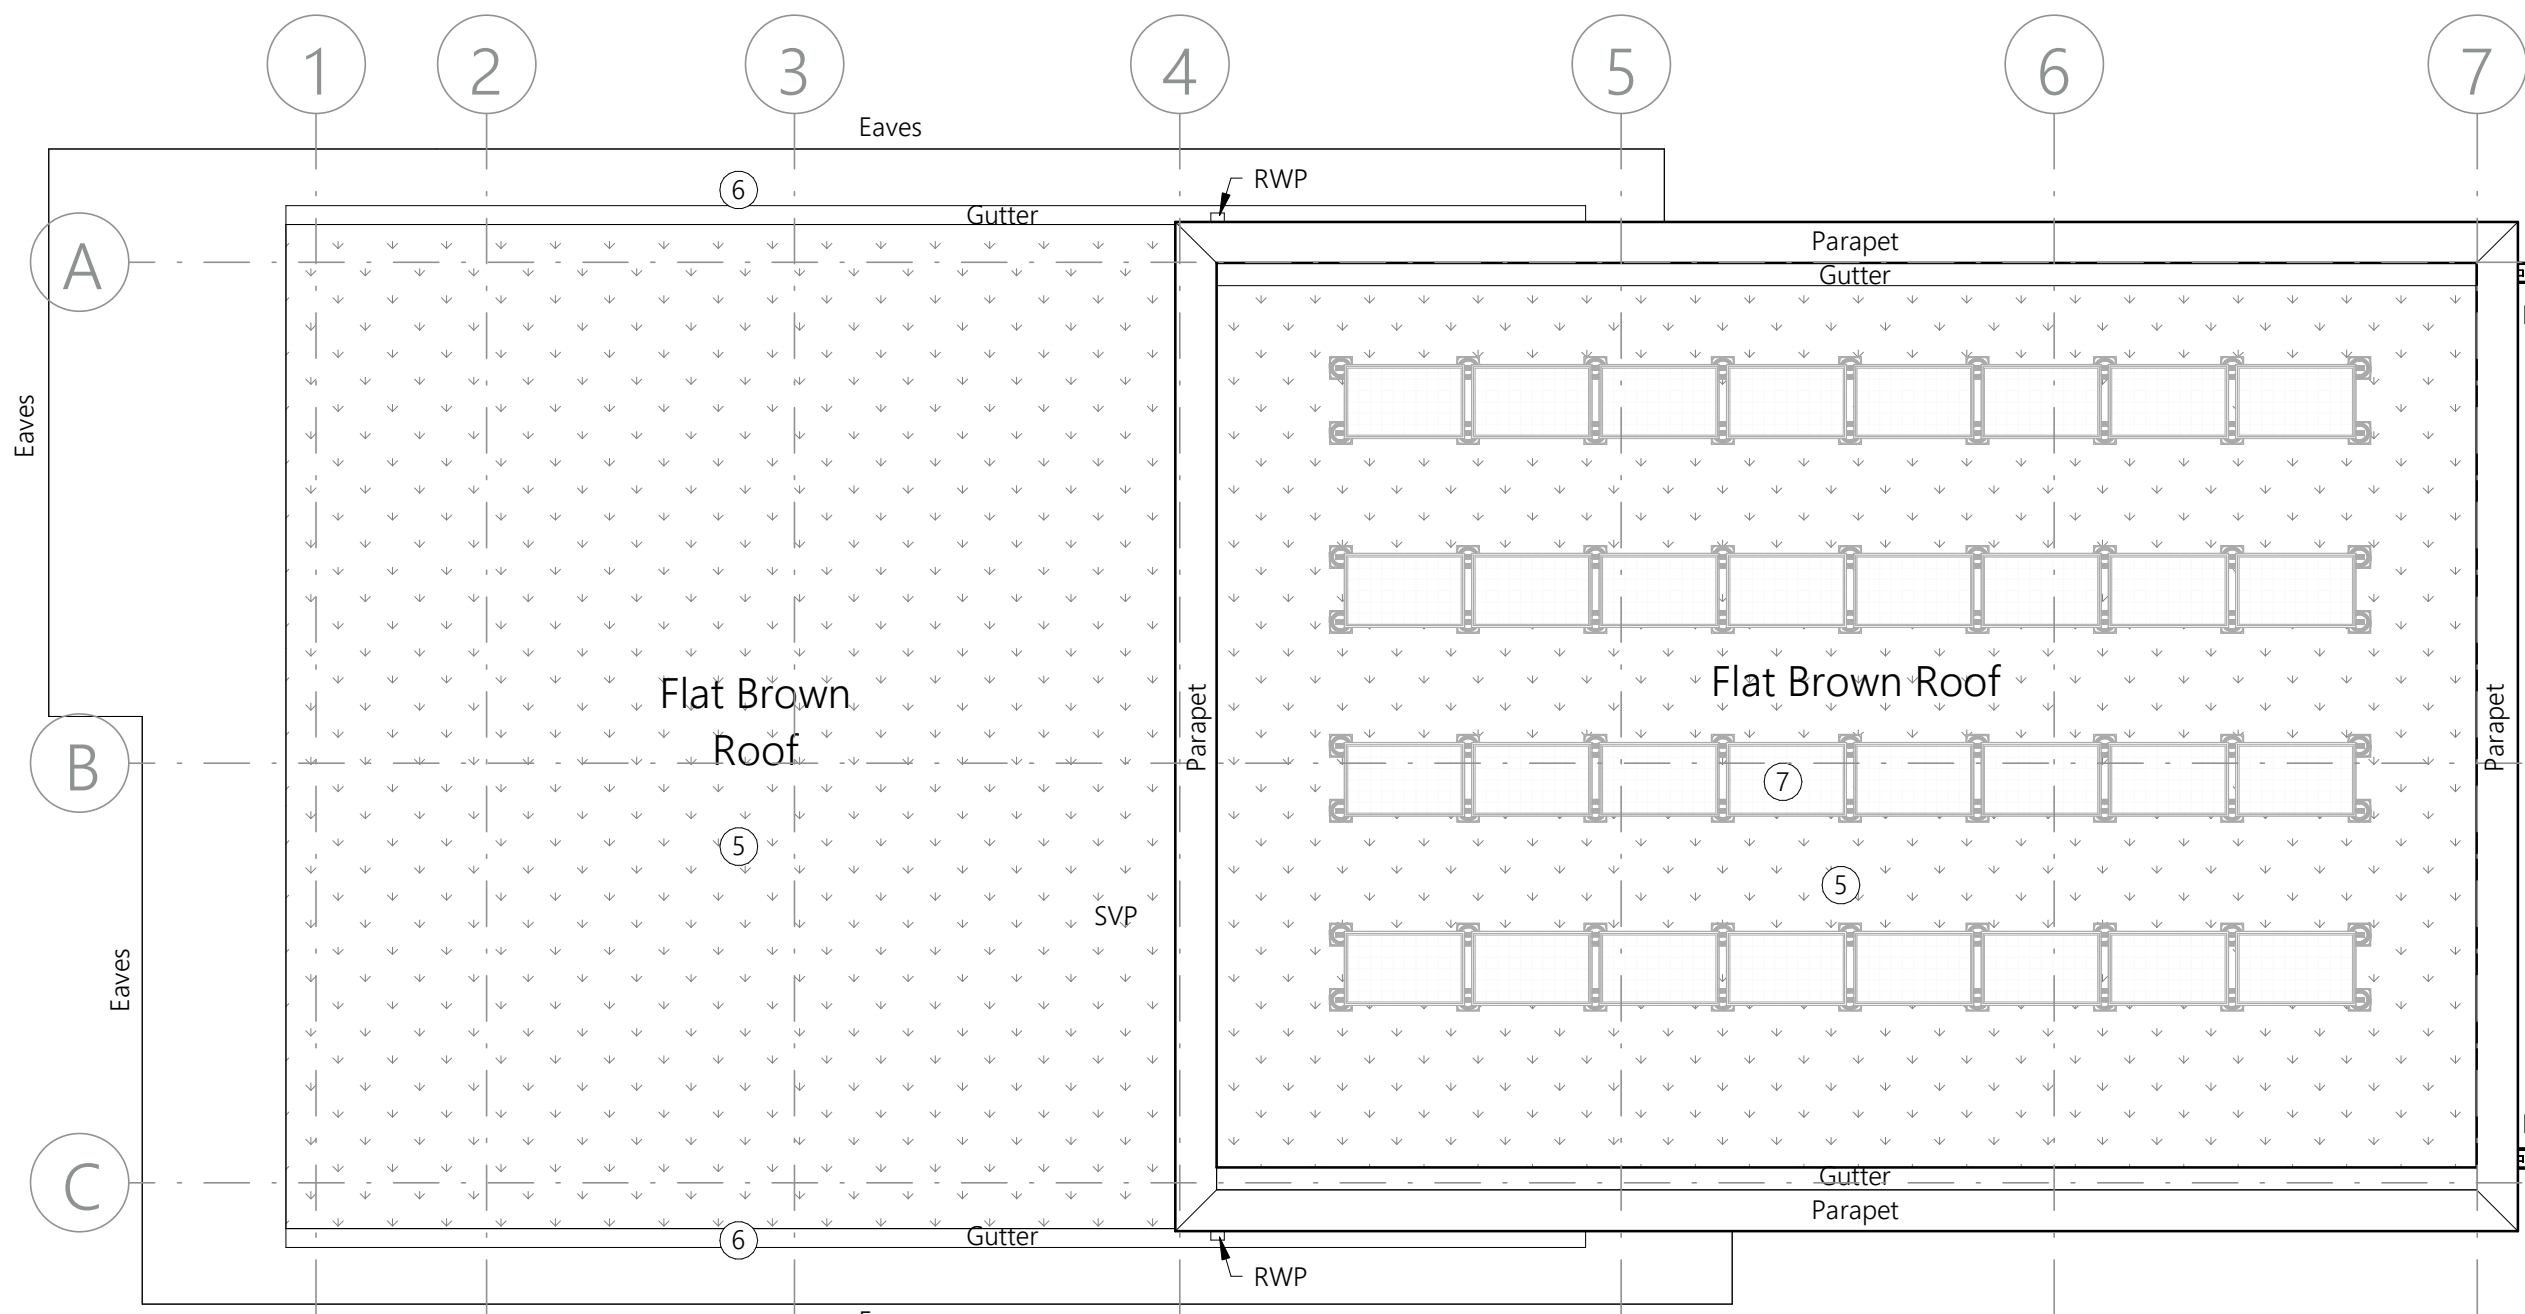


2 Proposed First Floor Plan
1: 100



NOTES
• North arrow above indicates 'True North'

(c) 2023 Sophem Limited
info@inspirearchitects.co.uk
www.inspirearchitects.co.uk


Sophem Limited t/a Inspire Architects
Heywood House, Heywood. BA13 4NA
01749 605006

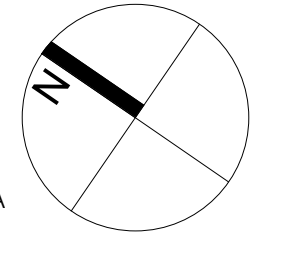


- GENERAL NOTES
- All works proposed shall be conducted in accordance with the related H&S and CDM regulations. Where doubt arises over any aspect of safety, consult Inspire Architects.
 - Should any discrepancy be found on this drawing or related project information then the matter should be brought to the attention of Inspire Architects for resolution as soon as possible.
 - This drawing may be based on a measured survey or Ordinance Survey information. Do not scale from this drawing unless for planning purposes.
 - All dimensions are in millimetres unless otherwise stated. Do not scale from this drawing. All information and layouts detailed on this drawing are subject to site dimension checks.
 - Copyright - All Inspire Architects drawings are the property and copyright of Sophem Limited and are not to be used for any purpose without prior written agreement.

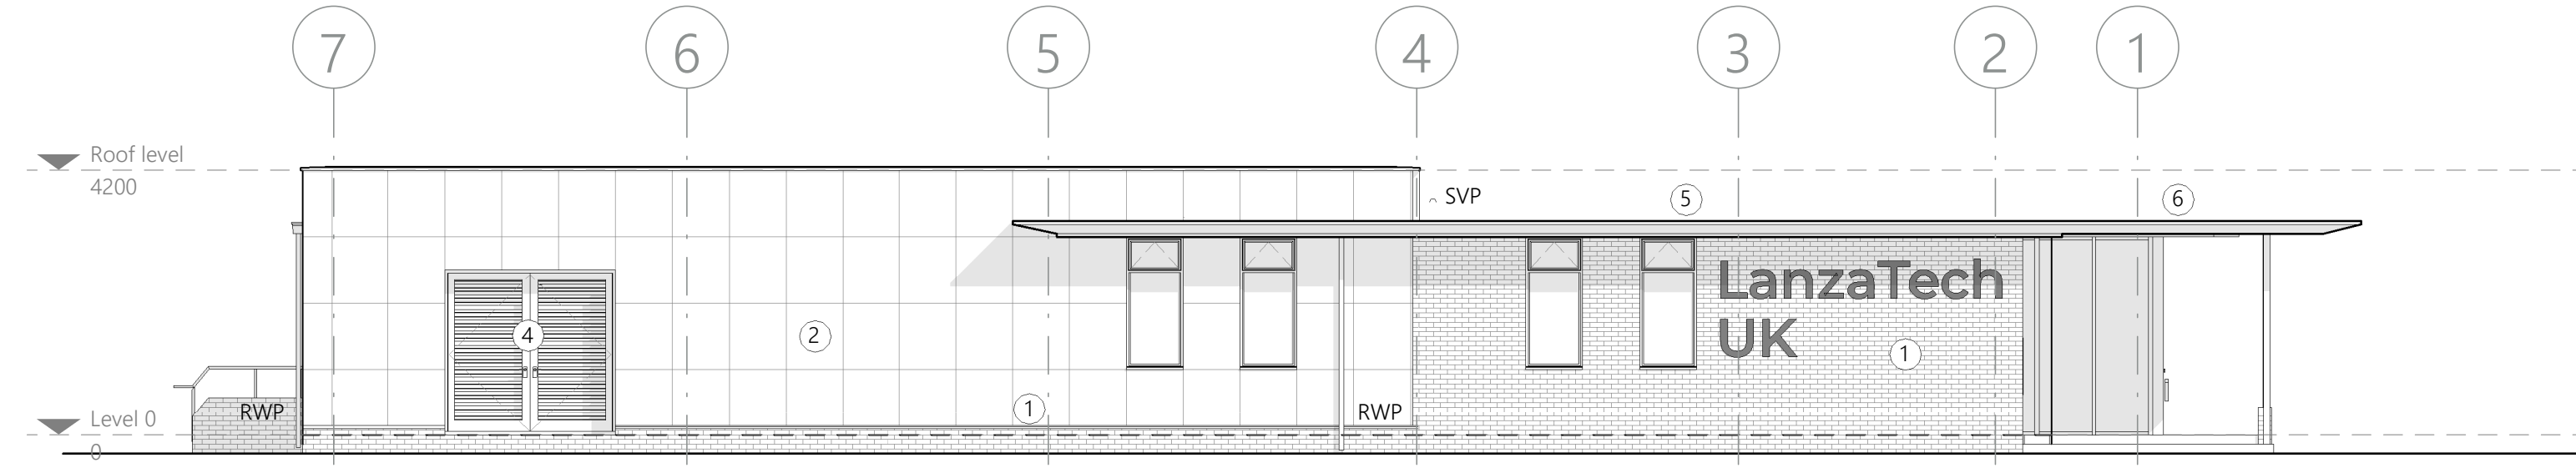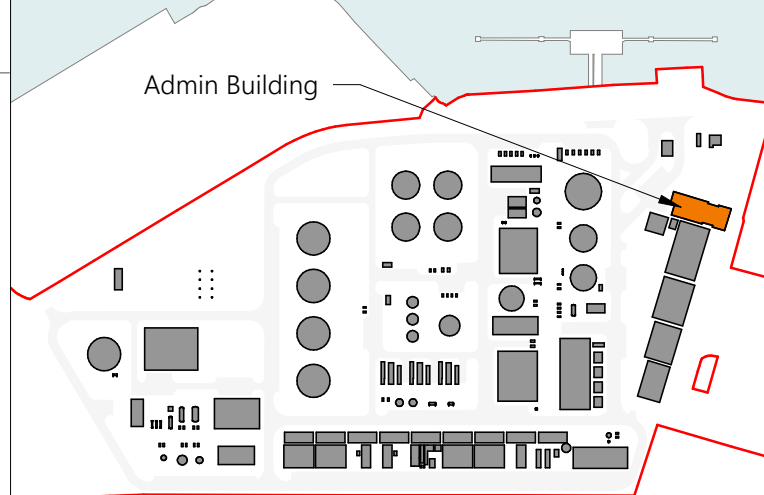


3 Proposed North Elevation
1: 100

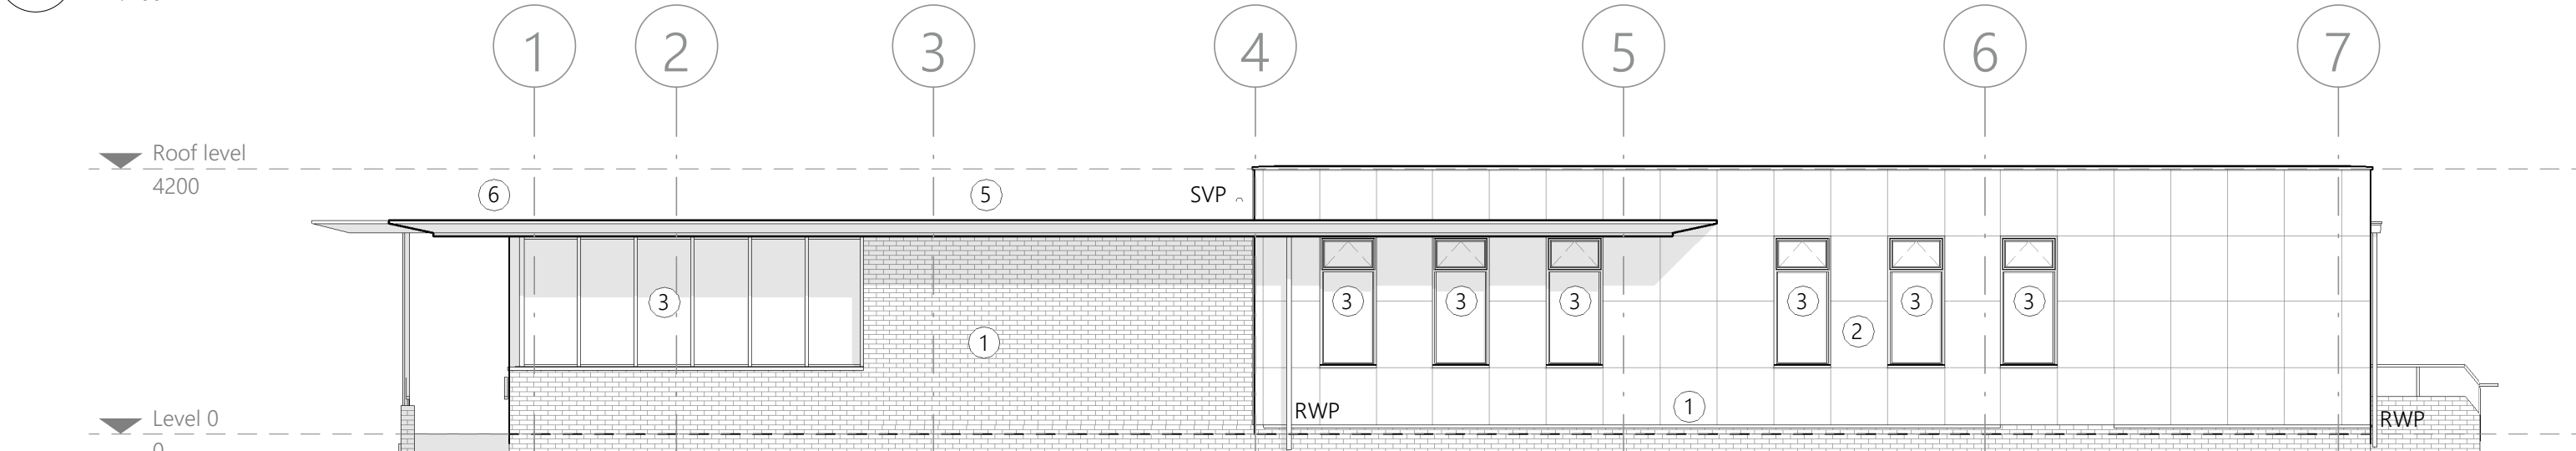

4 Proposed South Elevation
1: 100

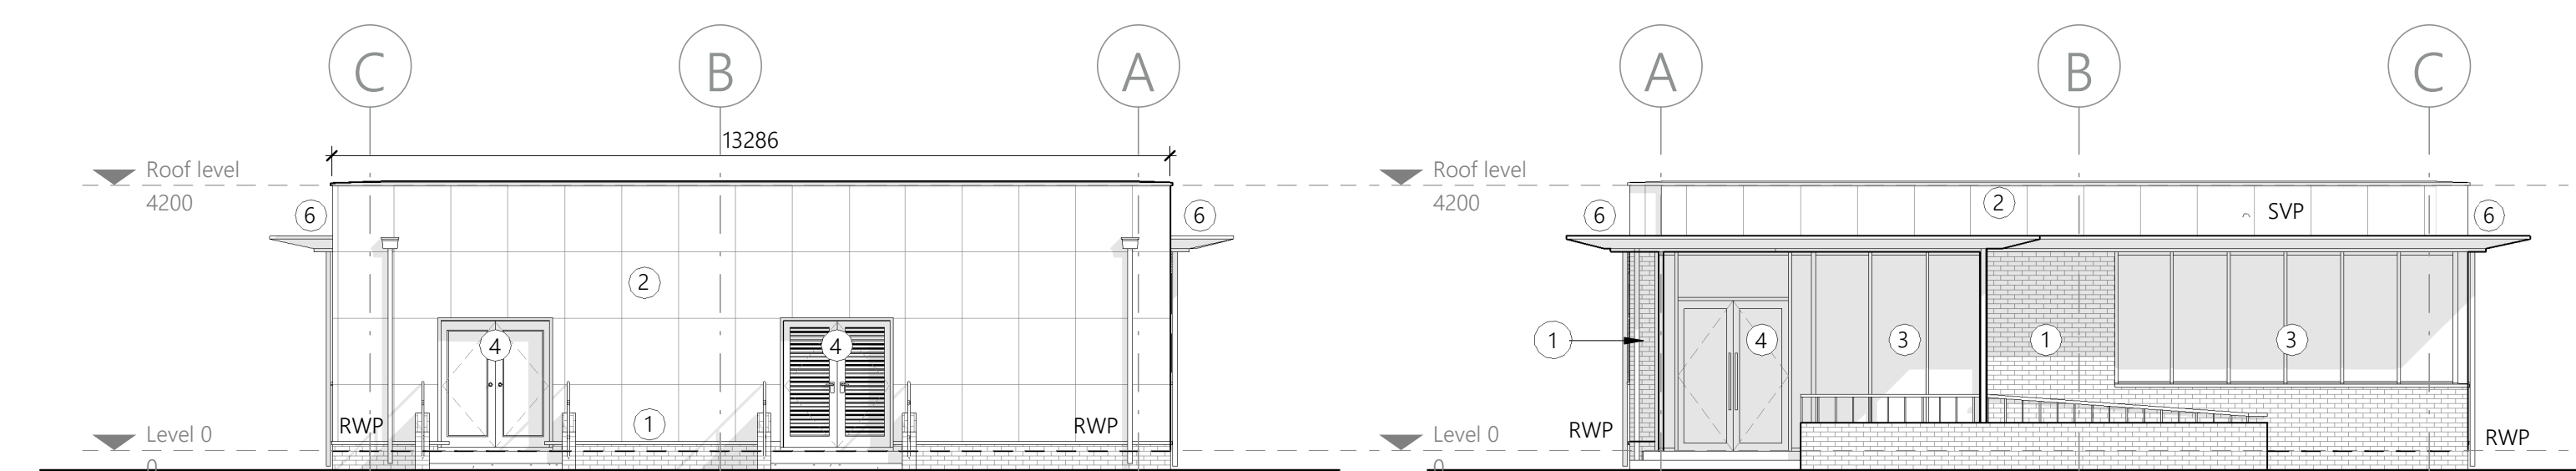

5 Proposed East Elevation
1: 100

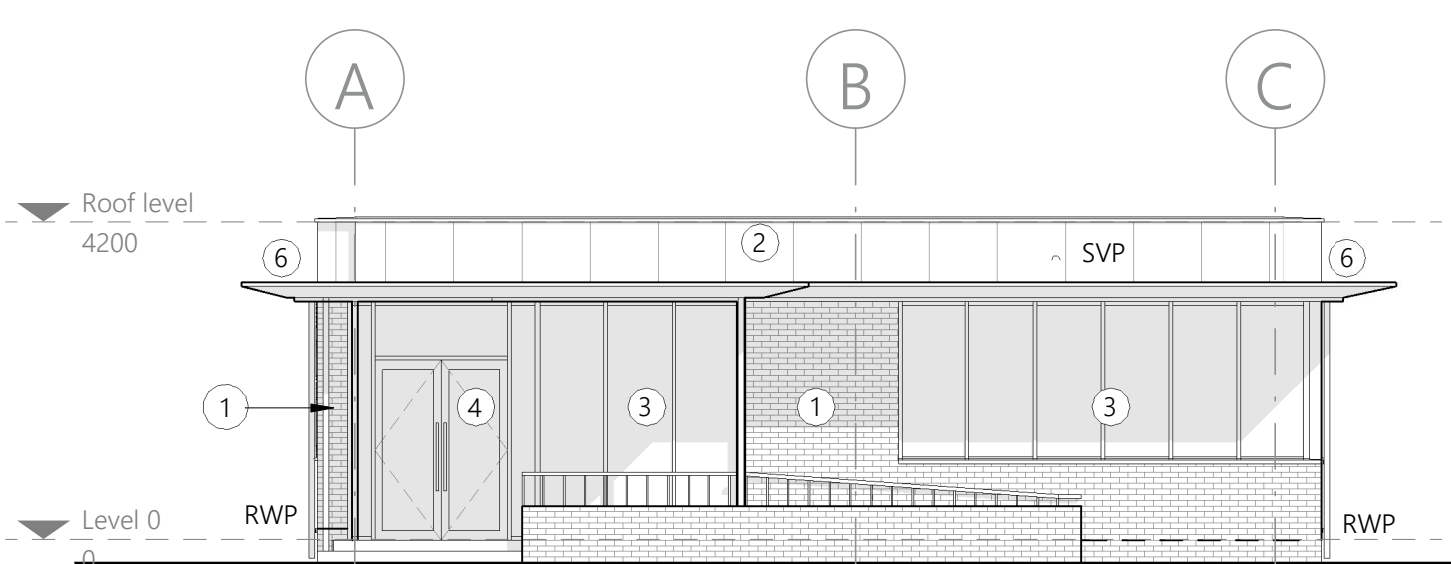

6 Proposed West Elevation
1: 100



7 Admin Building 3D View 1



8 Admin Building 3D View 2

LEGEND

1	Engineering brickwork
2	Textured insulated metal panels
3	Aluminium double glazed windows
4	Aluminium framed doorset
5	Brown roof system
6	Metal clad eaves overhang
7	Photovoltaic Panels

P8	IS	CH	27.10.2023
P7	CH	NC	09.08.2023
P6	CH	NC	25.07.2023
P5	CH	NC	17.07.2023
P4	CH	NC	13.07.2023
P3	CH	NC	30.06.2023
P2	CH	NC	23.06.2023
P1	CH	NC	14.06.2023
Revision	Drawn	Checked	Date

INSPIRE Architects

PROJECT NAME
Project Dragon - Sustainable Aviation Fuel (SAF) Production Facility

CLIENT
LanzaTech UK Limited

SHEET NAME
Proposed Admin Building Plans and Elevations

SHEET SIZE
A1

SCALE
1: 100 @ A1

STATUS CODE
S2

STATUS
PLANNING

REVISION DATE
27.10.2023

REVISION
P8

DRAWING NUMBER
2143.01-IA-09-ZZ-DR-A-0300