



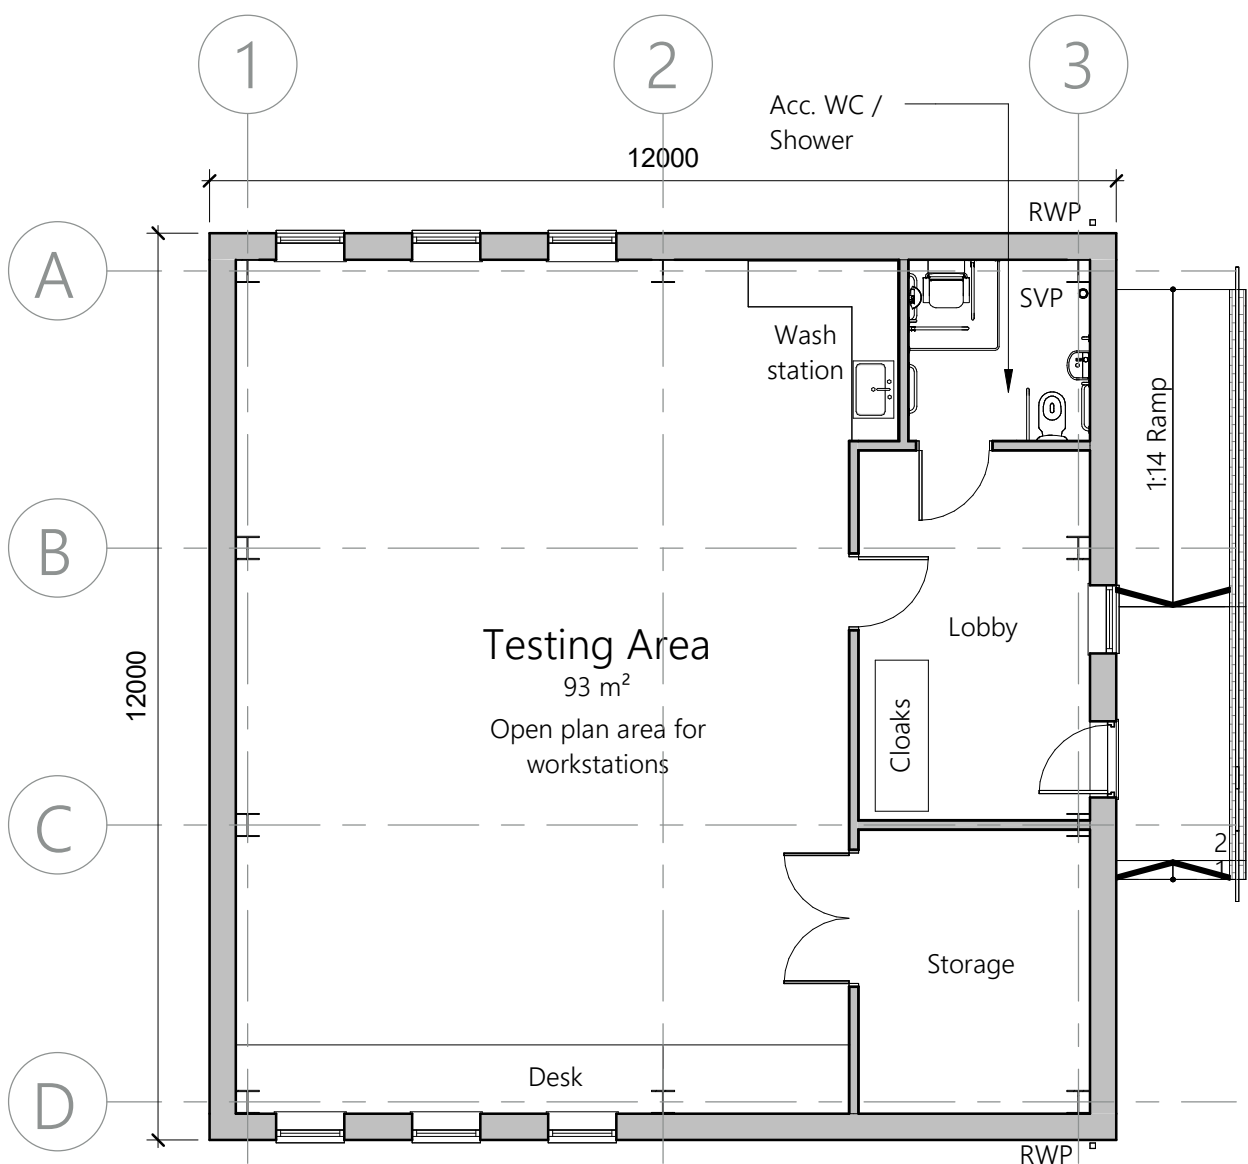


1 Proposed Ground Floor Plan
1: 100

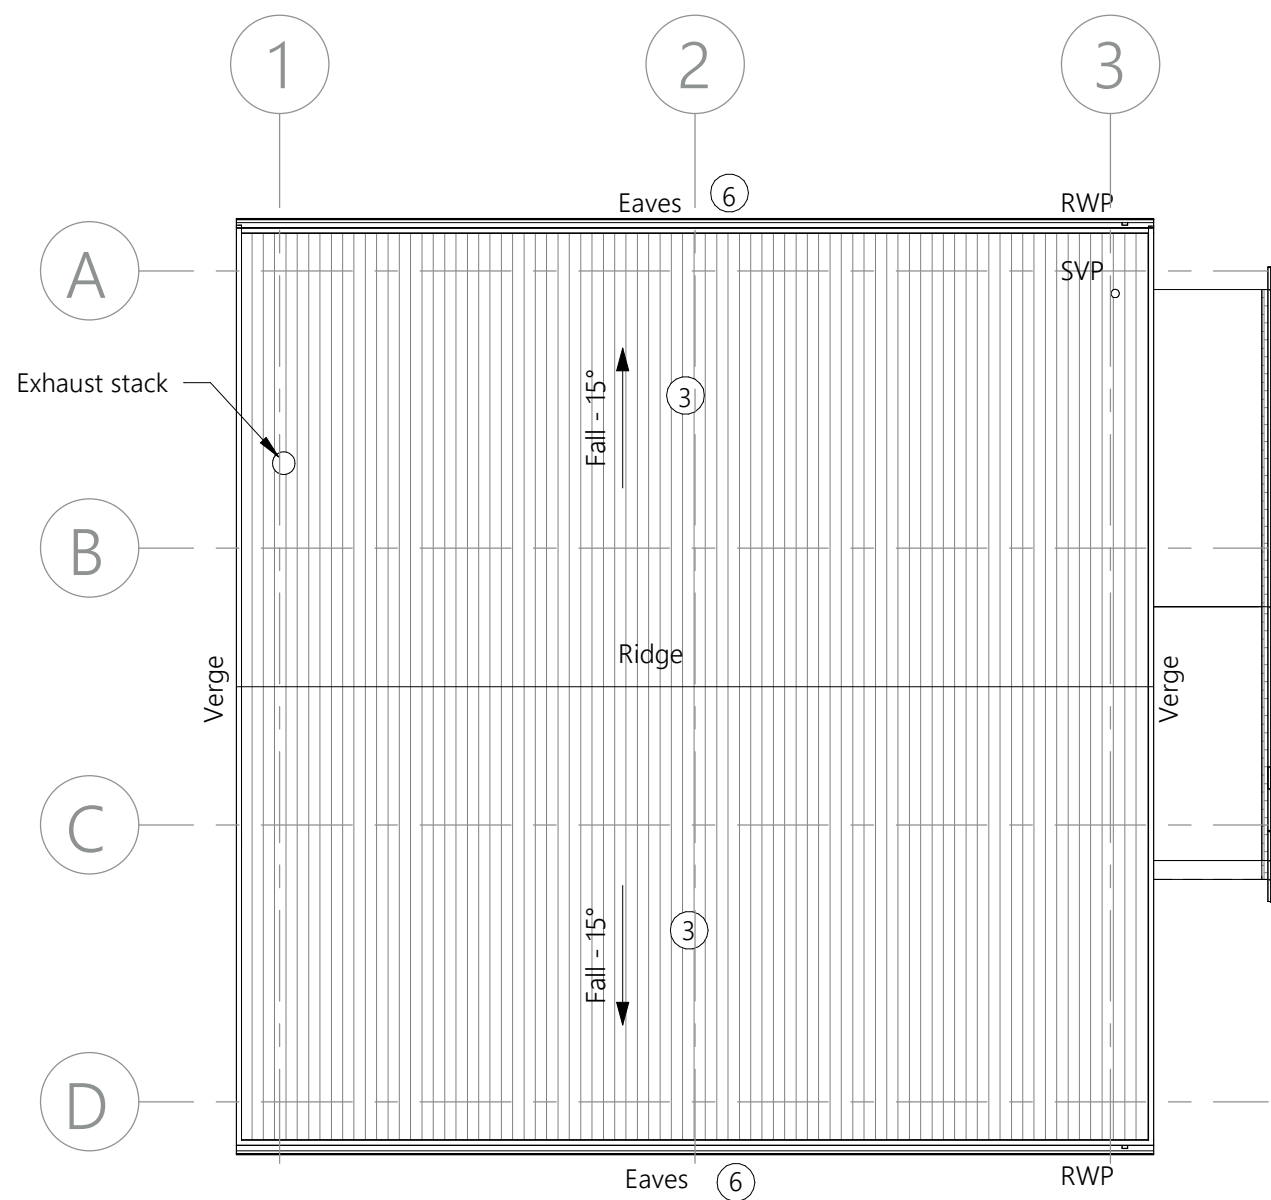


2 Proposed Roof Plan
1: 100




7 Laboratory 3D View 1

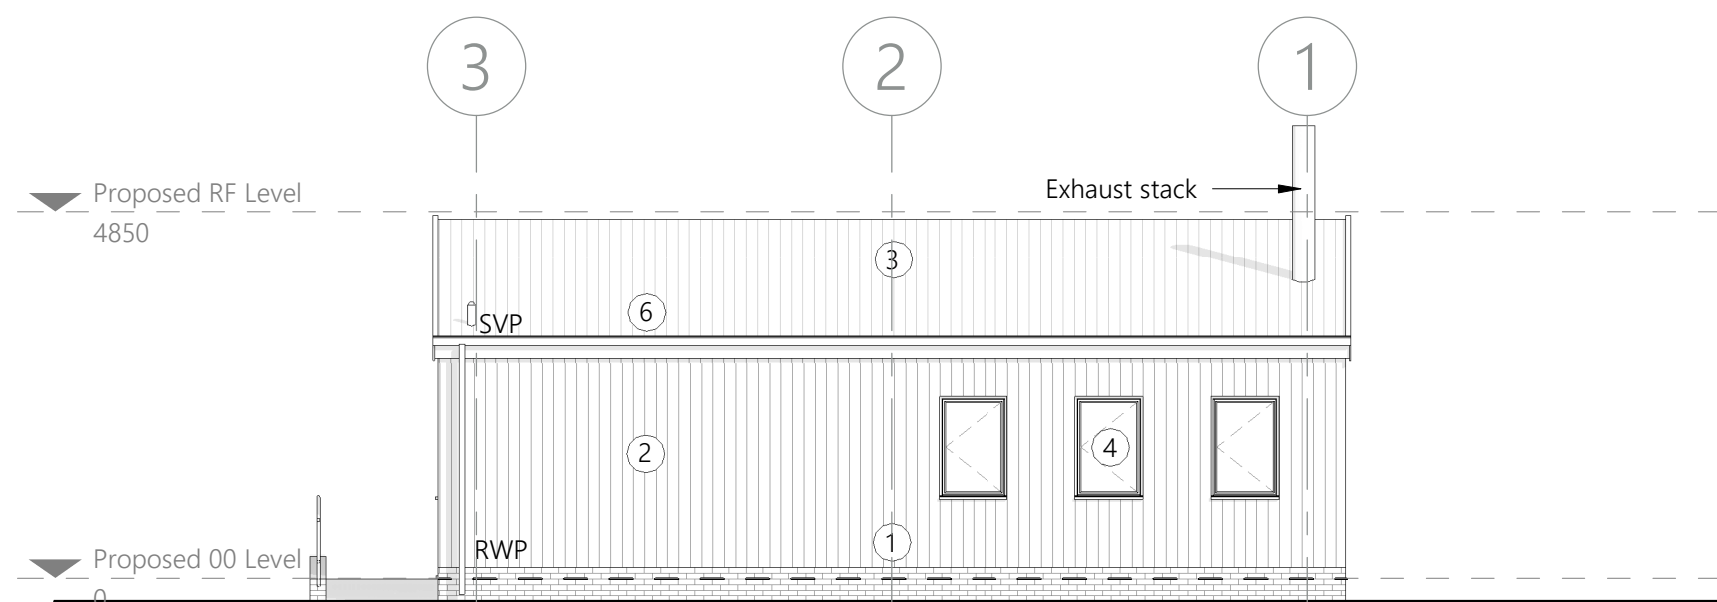


3 Proposed North Elevation
1: 100

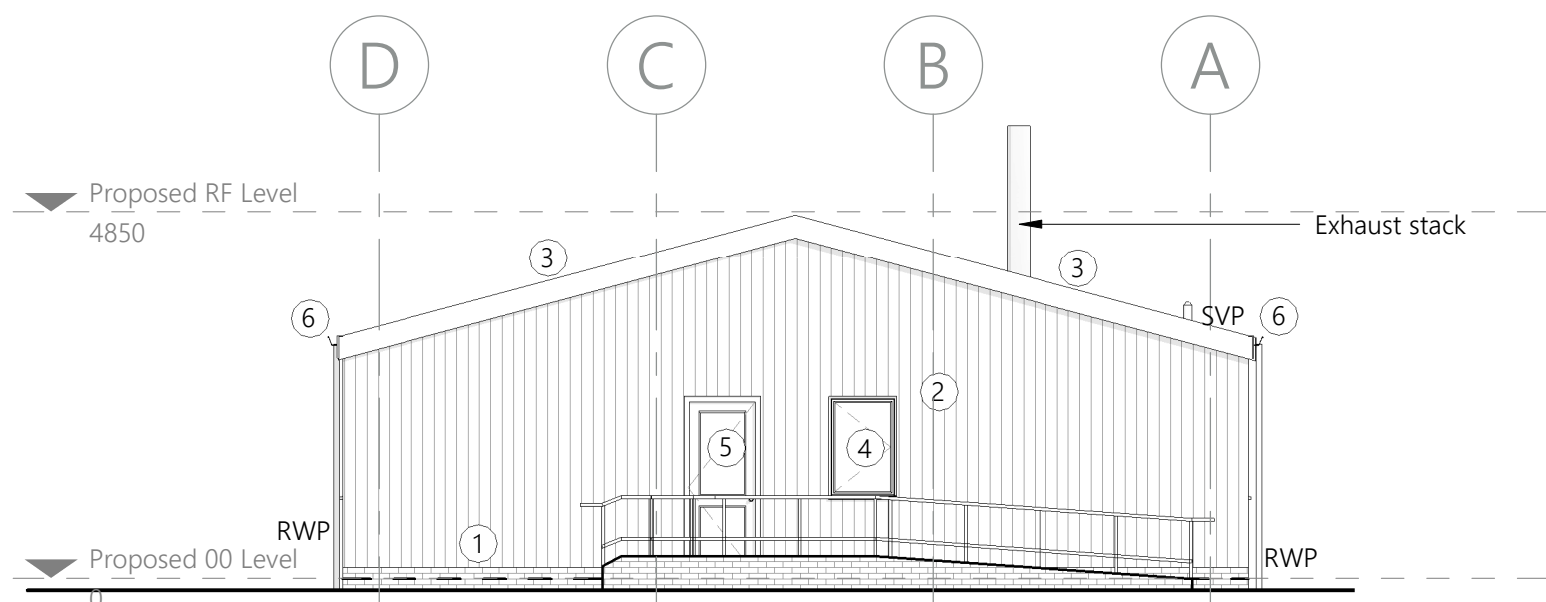

4 Proposed East Elevation
1: 100

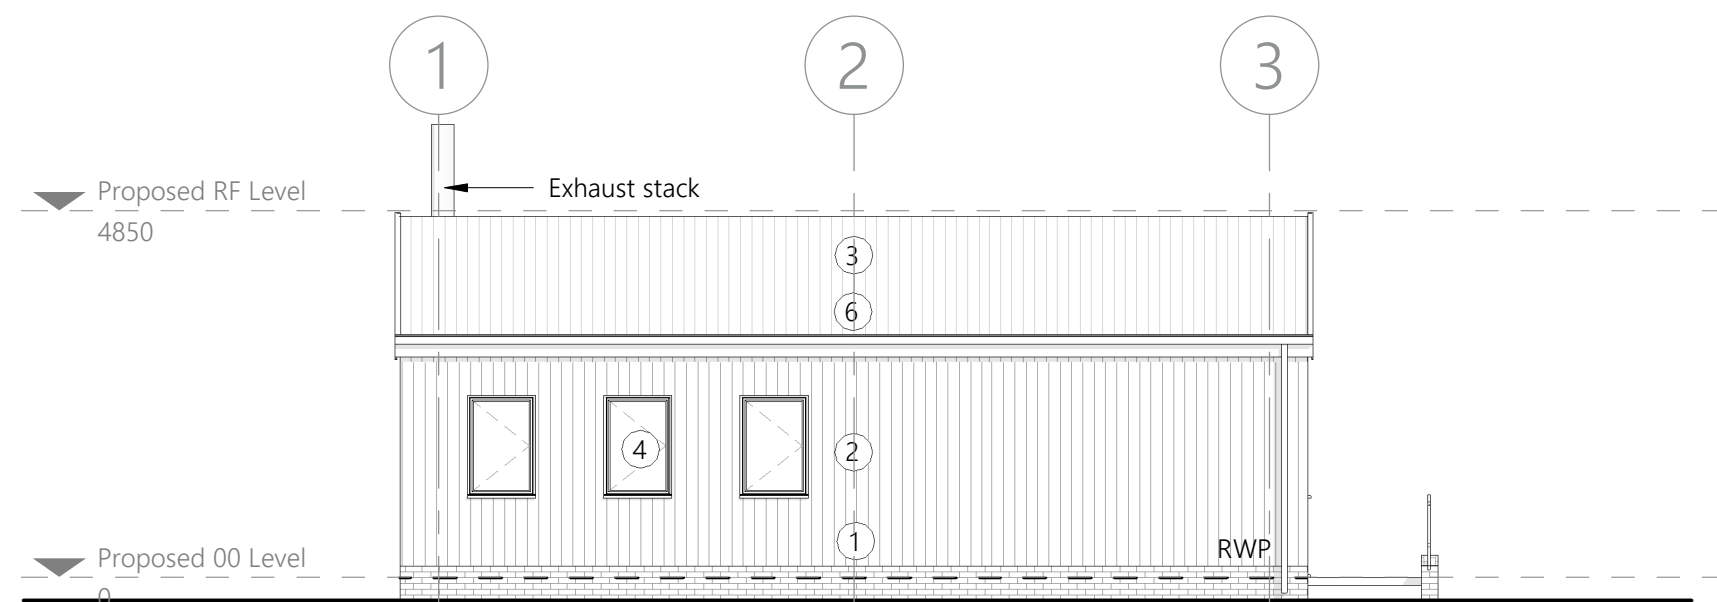


5 Proposed South Elevation
1: 100

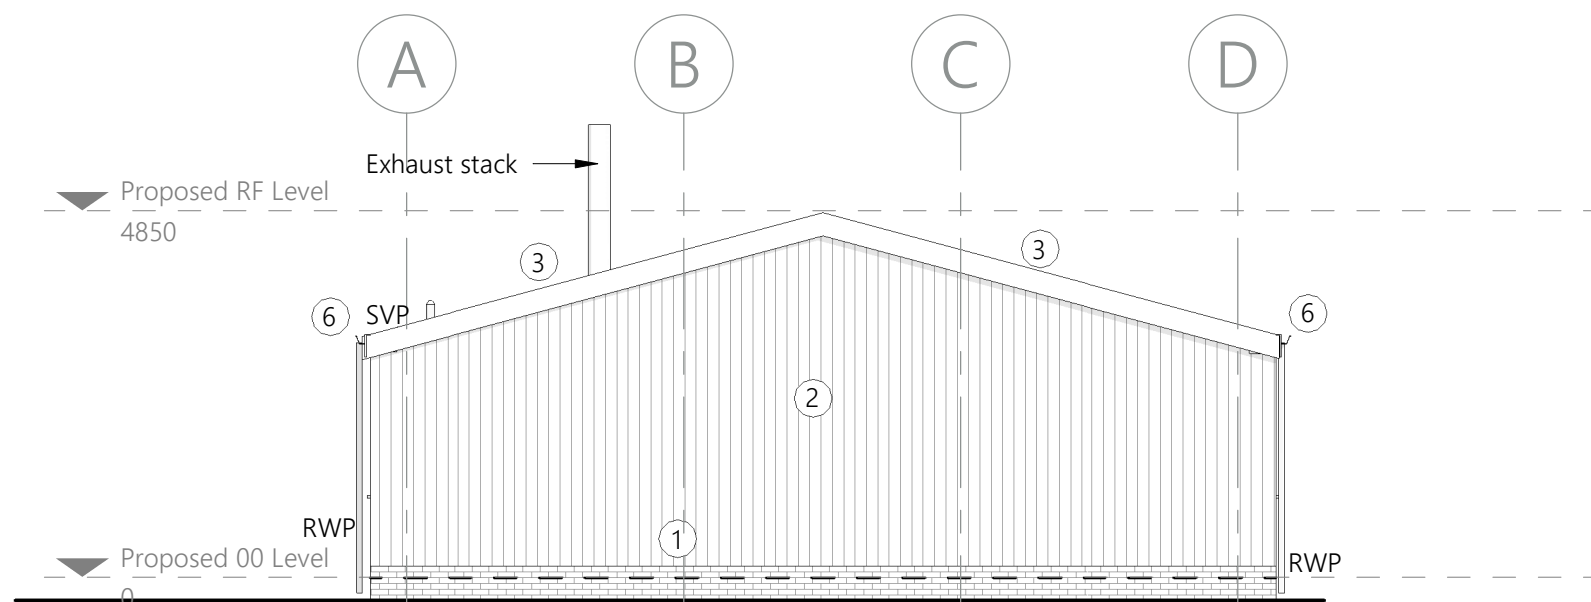

6 Proposed West Elevation
1: 100

(c) 2023 Sophem Limited
info@inspirearchitects.co.uk
www.inspirearchitects.co.uk


Sophem Limited t/a Inspire Architects
Heywood House, Heywood. BA13 4NA
01749 605006

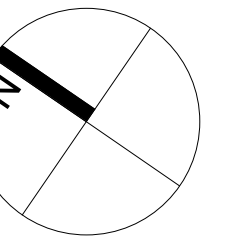

0m 5m 10m

GENERAL NOTES

- All works proposed shall be conducted in accordance with the related H&S and CDM regulations. Where doubt arises over any aspect of safety, consult Inspire Architects.
- Should any discrepancy be found on this drawing or related project information then the matter should be brought to the attention of Inspire Architects for resolution as soon as possible.
- This drawing may be based on a measured survey or Ordinance Survey information. Do not scale from this drawing unless for planning purposes.
- All dimensions are in millimetres unless otherwise stated. Do not scale from this drawing. All information and layouts detailed on this drawing are subject to site dimension checks.
- Copyright - All Inspire Architects drawings are the property and copyright of Sophem Limited and are not to be used for any purpose without prior written agreement.

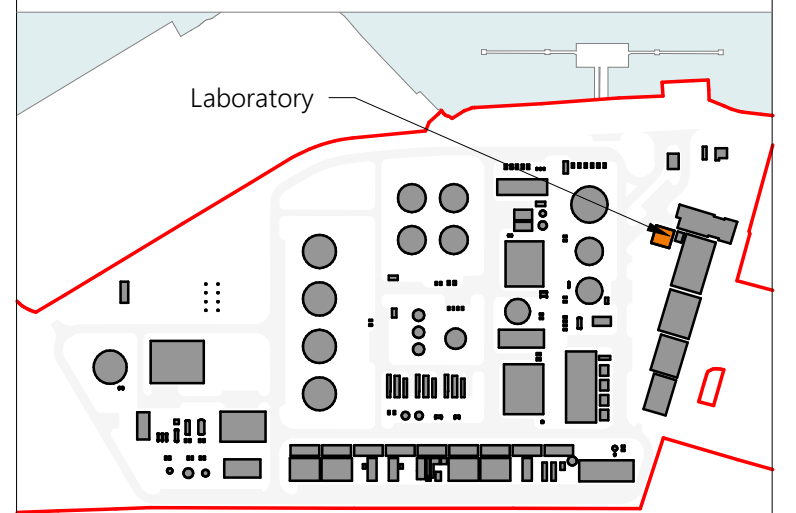

LEGEND

- 1 Engineering brickwork
- 2 Built-up insulated metal wall cladding system
- 3 Built-up insulated metal roof cladding system
- 4 Aluminium double glazed windows
- 5 Aluminium framed doorset
- 6 Metal guttering and downpipes

NOTES

- North arrow above indicates 'True North'

P8	IS	CH	27.10.2023
P7	CH	NC	09.08.2023
P6	CH	NC	24.07.2023
P5	CH	NC	17.07.2023
P4	CH	NC	30.06.2023
P3	CH	NC	23.06.2023
P2	CH	NC	14.06.2023
P1	IS	CH	30.03.2023
Revision	Drawn	Checked	Date



PROJECT NAME

Project Dragon - Sustainable Aviation Fuel (SAF) Production Facility

CLIENT

LanzaTech UK Limited

SHEET NAME

Proposed Laboratory Plans and Elevations

SHEET SIZE A1 SCALE 1: 100 @ A1

STATUS CODE S2 STATUS PLANNING

REVISION DATE 27.10.2023 REVISION P8

DRAWING NUMBER 2143.01-IA-02-ZZ-DR-A-0300