




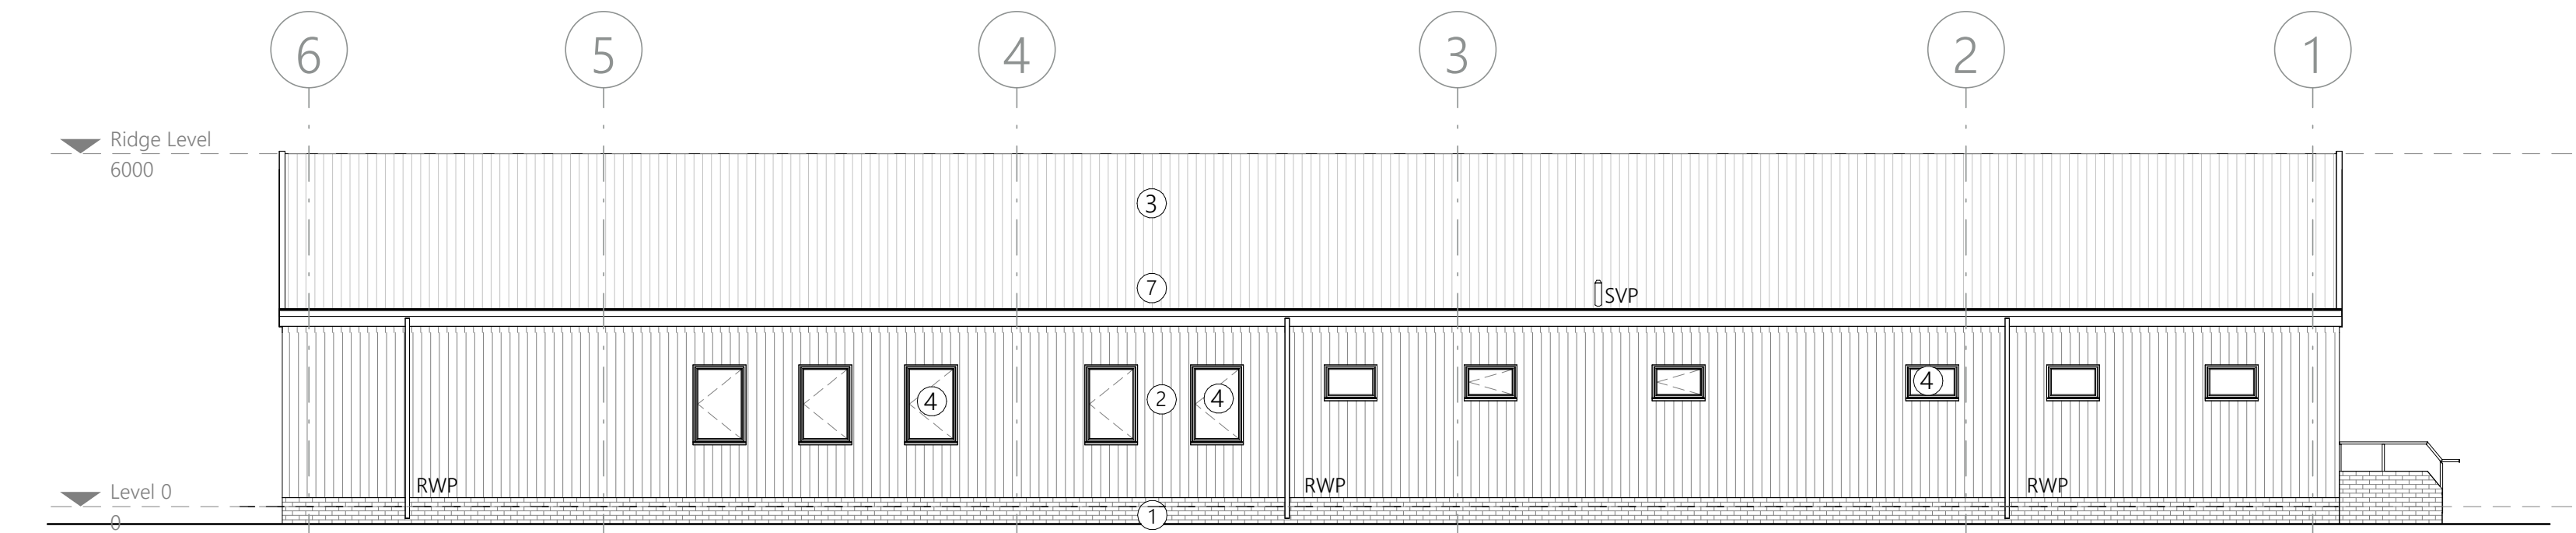


1 Proposed East Elevation
1: 100

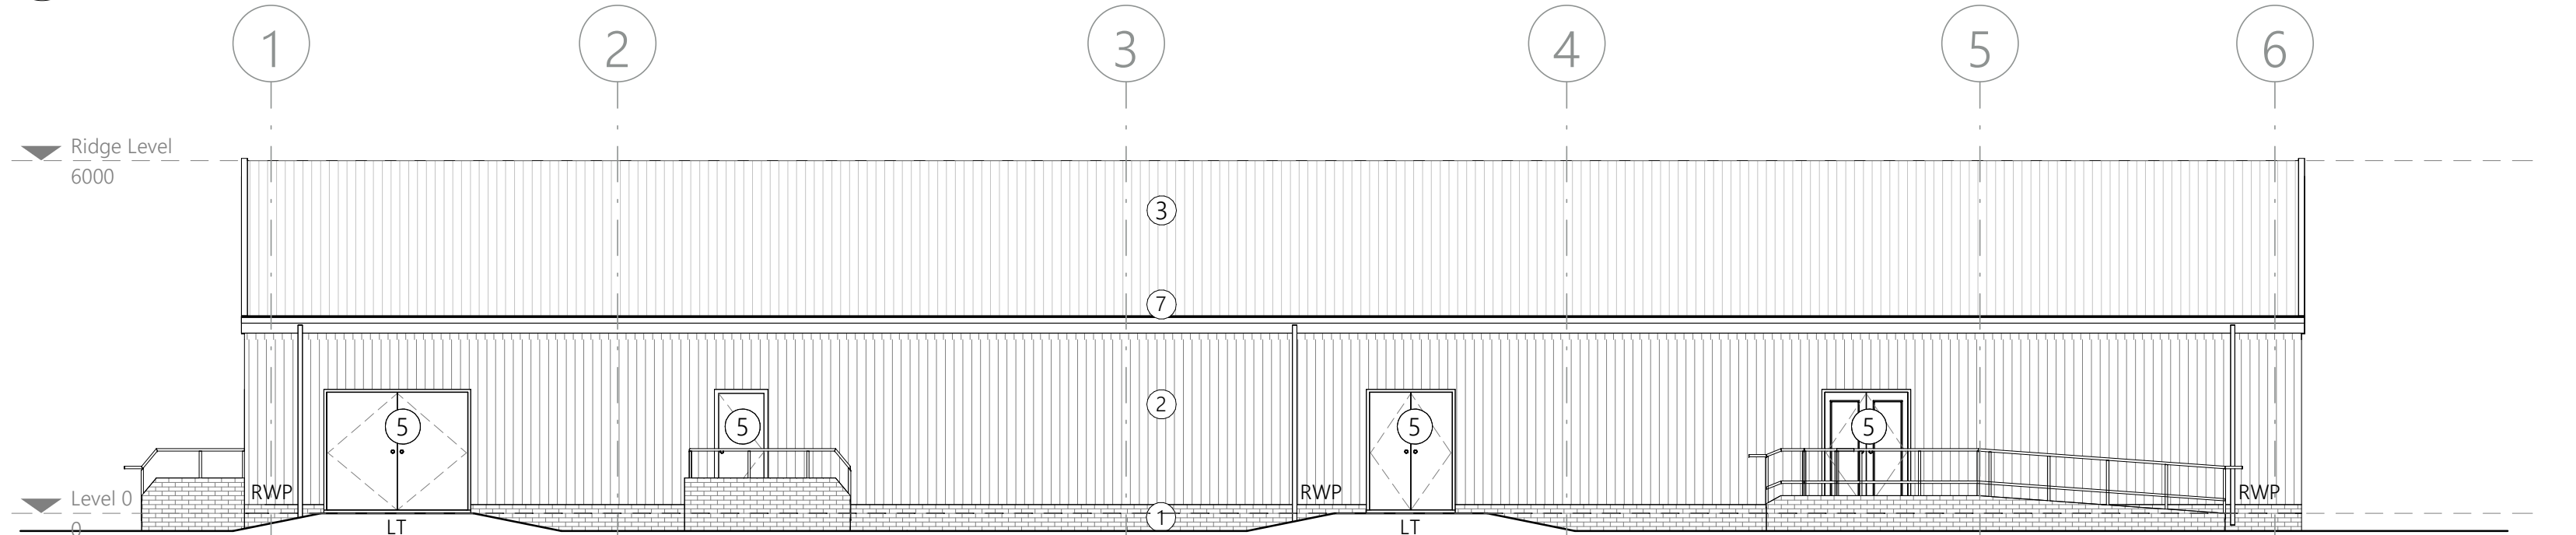

2 Proposed West Elevation
1: 100

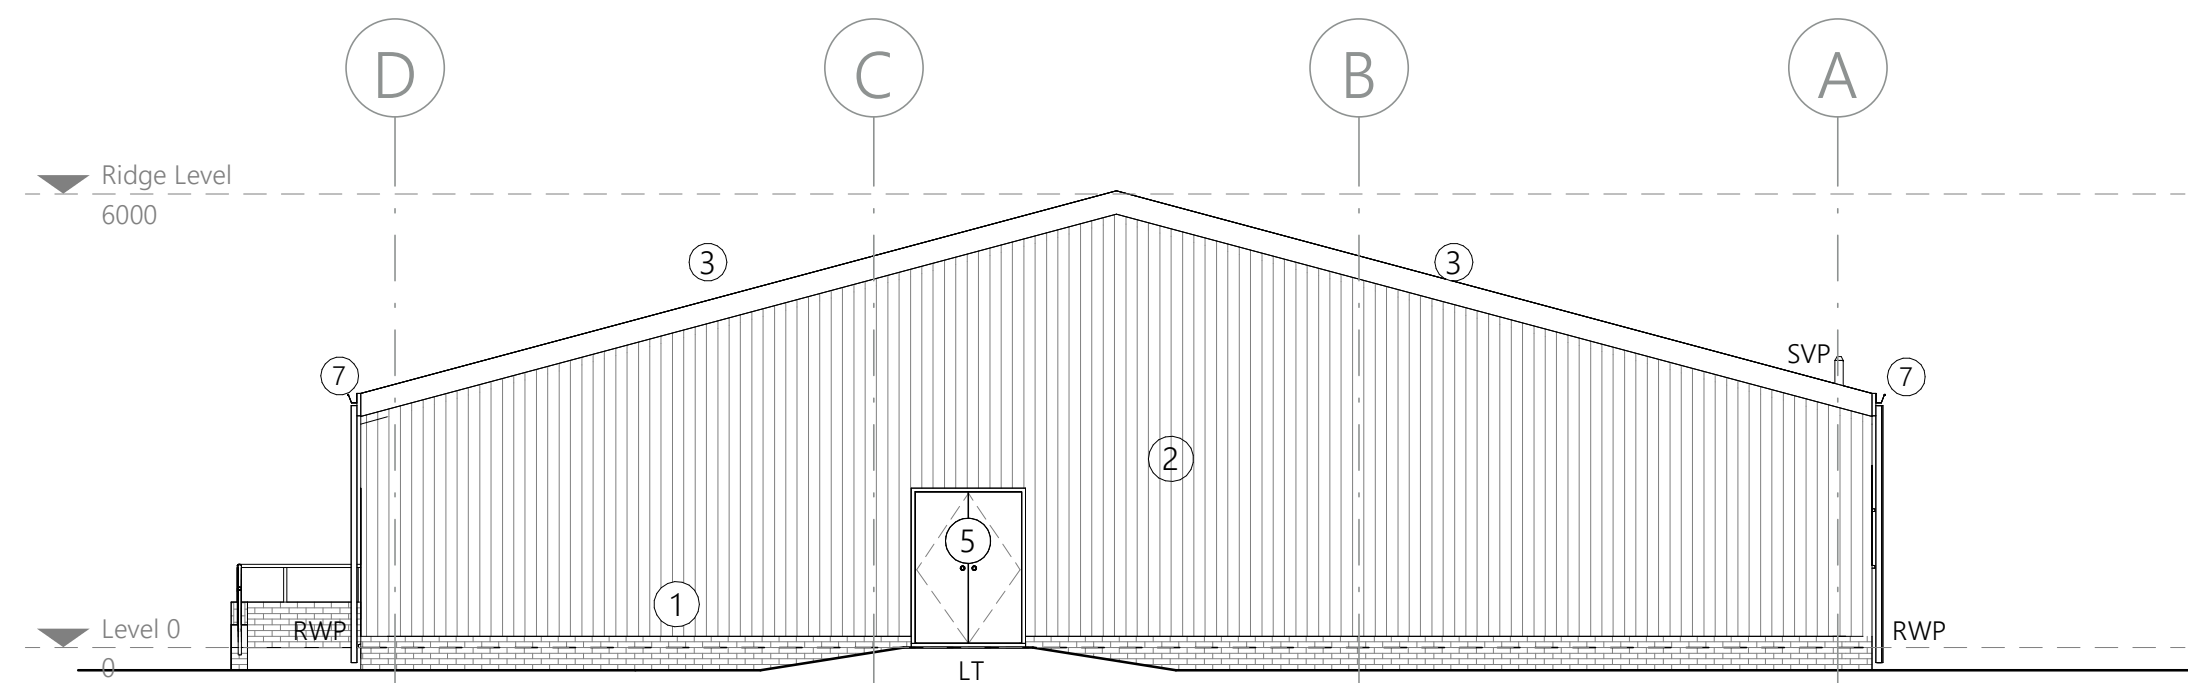

3 Proposed South Elevation
1: 100

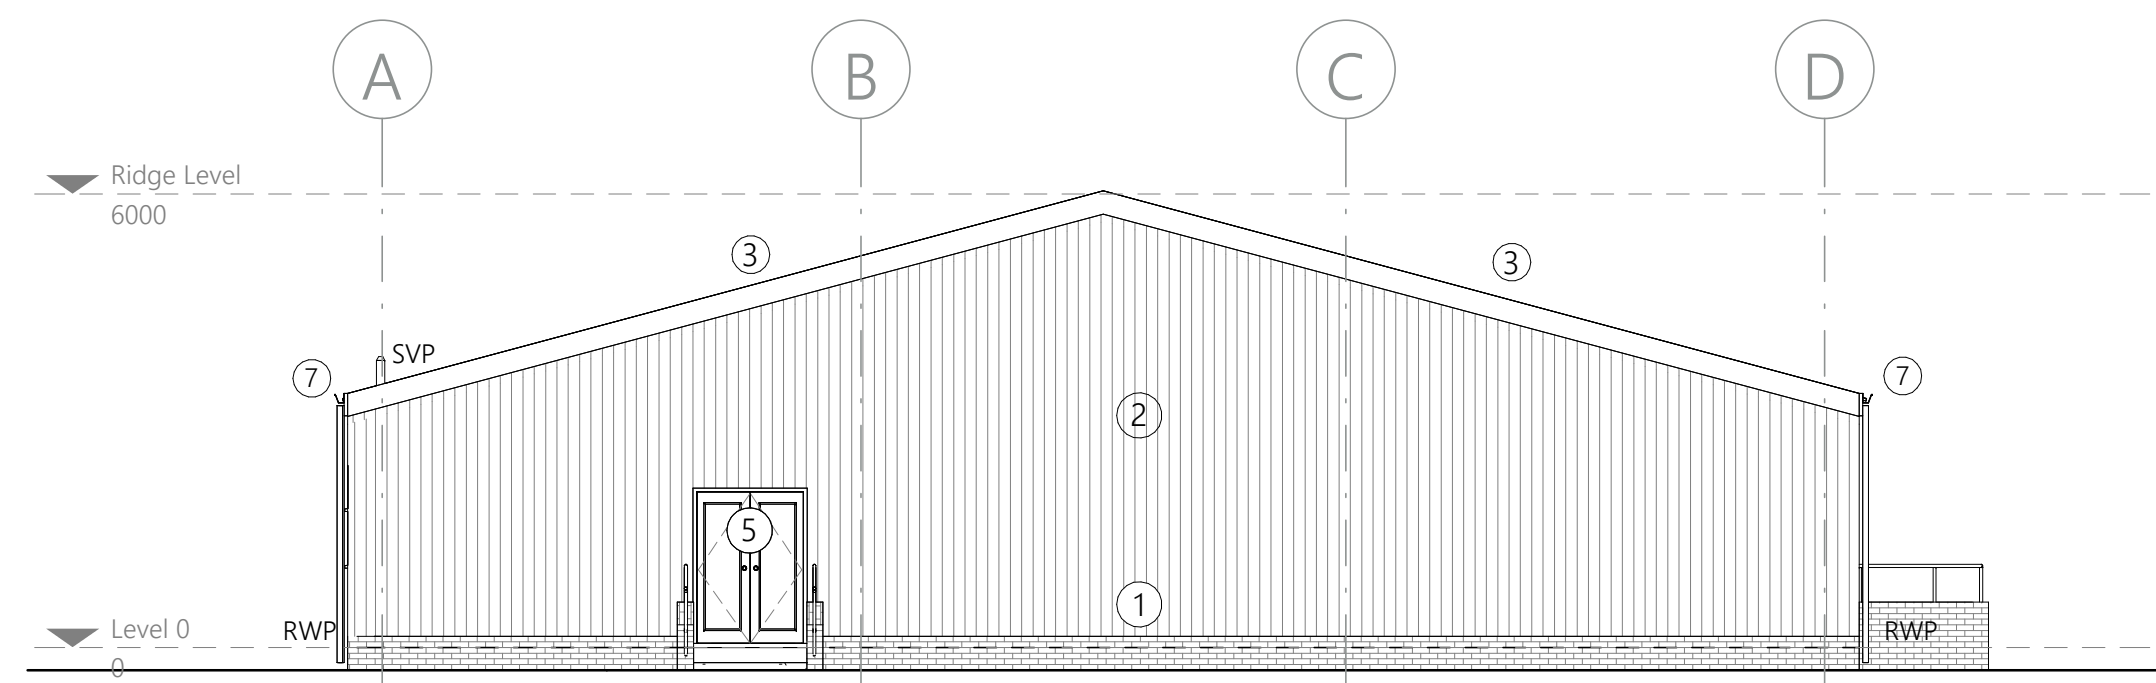

4 Proposed North Elevation
1: 100




5 Process-Control Building 3D View 1

LEGEND

- ① Engineering brickwork
- ② Built-up insulated metal wall cladding system
- ③ Built-up insulated metal roof cladding system
- ④ Aluminium double glazed windows
- ⑤ Aluminium framed doorset
- ⑥ Metal roller shutter door
- ⑦ Metal guttering and downpipes

(c) 2023 Sophem Limited
info@inspirearchitects.co.uk
www.inspirearchitects.co.uk


Sophem Limited t/a Inspire Architects
Heywood House, Heywood. BA13 4NA
01749 605006

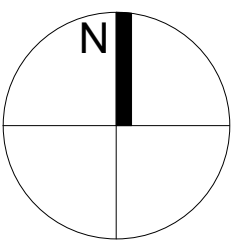

0m 5m 10m

GENERAL NOTES

- All works proposed shall be conducted in accordance with the related H&S and CDM regulations. Where doubt arises over any aspect of safety, consult Inspire Architects.
- Should any discrepancy be found on this drawing or related project information then the matter should be brought to the attention of Inspire Architects for resolution as soon as possible.
- This drawing may be based on a measured survey or Ordnance Survey information. Do not scale from this drawing unless for planning purposes.
- All dimensions are in millimetres unless otherwise stated. Do not scale from this drawing. All information and layouts detailed on this drawing are subject to site dimension checks.
- Copyright - All Inspire Architects drawings are the property and copyright of Sophem Limited and are not to be used for any purpose without prior written agreement.

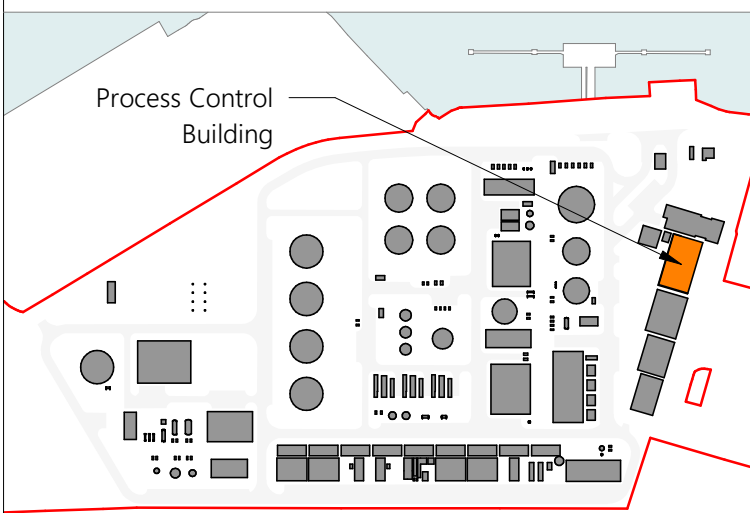

NOTES

- North arrow above indicates 'True North'
- Windows, doors and integrated glazing to be blast-proof.

LEGEND

LT Level Threshold

P7	IS	CH	27.10.2023
P6	CH	NC	09.08.2023
P5	CH	NC	25.07.2023
P4	CH	NC	17.07.2023
P3	CH	NC	30.06.2023
P2	CH	NC	23.06.2023
P1	CH	NC	14.06.2023
Revision	Drawn	Checked	Date



PROJECT NAME

Project Dragon - Sustainable Aviation
Fuel (SAF) Production Facility

CLIENT

LanzaTech UK Limited

SHEET NAME

Proposed Process-Control
Building Elevations

SHEET SIZE

A1

SCALE

1: 100 @ A1

STATUS CODE

S2

STATUS

PLANNING

REVISION DATE

27.10.2023

REVISION

P7

DRAWING NUMBER

2143.01-IA-01-ZZ-DR-A-0301