



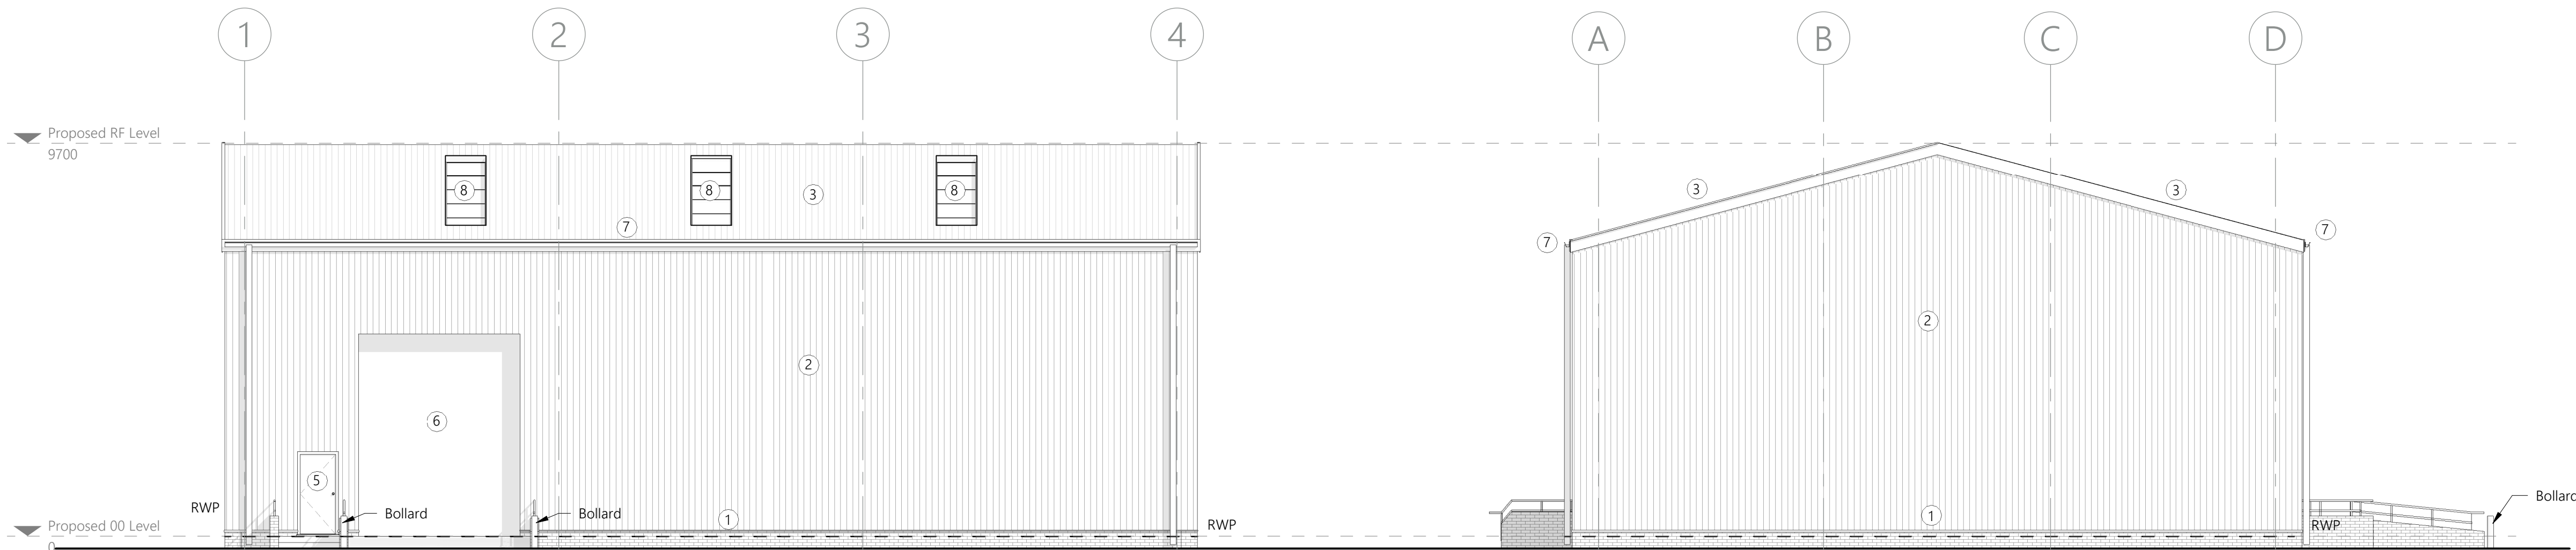

1 Proposed West Elevation
1:100

2 Proposed North Elevation
1:100

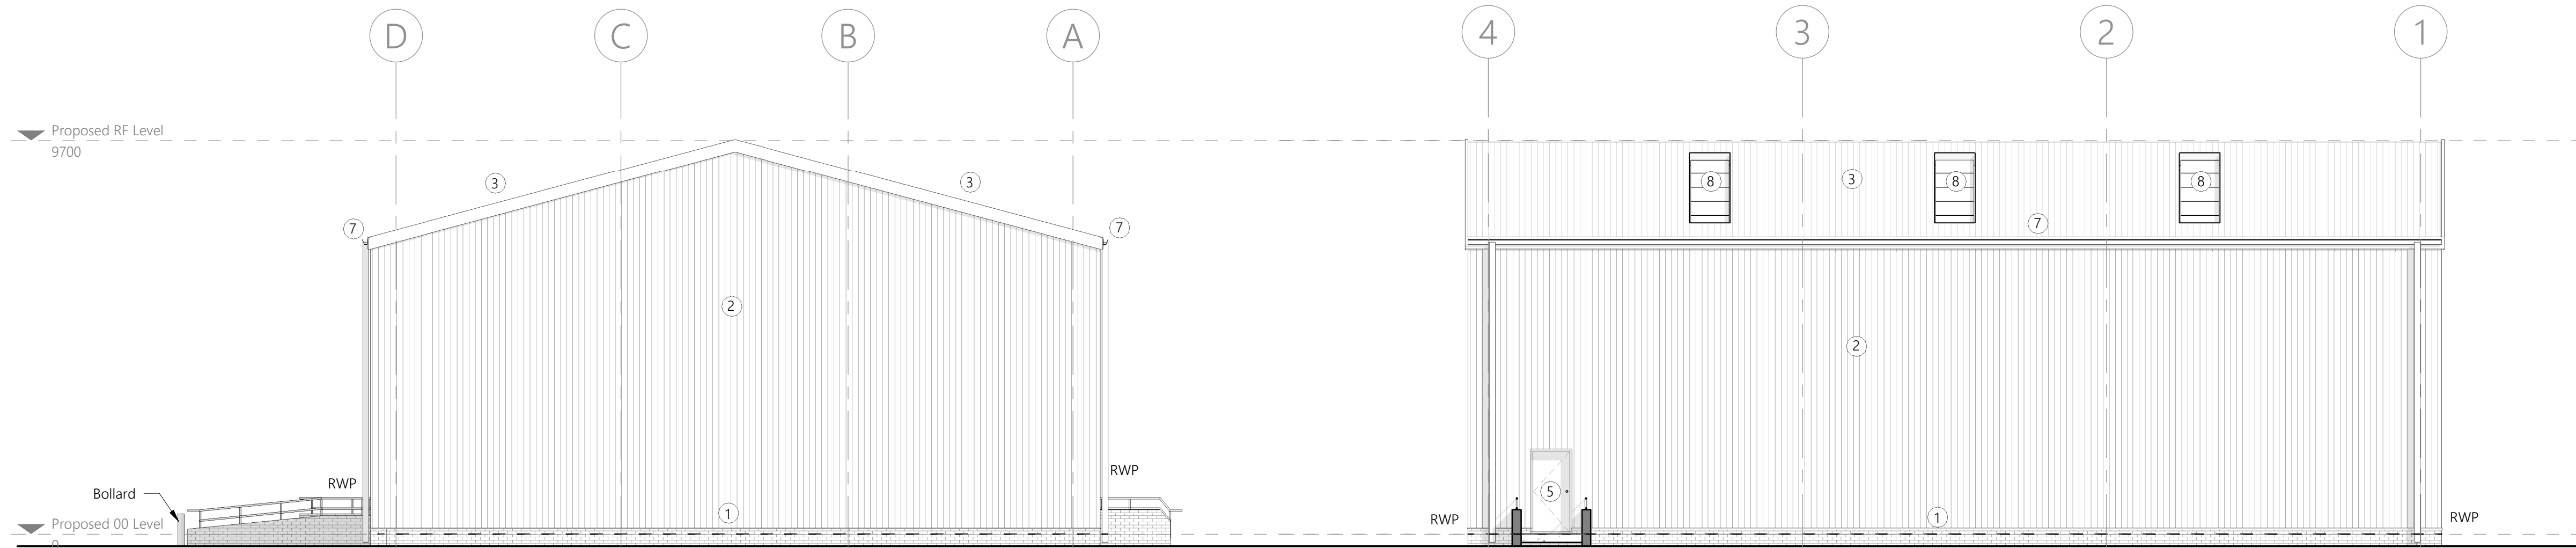

3 Proposed South Elevation
1:100

4 Proposed East Elevation
1:100

- NOTES
- North arrow above indicates 'True North'


(c) 2023 Sophem Limited
info@inspirearchitects.co.uk
www.inspirearchitects.co.uk

Sophem Limited t/a Inspire Architects
Heywood House, Heywood. BA13 4NA
01749 605006

0m 5m 10m

GENERAL NOTES

- All works proposed shall be conducted in accordance with the related H&S and CDM regulations. Where doubt arises over any aspect of safety, consult Inspire Architects.
- Should any discrepancy be found on this drawing or related project information then the matter should be brought to the attention of Inspire Architects for resolution as soon as possible.
- This drawing may be based on a measured survey or Ordinance Survey information. Do not scale from this drawing unless for planning purposes.
- All dimensions are in millimetres unless otherwise stated. Do not scale from this drawing. All information and layouts detailed on this drawing are subject to site dimension checks.
- Copyright - All Inspire Architects drawings are the property and copyright of Sophem Limited and are not to be used for any purpose without prior written agreement.

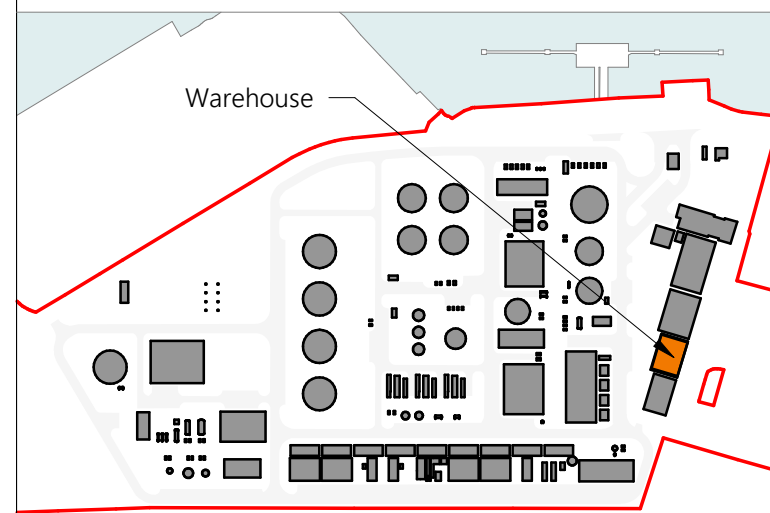

LEGEND

- 1 Engineering brickwork
- 2 Built-up insulated metal wall cladding system
- 3 Built-up insulated metal roof cladding system
- 4 Aluminium double glazed windows
- 5 Aluminium framed doorset
- 6 Metal roller shutter door
- 7 Metal guttering and downpipes
- 8 Rooflights

Revision	Drawn	Checked	Date
P1	IS	CH	27.10.2023



PROJECT NAME
Project Dragon - Sustainable Aviation Fuel (SAF) Production Facility

CLIENT
LanzaTech UK Limited

SHEET NAME
Proposed Warehouse Store Elevations

SHEET SIZE
A1

SCALE
1:100 @ A1

STATUS CODE
S2

STATUS
PLANNING

REVISION DATE
27.10.2023

REVISION
P1

DRAWING NUMBER
2143.01-IA-06-ZZ-DR-A-0301