



GENERAL NOTES

- All works proposed shall be conducted in accordance with the related H&S and CDM regulations. Where doubt arises over any aspect of safety, consult Inspire Architects.
- Should any discrepancy be found on this drawing or related project information then the matter should be brought to the attention of Inspire Architects for resolution as soon as possible.
- This drawing may be based on a measured survey or Ordinance Survey information. Do not scale from this drawing unless for planning purposes.
- All dimensions are in millimetres unless otherwise stated. Do not scale from this drawing. All information and layouts detailed on this drawing are subject to site dimension checks.
- Copyright - All Inspire Architects drawings are the property and copyright of Sophem Limited and are not to be used for any purpose without prior written agreement.



Site Key Plan - Zone 9 Shown in Orange

NOTES

- Survey information taken directly from drawings issued on December 2021 by AP Land Surveys.
- Inspire Architects are not responsible for the design of the plant equipment identified on this drawing.
- All tanks and containers to be goosewing grey, all metalwork to be galvanised.

| Revision | Drawn | Checked | Date       |
|----------|-------|---------|------------|
| P6       | CH    | NC      | 02.11.2023 |
| P5       | CH    | NC      | 31.10.2023 |
| P4       | CH    | NC      | 11.08.2023 |
| P3       | CH    | NC      | 09.08.2023 |
| P2       | CH    | NC      | 25.07.2023 |
| P1       | CH    | NC      | 17.07.2023 |



PROJECT NAME  
Project Dragon - Sustainable Aviation Fuel (SAF) Production Facility


CLIENT  
LanzaTech UK Limited

SHEET NAME  
Proposed Zone 9 Plant Elevations  
- Hydrogen Generation


|                   |                       |
|-------------------|-----------------------|
| SHEET SIZE<br>A1  | SCALE<br>1 : 200 @ A1 |
| STATUS CODE<br>S2 | STATUS<br>PLANNING    |

|                             |                |
|-----------------------------|----------------|
| REVISION DATE<br>02.11.2023 | REVISION<br>P6 |
|-----------------------------|----------------|


DRAWING NUMBER  
2143.01-IA-ZZ-ZZ-DR-A-0509

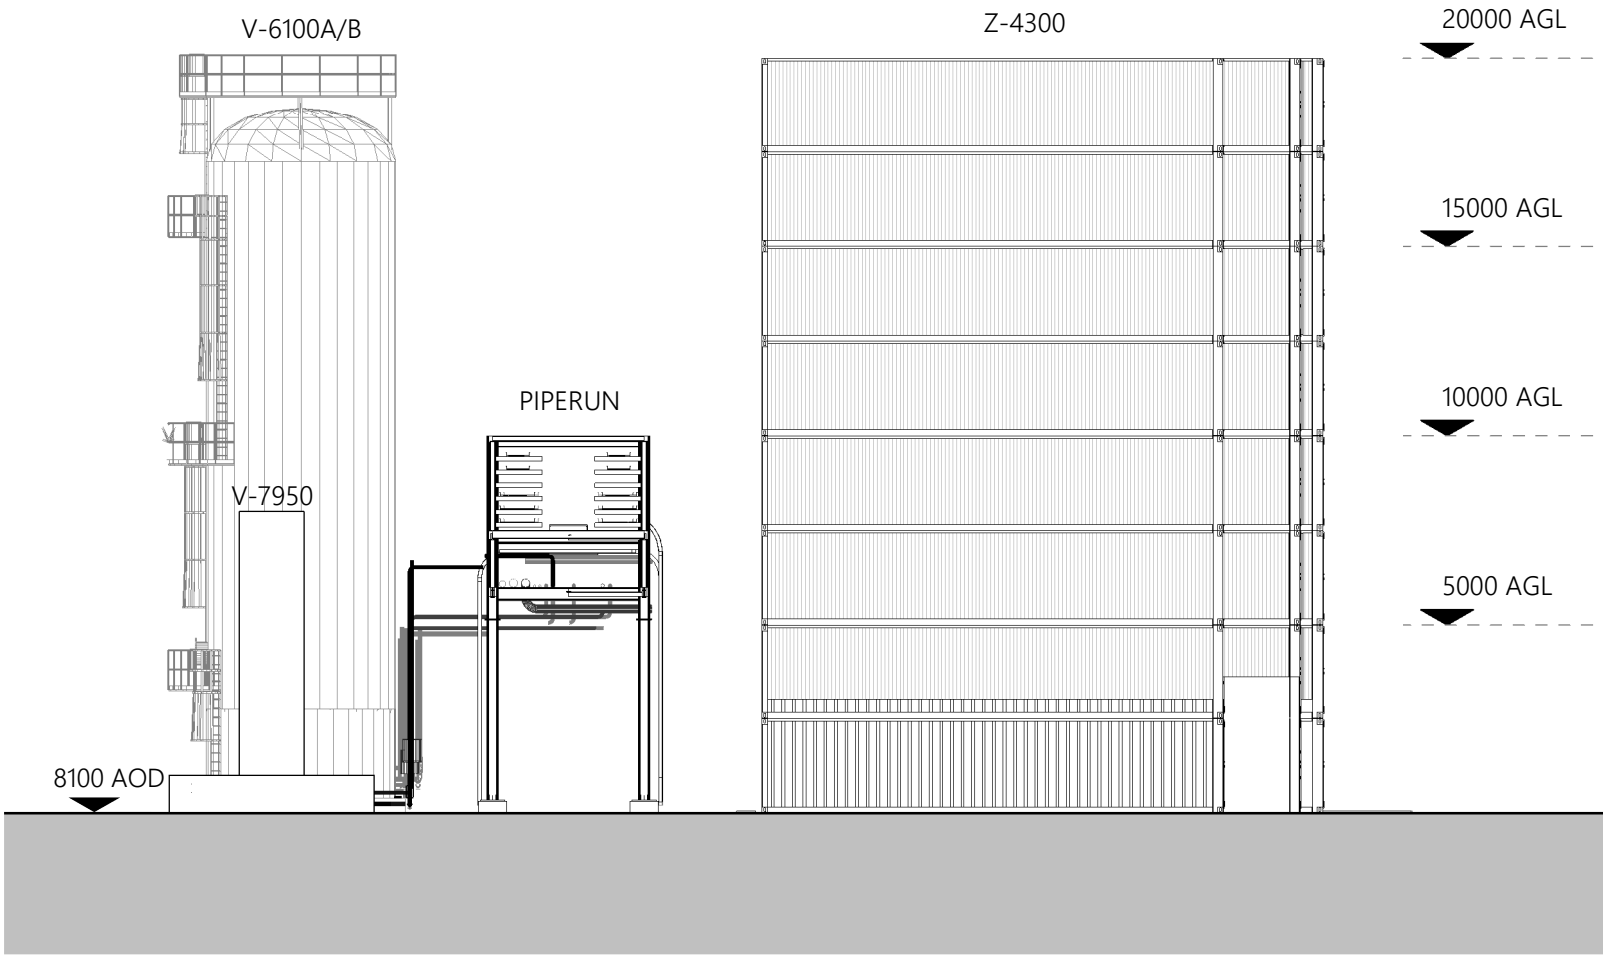


1 Proposed Zone 9 East Elevation  
1 : 200

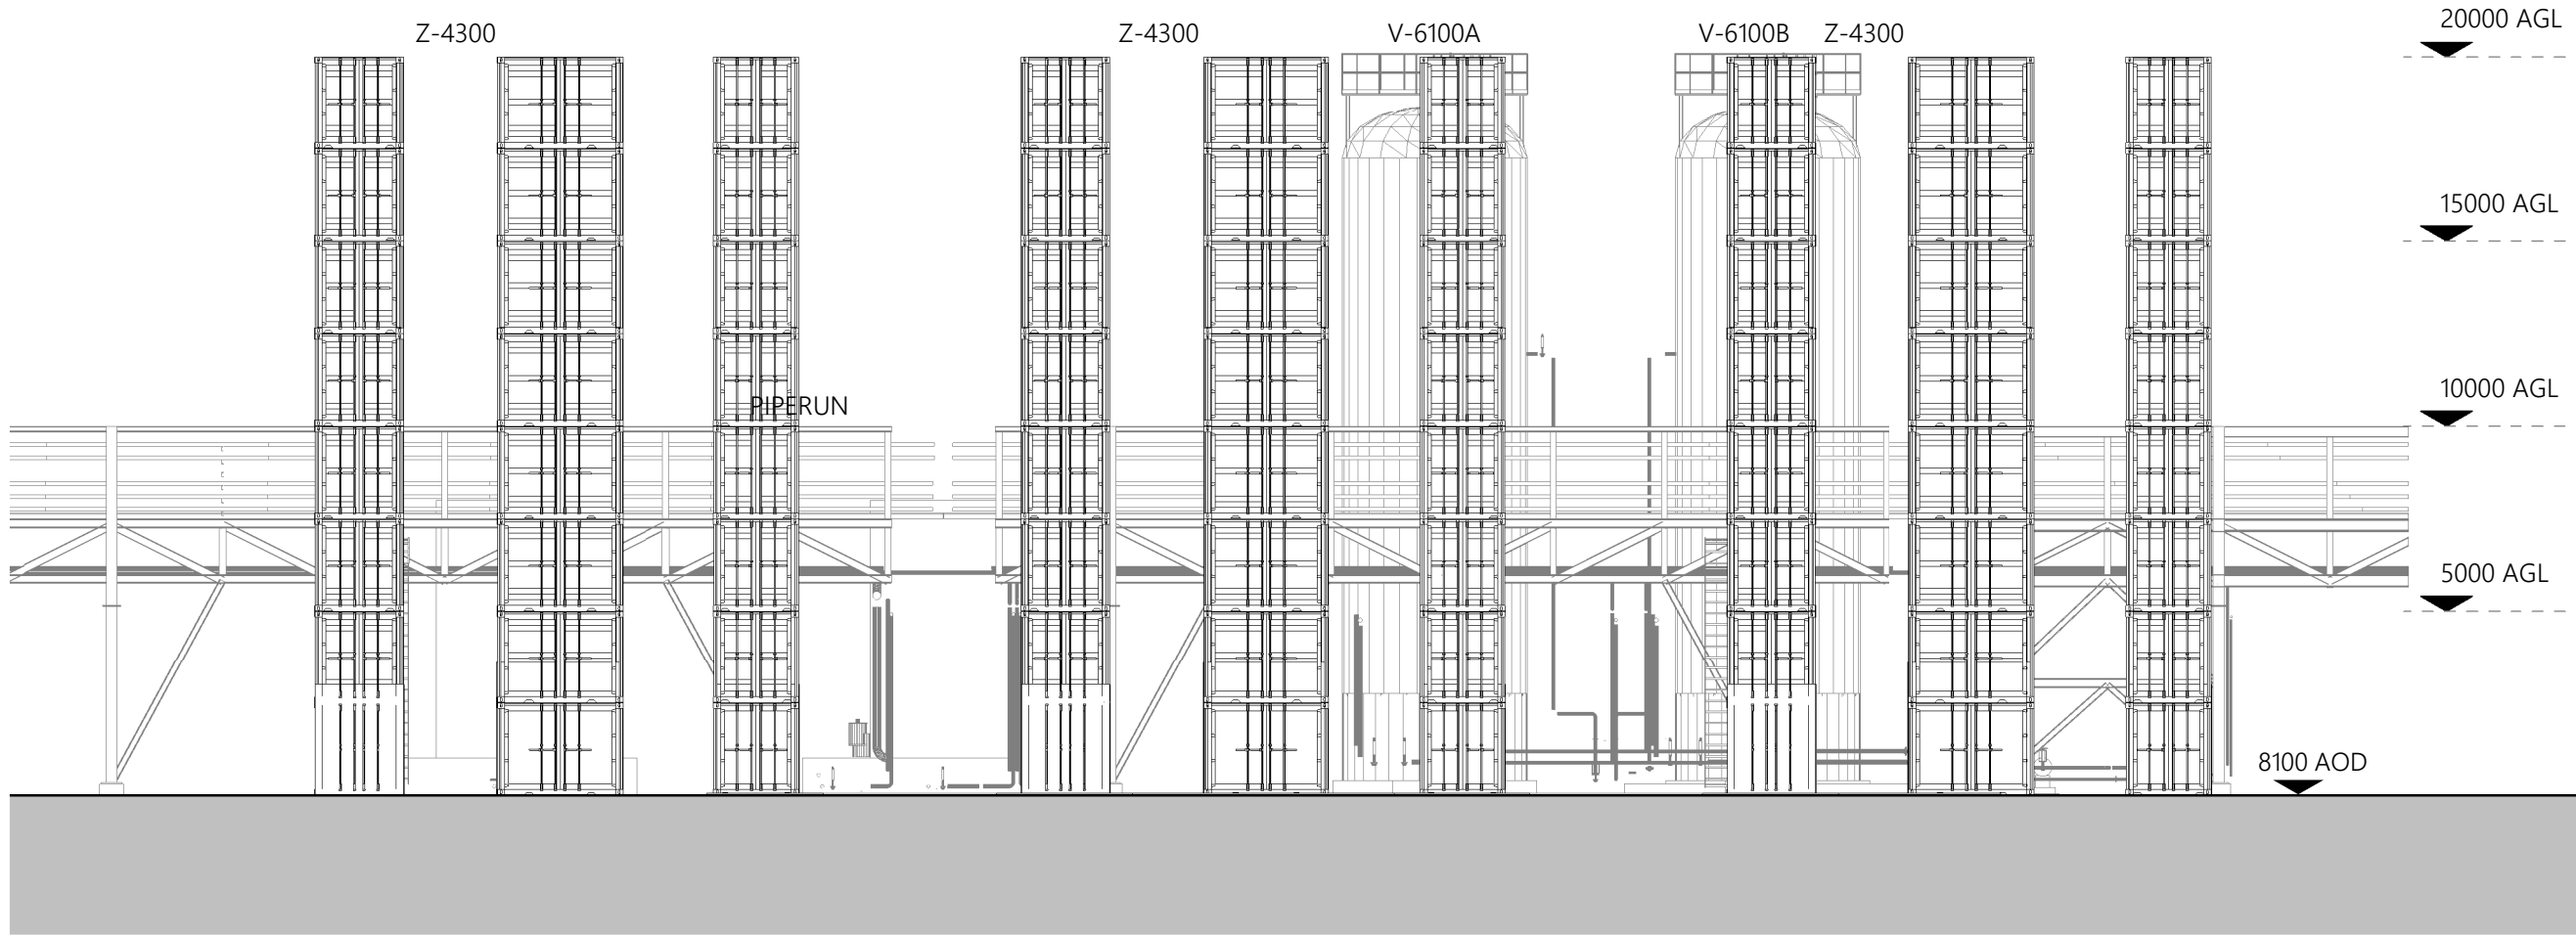

2 Proposed Zone 9 North Elevation  
1 : 200

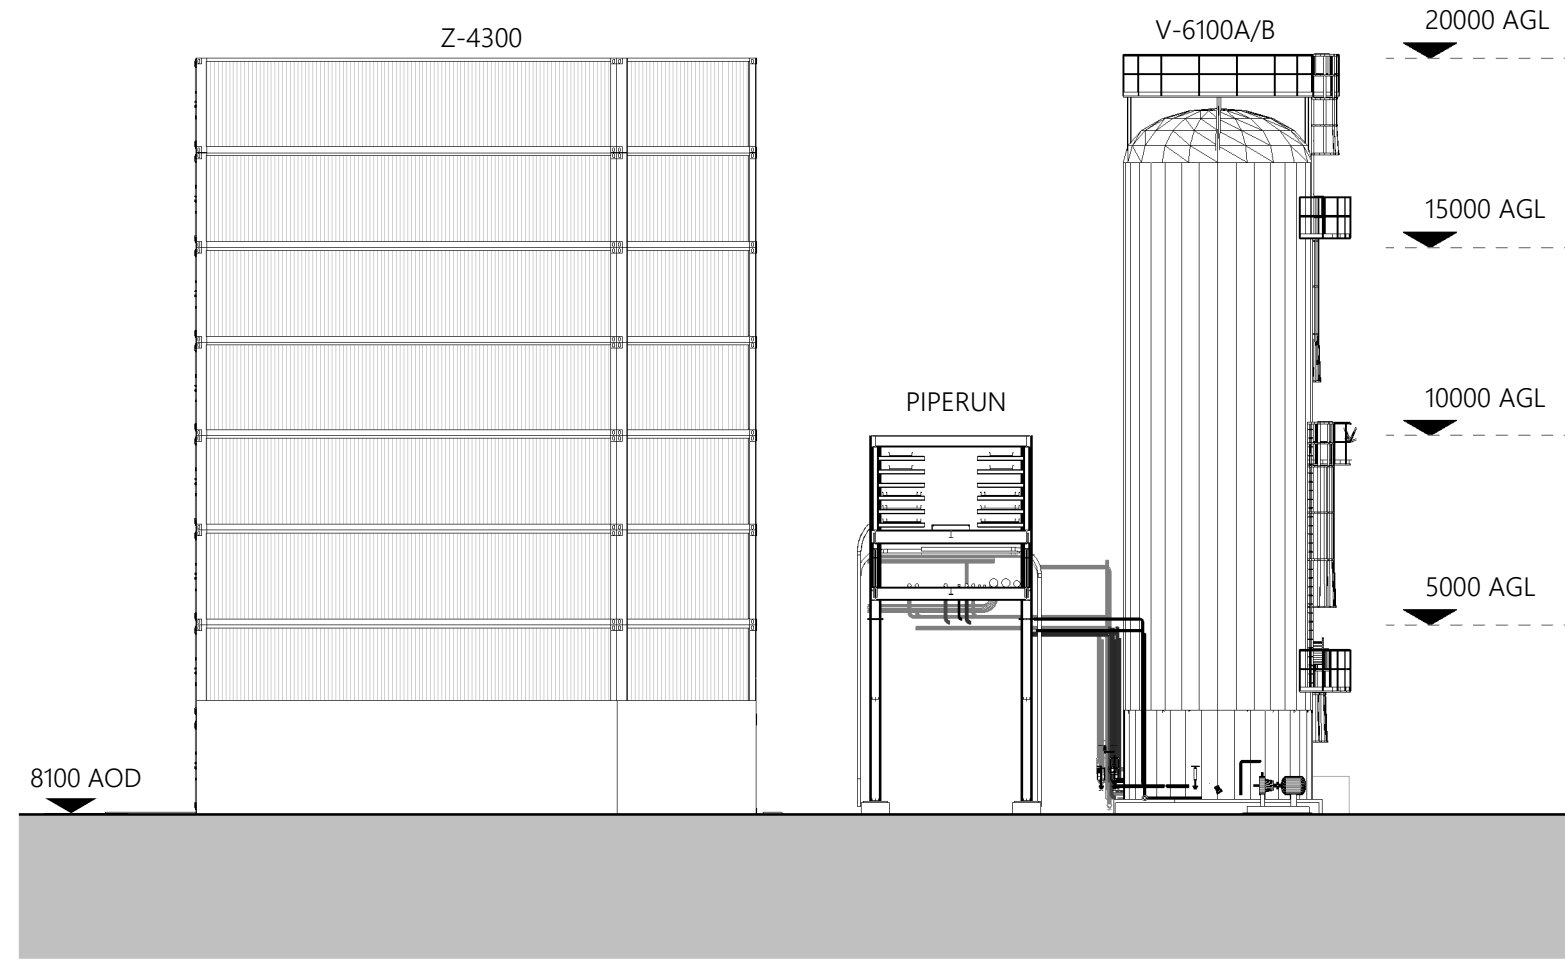

3 Proposed Zone 9 West Elevation  
1 : 200

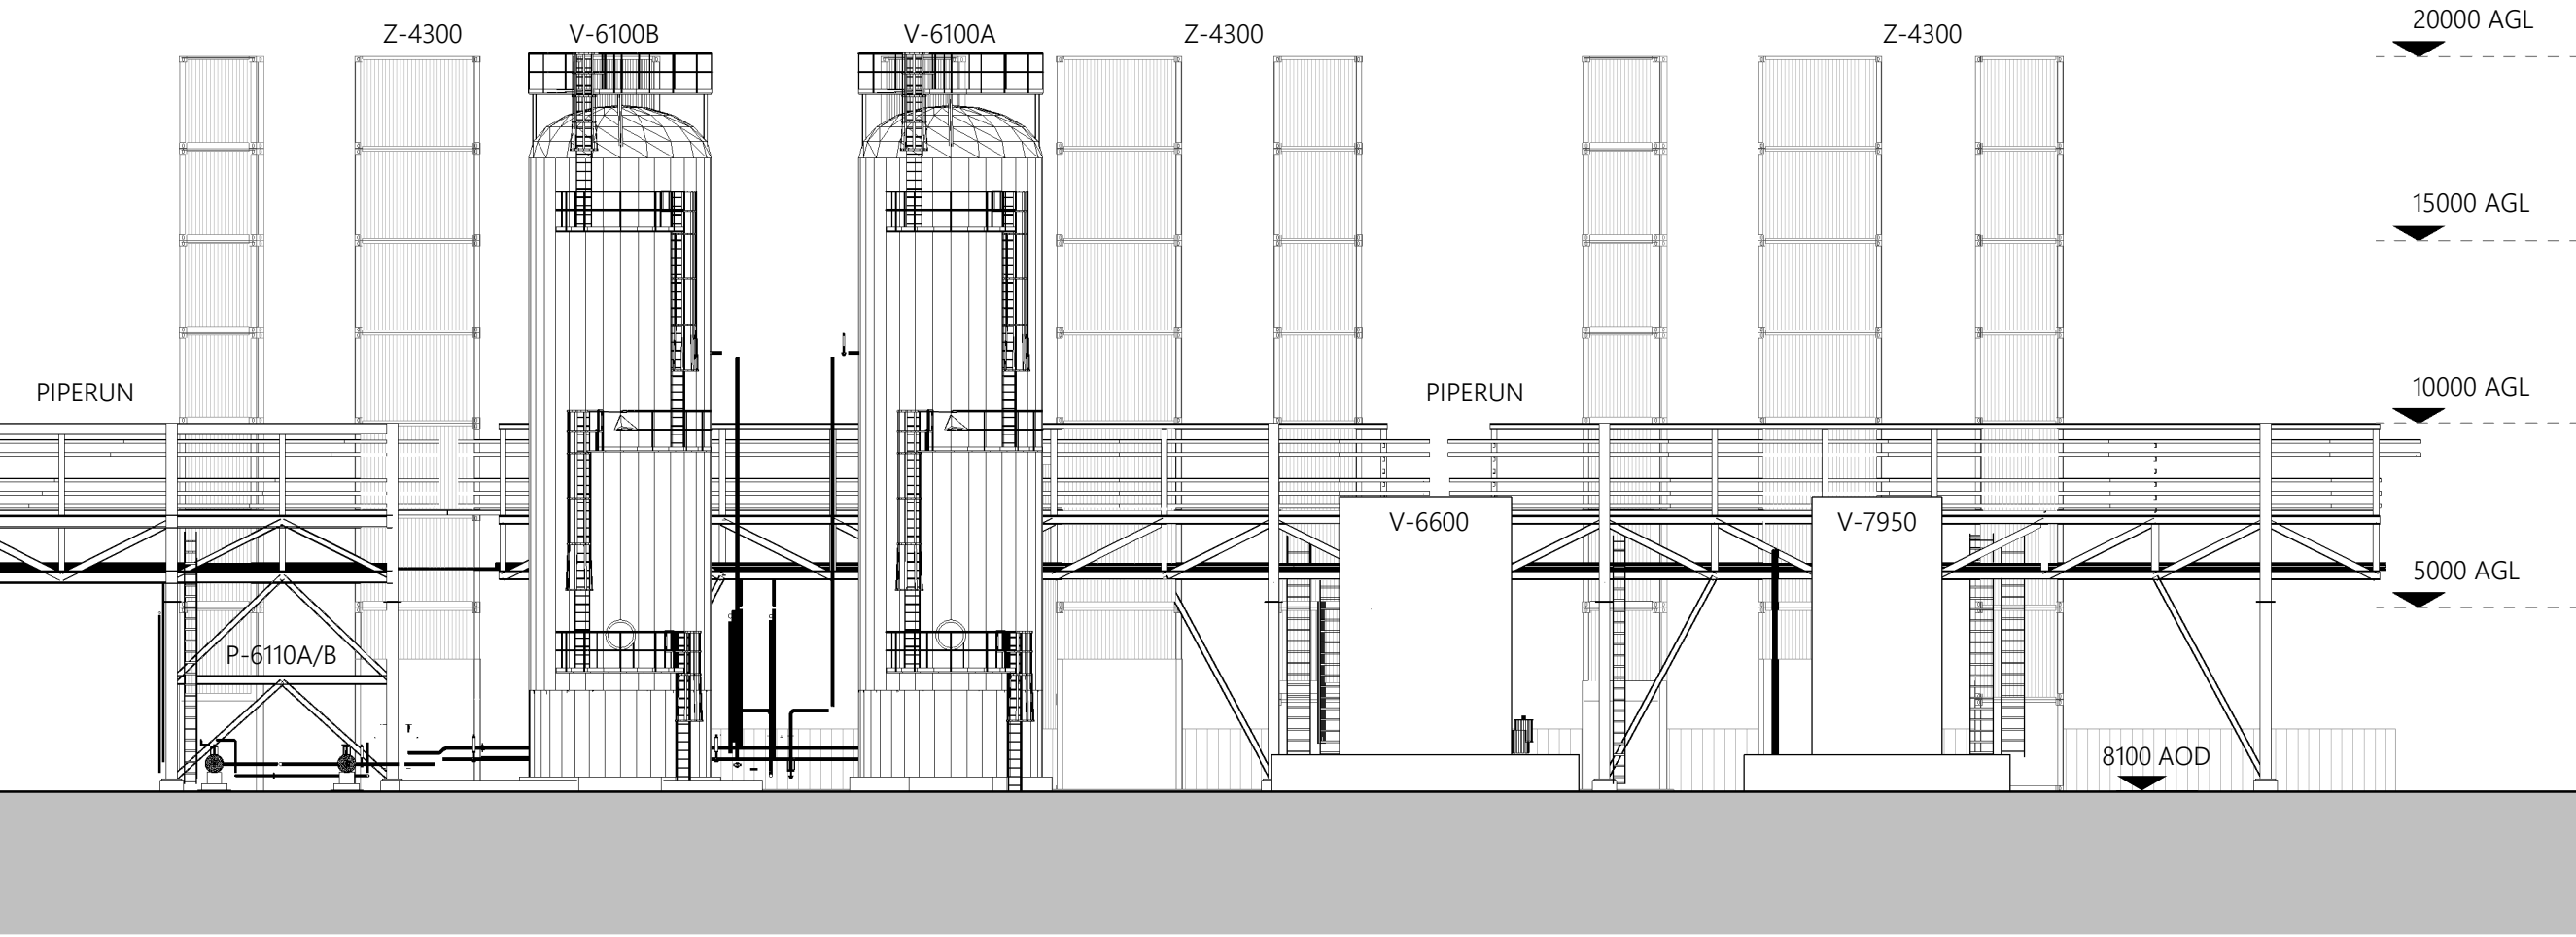

4 Proposed Zone 9 South Elevation  
1 : 200