




GENERAL NOTES

- All works proposed shall be conducted in accordance with the related H&S and CDM regulations. Where doubt arises over any aspect of safety, consult Inspire Architects.
- Should any discrepancy be found on this drawing or related project information then the matter should be brought to the attention of Inspire Architects for resolution as soon as possible.
- This drawing may be based on a measured survey or Ordnance Survey information. Do not scale from this drawing unless for planning purposes.
- All dimensions are in millimetres unless otherwise stated. Do not scale from this drawing. All information and layouts detailed on this drawing are subject to site dimension checks.
- Copyright - All Inspire Architects drawings are the property and copyright of Sophem Limited and are not to be used for any purpose without prior written agreement.

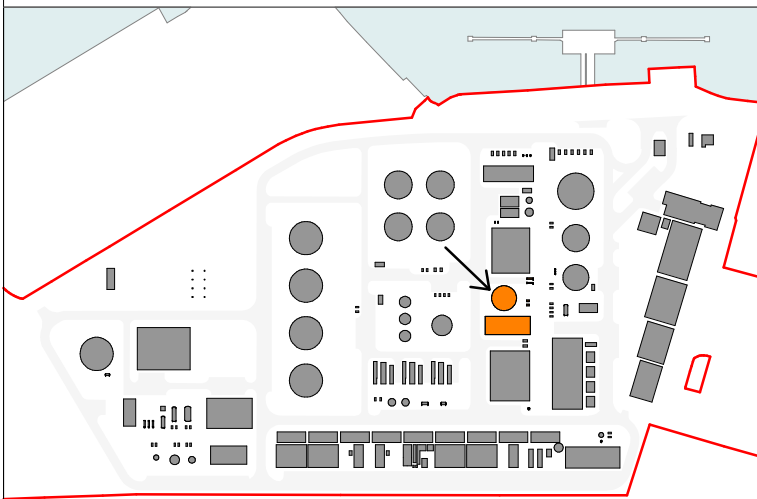

Site Key Plan - Zone 12 Shown in Orange

NOTES

- Survey information taken directly from drawings issued on December 2021 by AP Land Surveys.
- Inspire Architects are not responsible for the design of the plant equipment identified on this drawing.
- All tanks to be goosewing grey, all metalwork to be galvanised.

Revision	Drawn	Checked	Date
P6	CH	NC	31.10.2023
P5	CH	NC	11.08.2023
P4	CH	NC	10.08.2023
P3	CH	NC	09.08.2023
P2	CH	NC	25.07.2023
P1	CH	NC	17.07.2023



PROJECT NAME

Project Dragon - Sustainable Aviation Fuel (SAF) Production Facility

CLIENT

LanzaTech UK Limited


SHEET NAME

Proposed Zone 12 Plant
Elevations - Water Package &
Tank


SHEET SIZE	SCALE
A1	1 : 200 @ A1
STATUS CODE	STATUS
S2	PLANNING

REVISION DATE	REVISION
31.10.2023	P6


DRAWING NUMBER
2143.01-IA-ZZ-ZZ-DR-A-0512

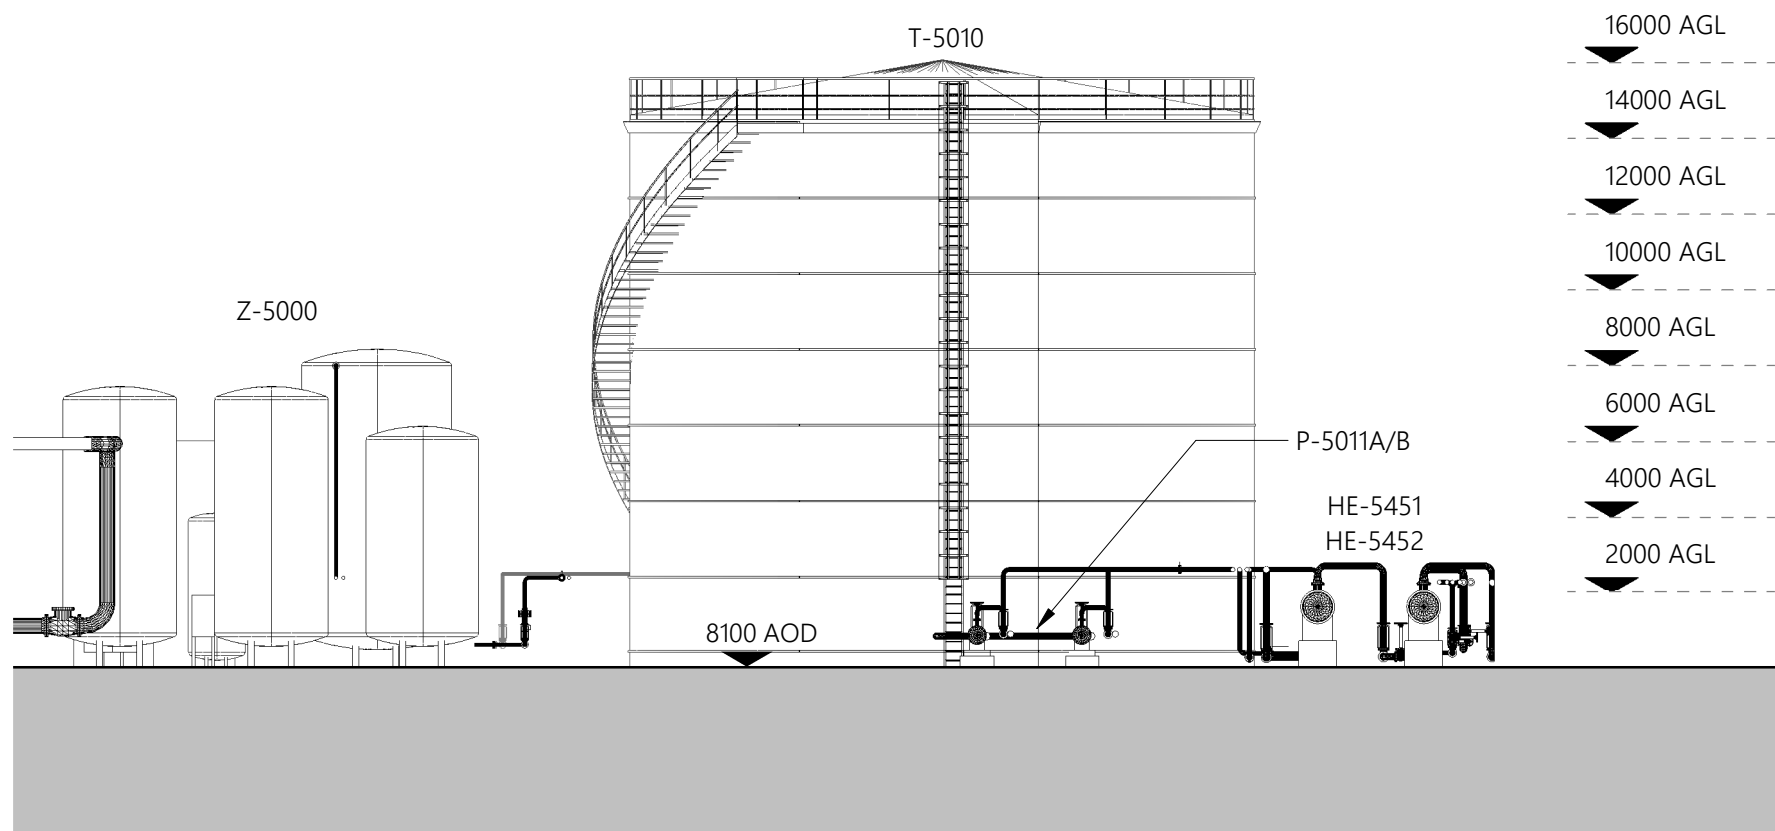


1 Proposed Zone 12 East Elevation
1 : 200

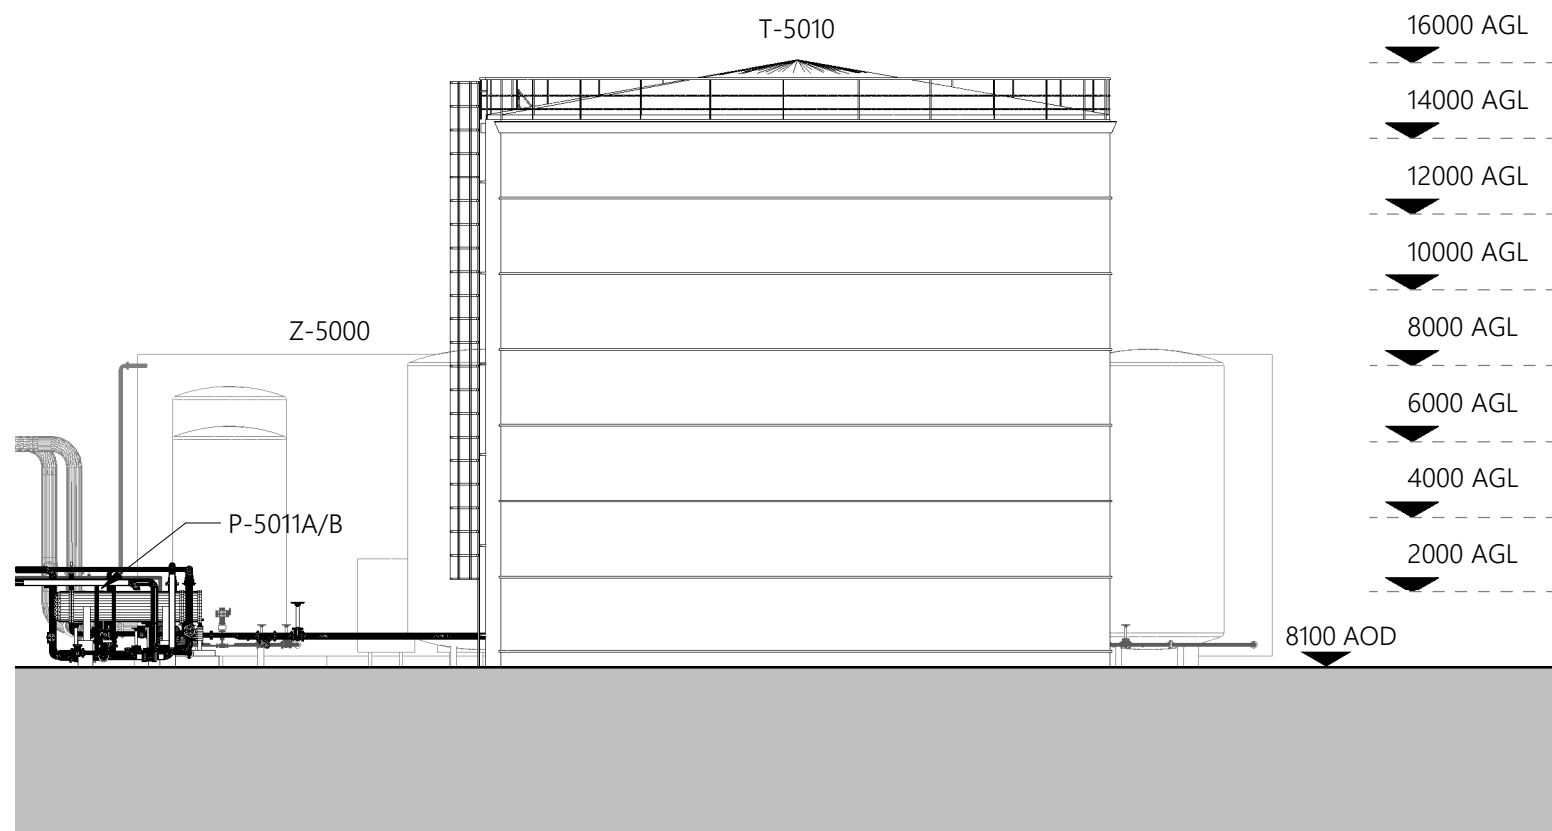

2 Proposed Zone 12 North Elevation
1 : 200

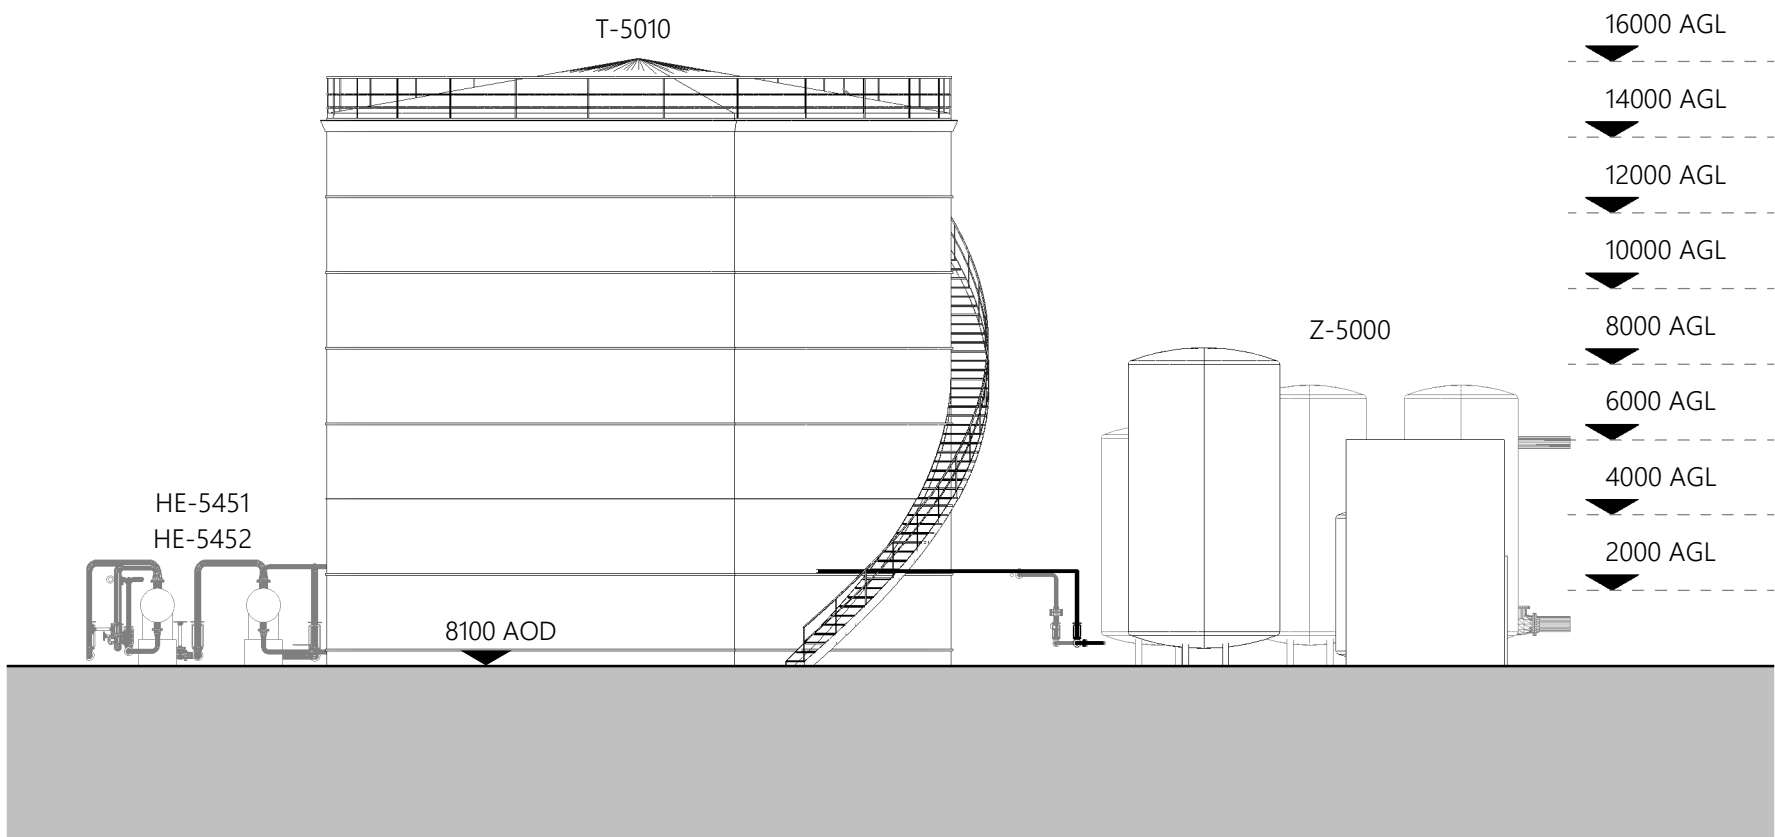

3 Proposed Zone 12 West Elevation
1 : 200

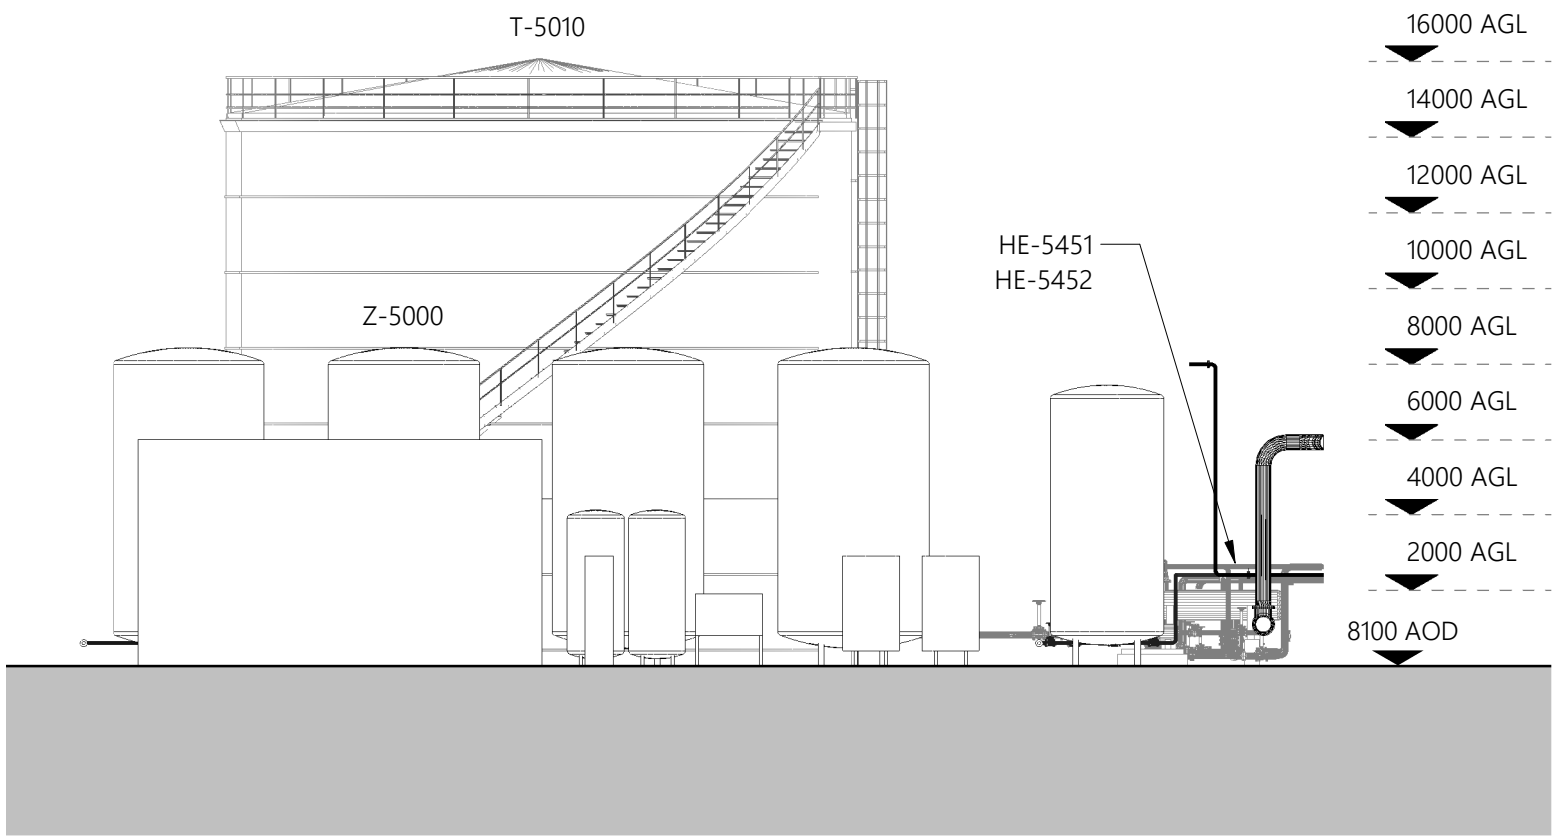

4 Proposed Zone 12 South Elevation
1 : 200