



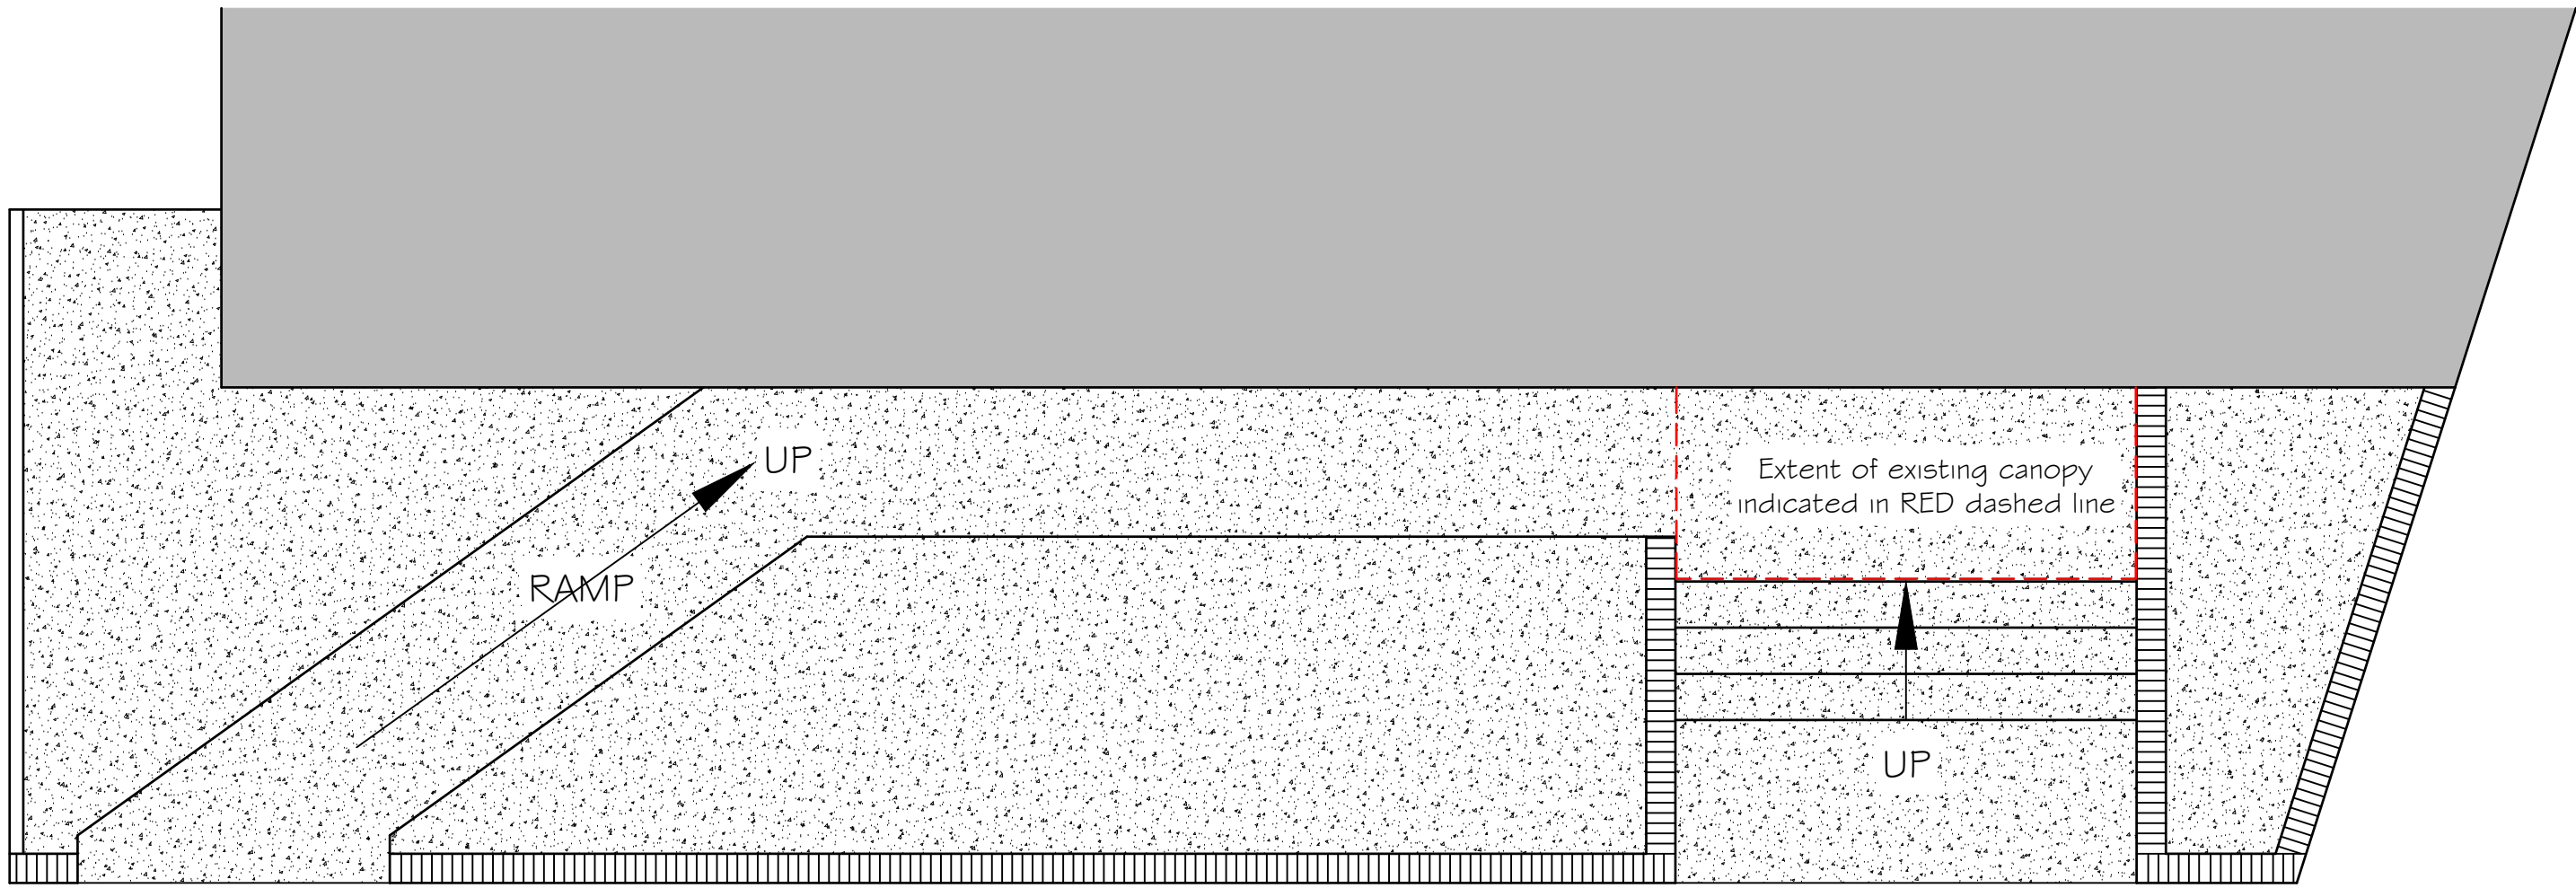


Existing External Access Ramp and Steps

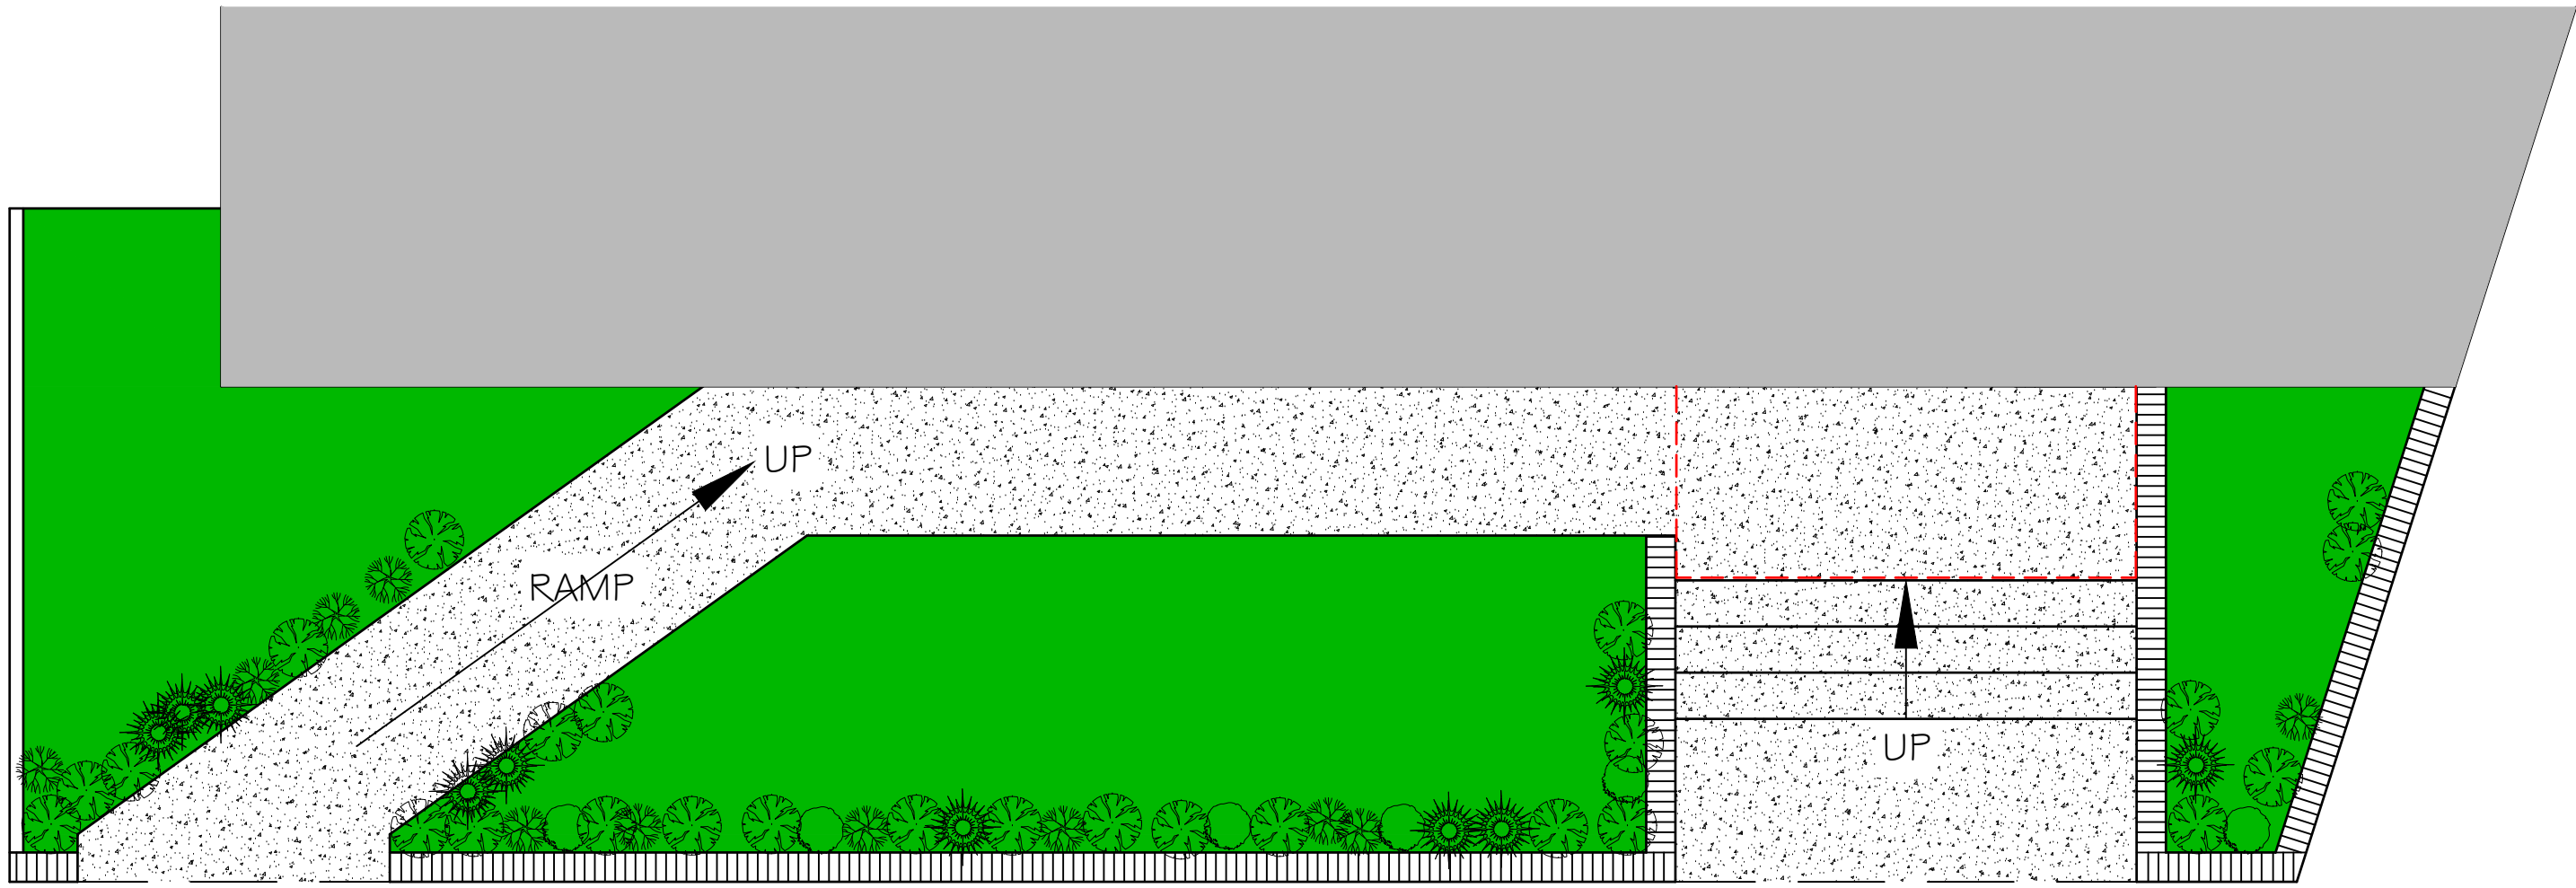


Proposed External Access Ramp and Steps

Access ramp and steps to remain as existing.
Surrounding wall to be repaired where bricks are missing with bricks to match existing


Planting to front elevation to include lawned areas with hedges and ornamental trees

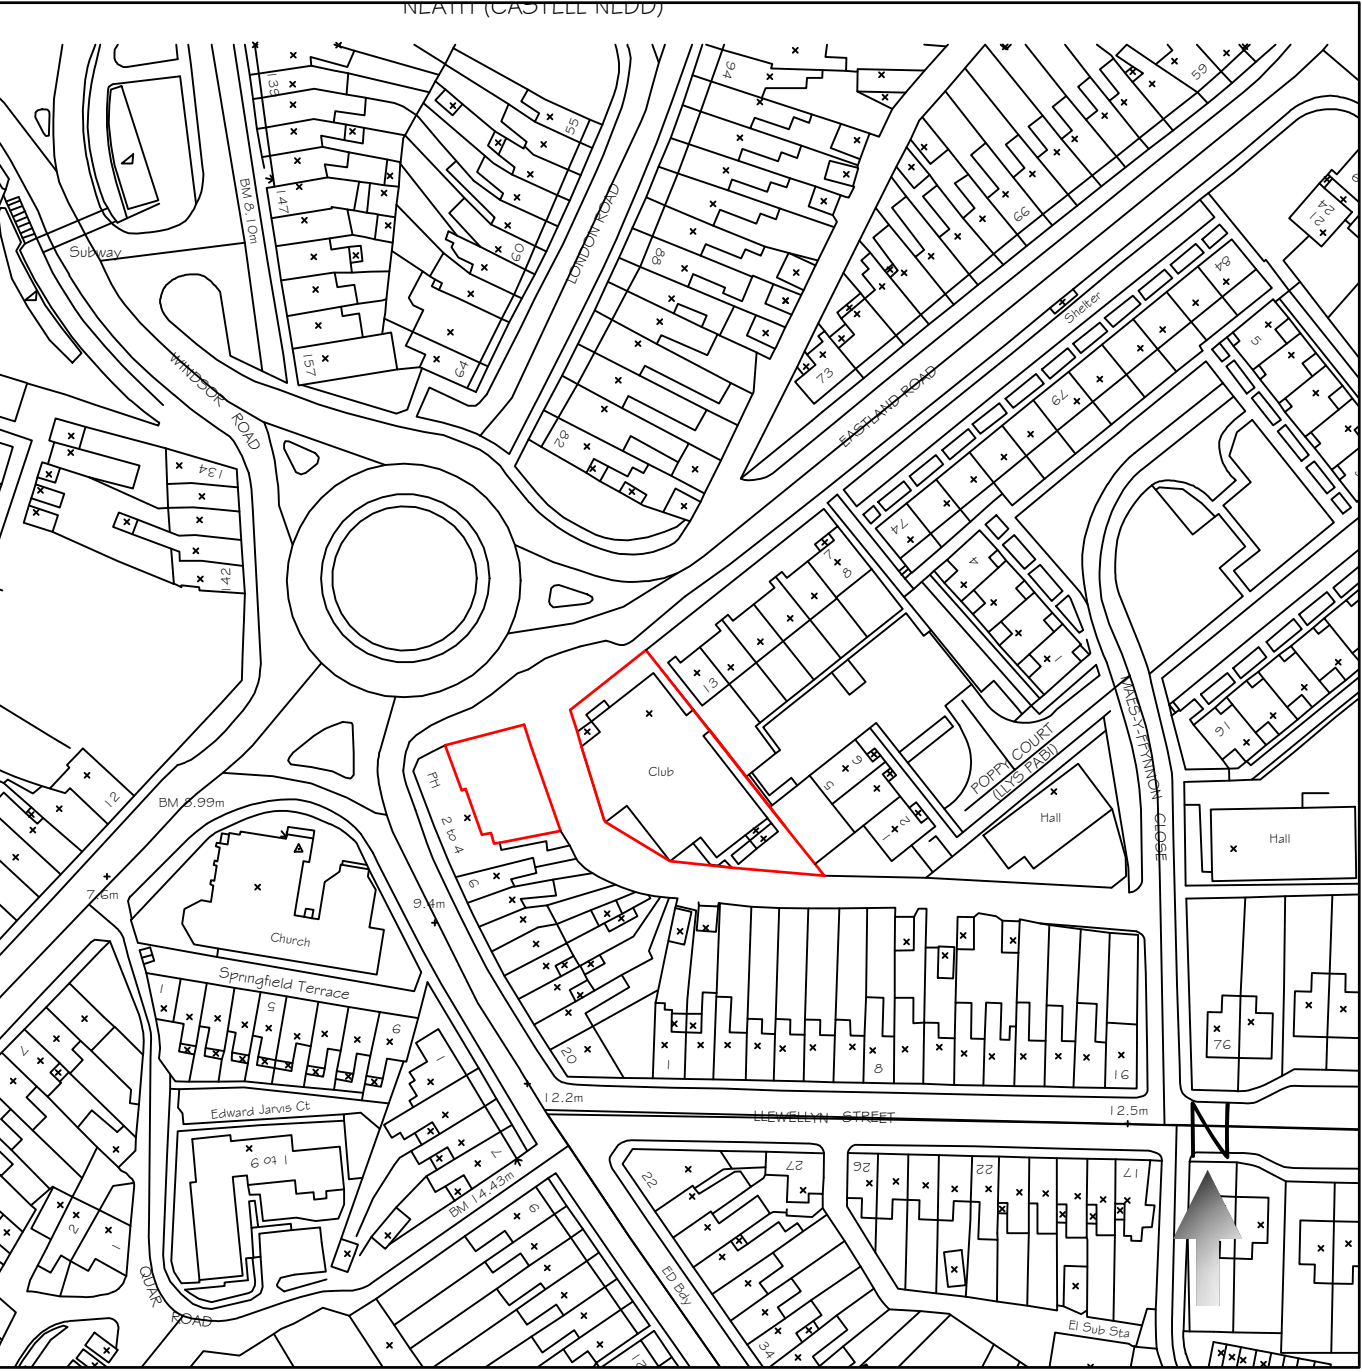

Site Location Plan at 1 : 1250 Scale

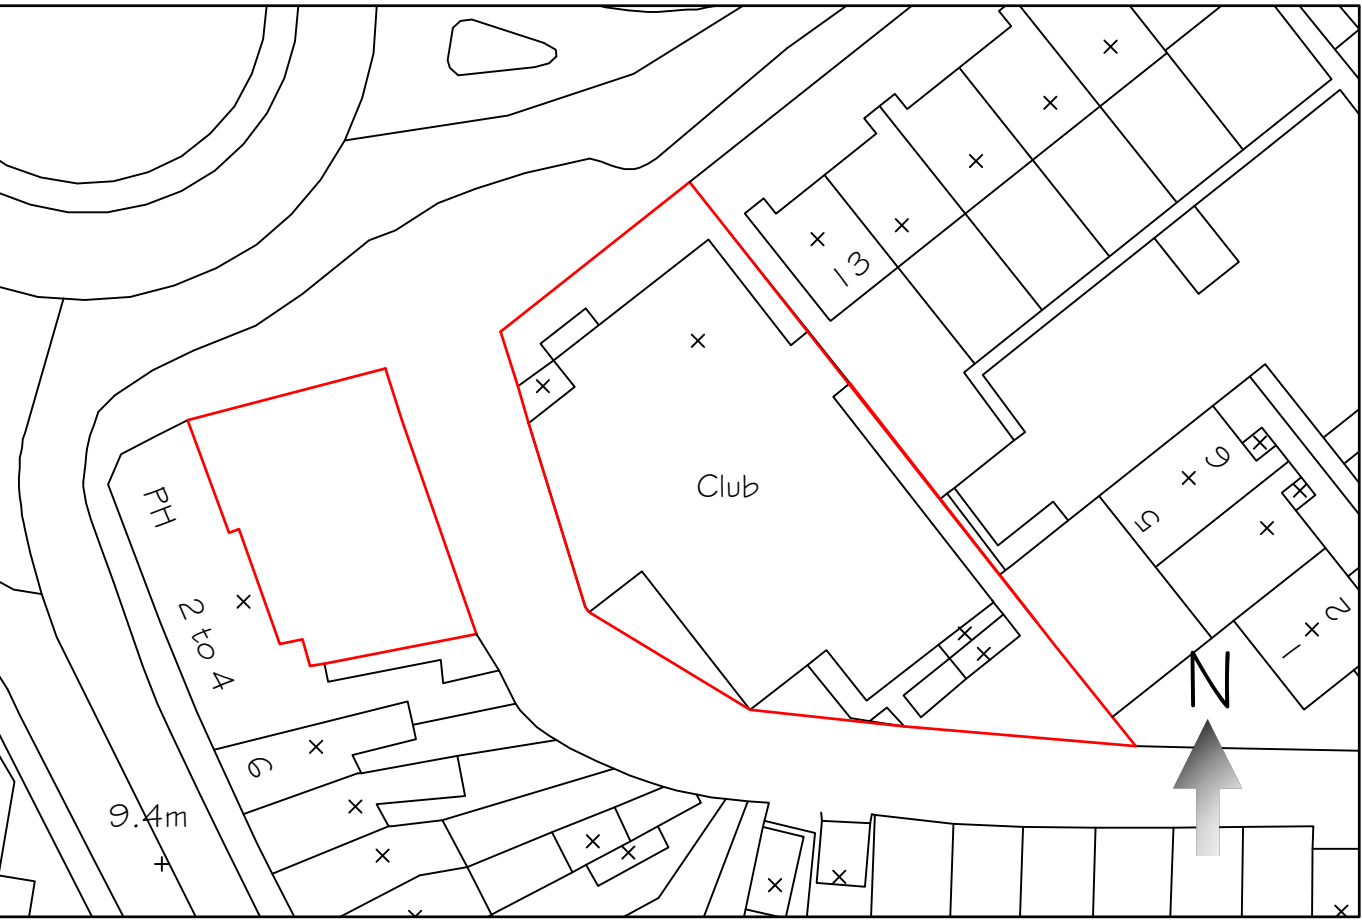

Existing Site Plan At 1 :500 Scale

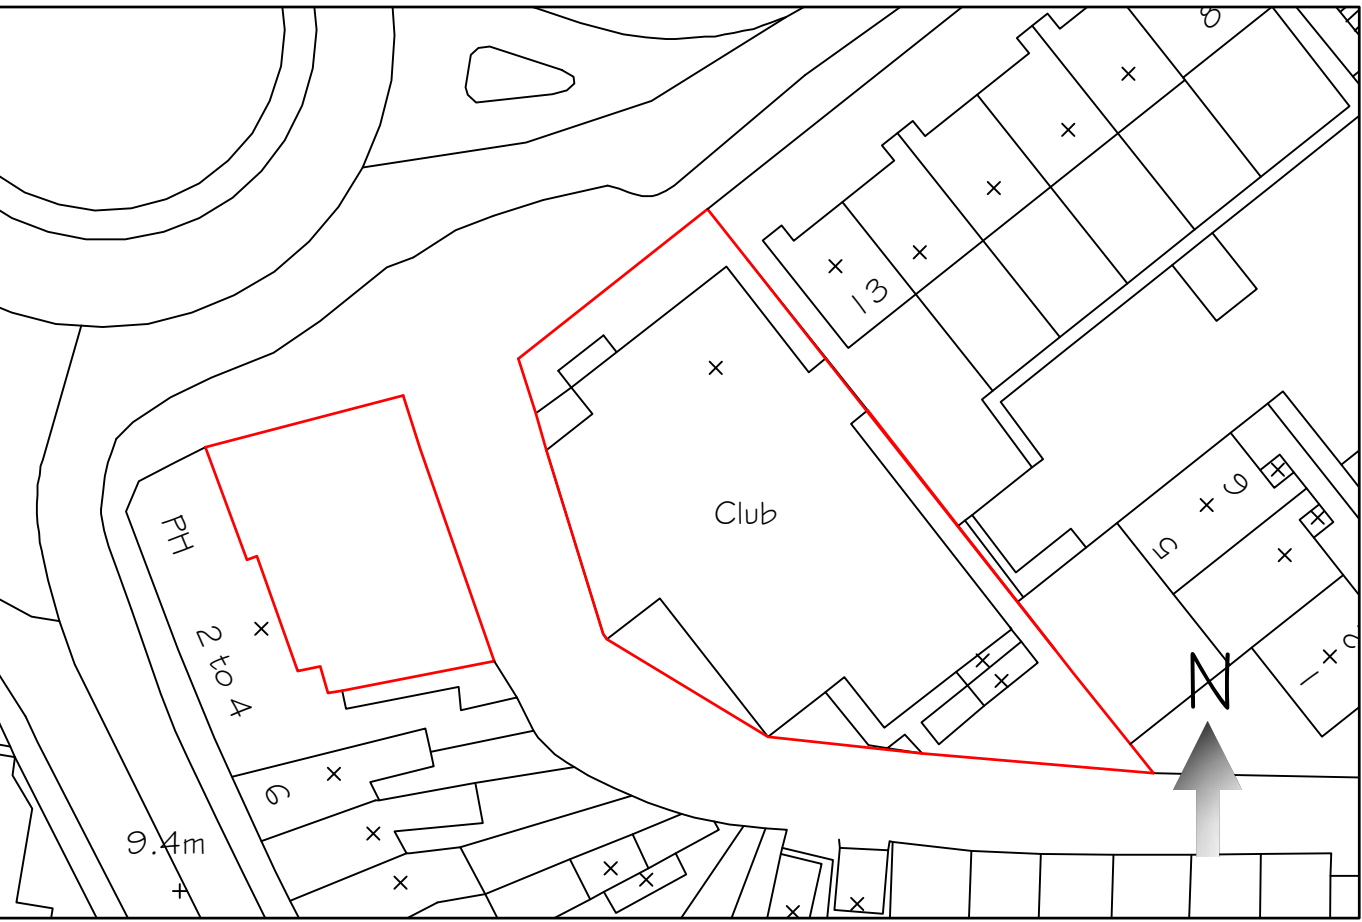

Proposed Site Plan At 1 :500 Scale

Tecta Associates Ltd Mobile: - 07765800405 E-mail: - info@tecta-associates.co.uk			
Title: Old British Legion Club, Eastland Road, Neath, SA11 1LA External Planting, Burger Bar & Site Plans	Date: March 2020	Scale: 1:100 (At A1)	
Client: Marc O'Mahoney 18 Maes y Den, Cilfrew, Neath, SA10 8LT	Number: TAL20/09/03		

Do not scale from this drawing, all dimensions must be checked on site.

© Tecta Associates Limited