



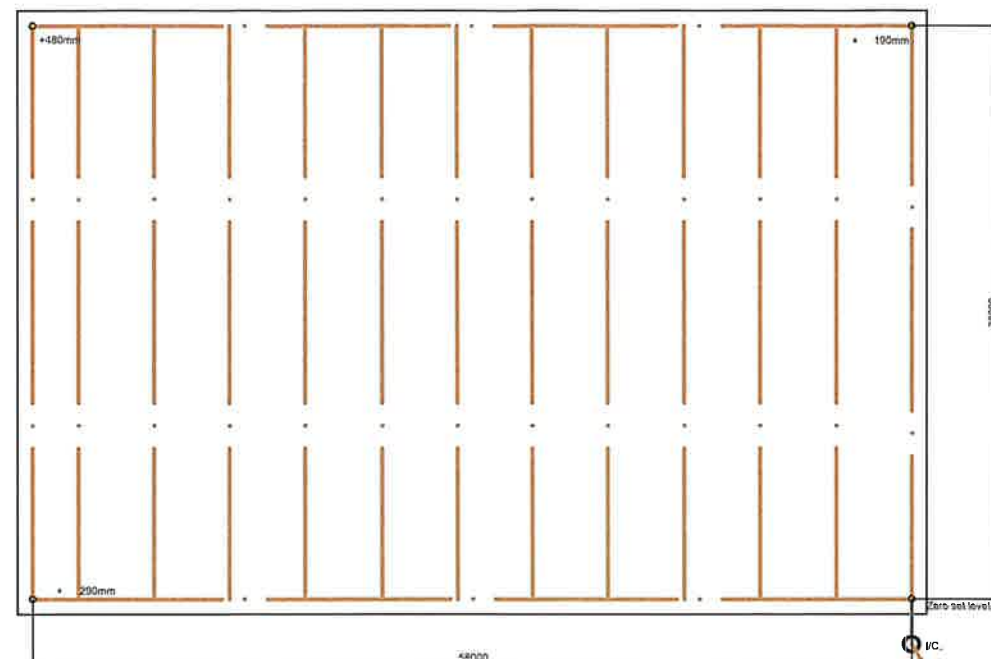


Headwall to Stream:

Section:

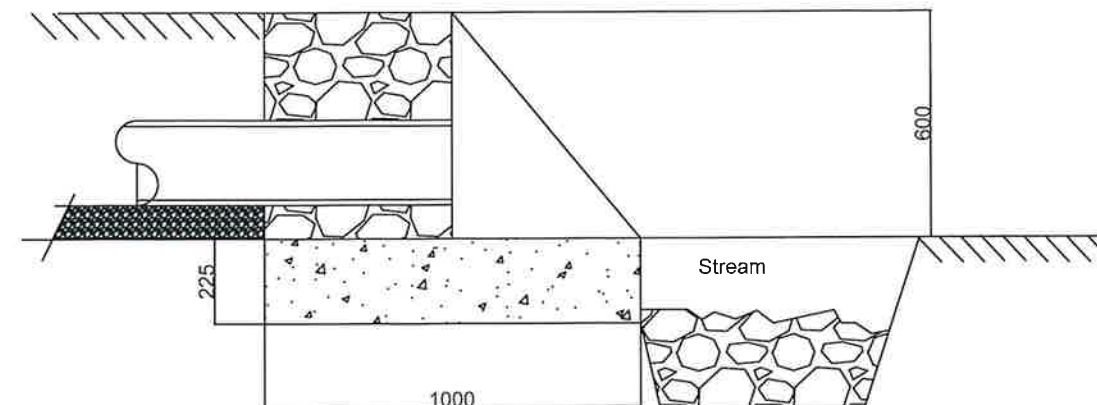

225mm dia drainage pipe set in stone wall max 600mm high on concrete base, allowing for natural drainage into stream on edge of field

Plan:

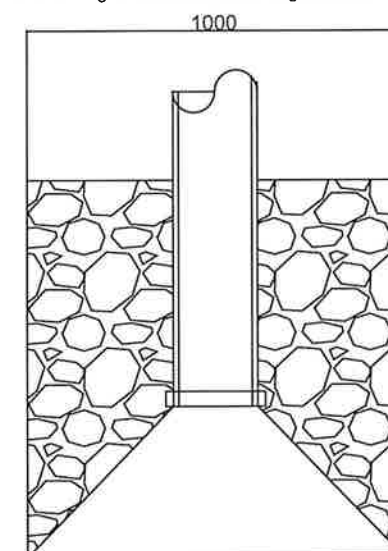

Flow

Scale: 1:20

Project: - Menage

Address:
Ynysarwed Farm

Notes:

Drainage layout @ 5m grid with level requirements for 1:200 fall for active drainage

Drawing no: 6

Scale: see diagrams

Date: 09/06/23

Ref no: ym1