


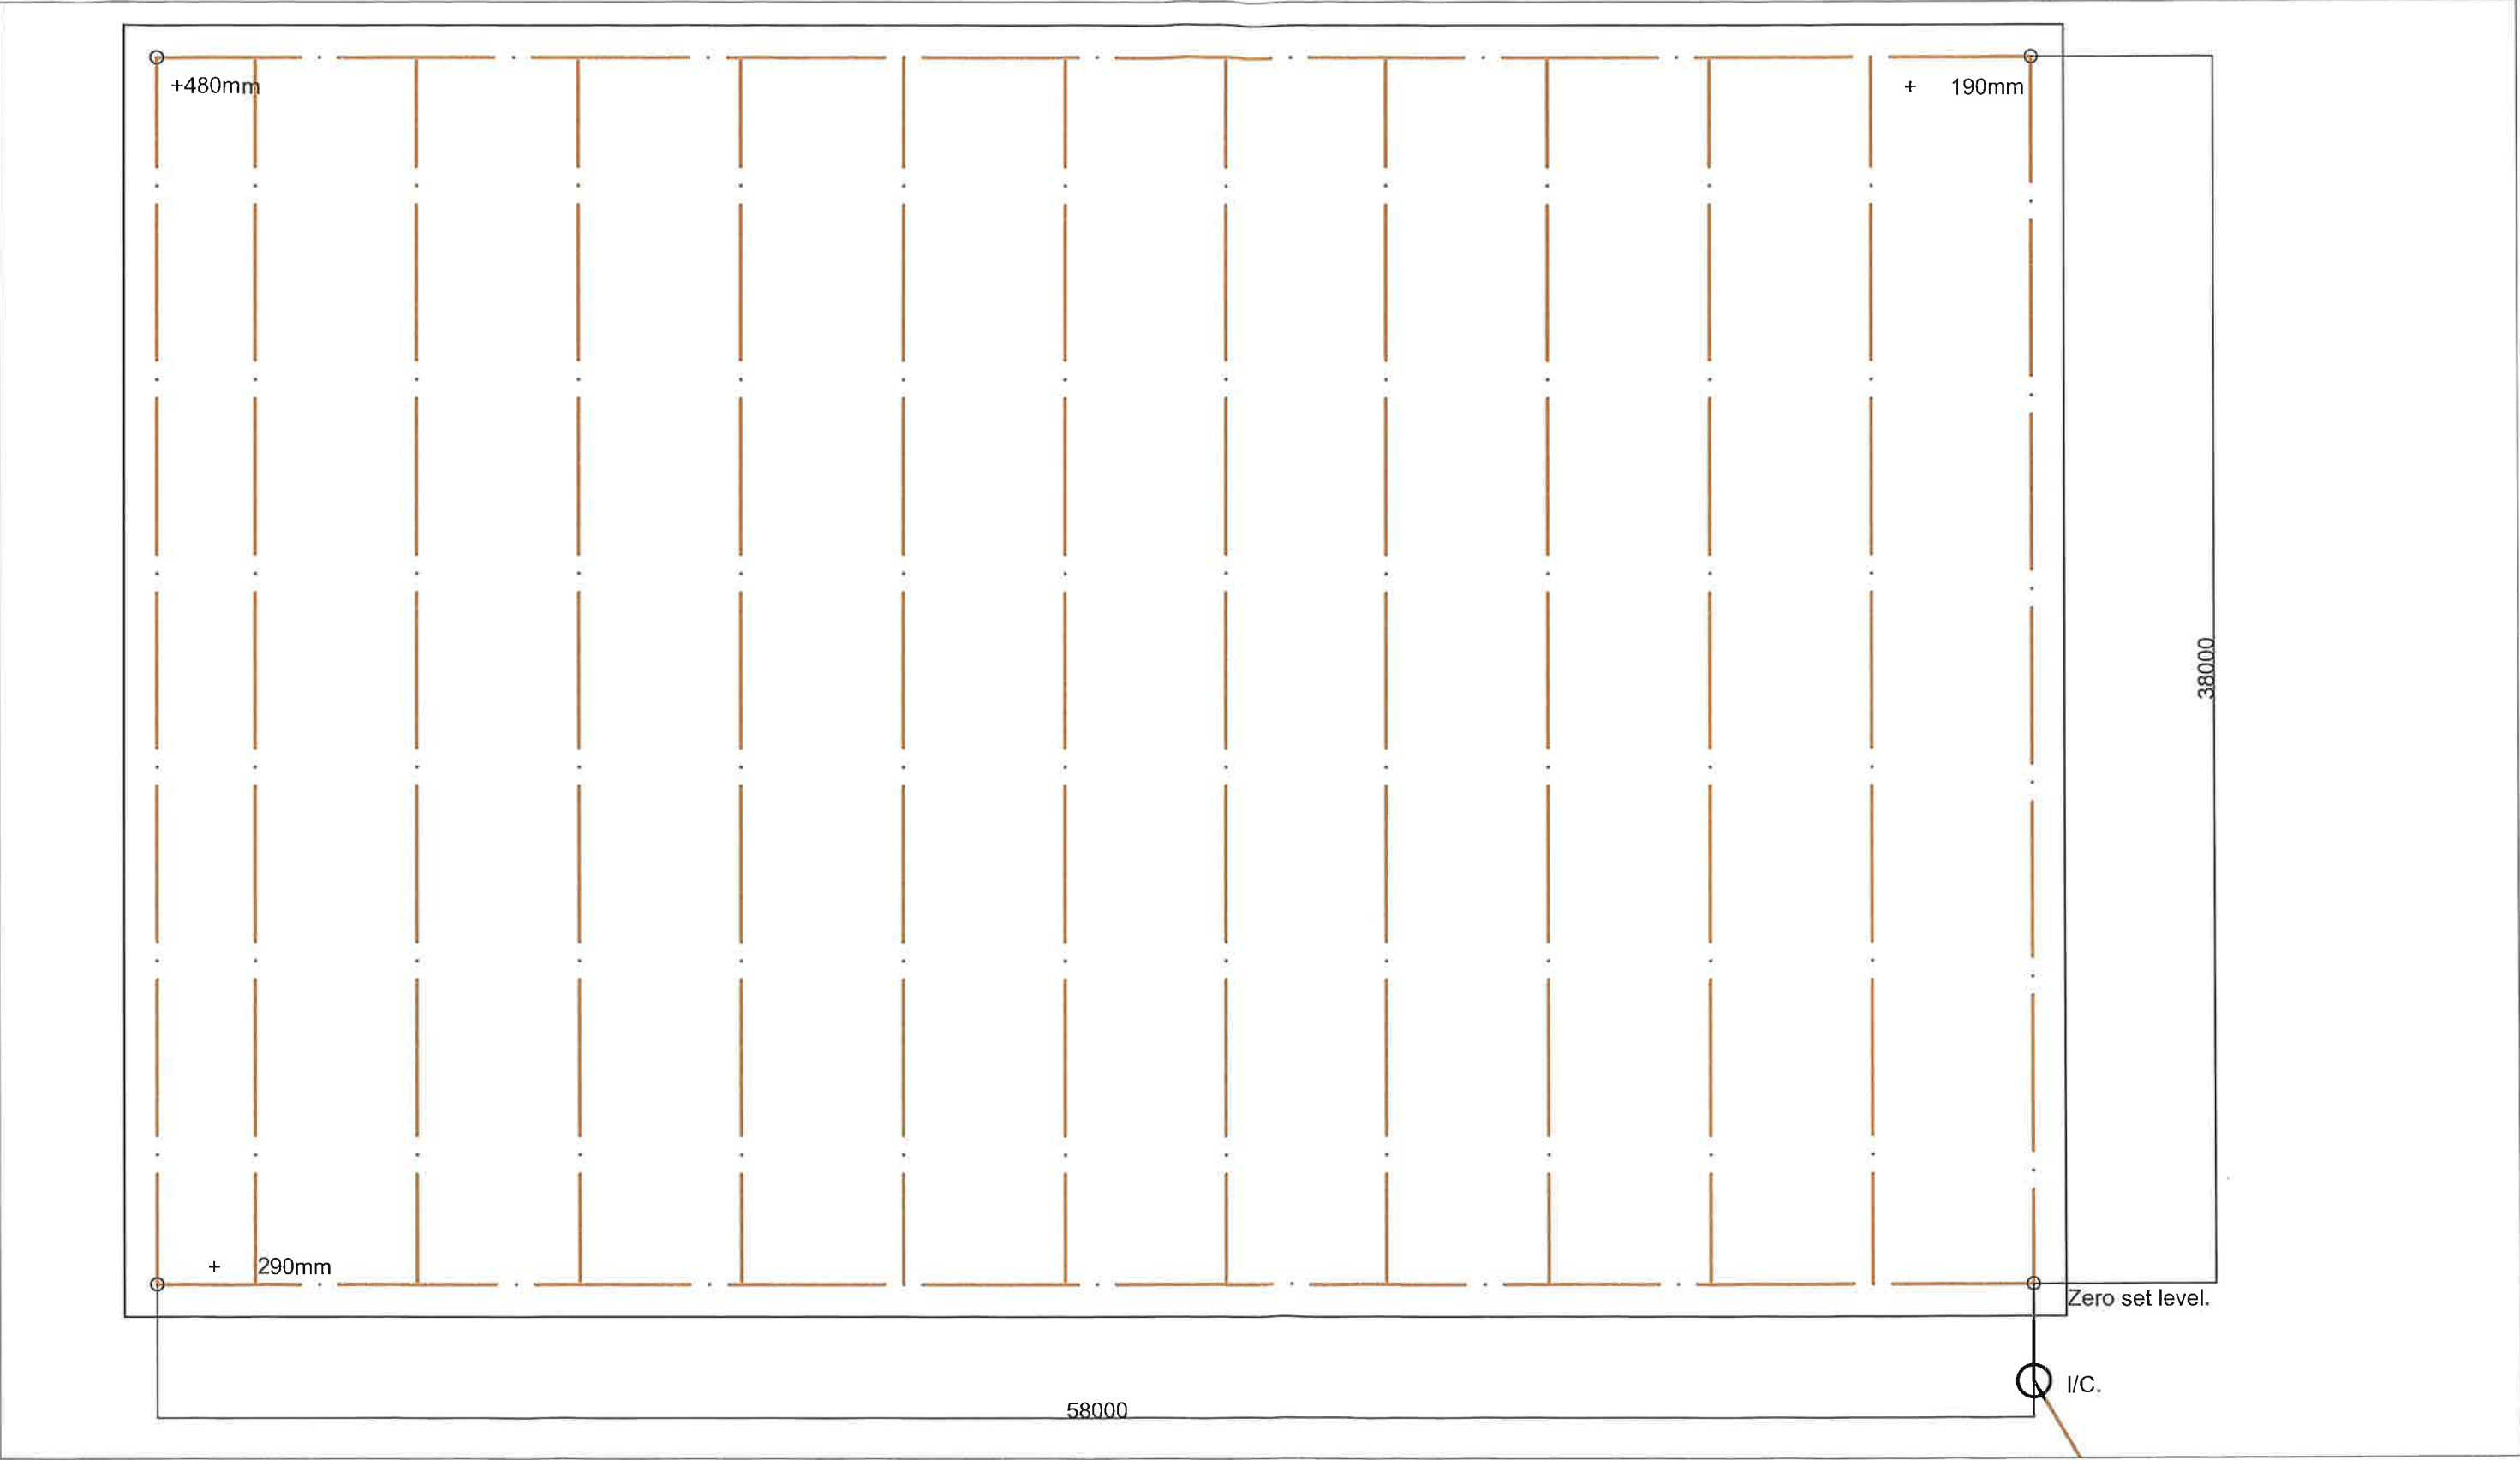

Project: - Menage

Address:
Ynysarwed Farm

Notes:
Drainage layout @ 5m grid with level requirements for
1:200 fall for active drainage

Drawing no: 5

Scale: 1:200

Date: 09/06/23

Ref no: ym1