


Notes:
All details existing, unless marked proposed
Original drawing size A4
Scaled dimensions should not be taken from this
drawing unless authorised.

- Site Boundary
- Land Ownership
- But Not Part Of Application
- Advert Location

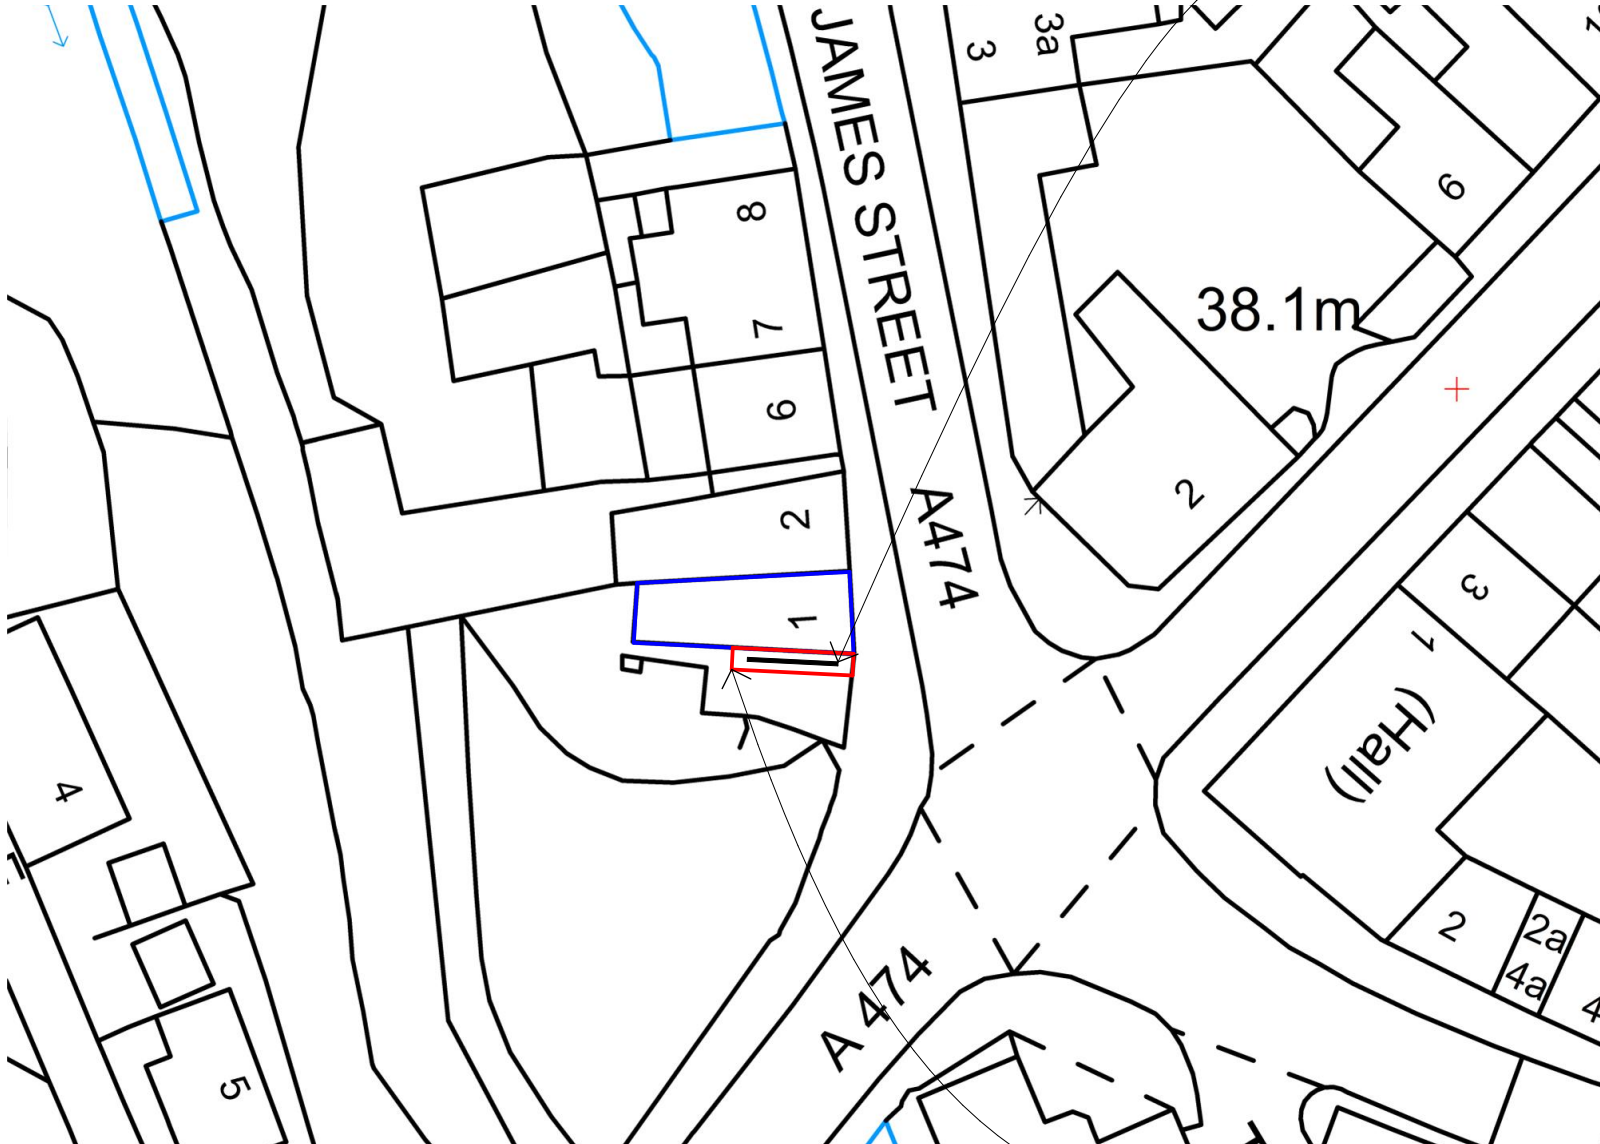

Sign Panel Location

Application Site

Ref:
ALF-12314 (9994)

Project
Gable at 1 James St,
Pontardawe,
Swansea
SA8 4LR

Drawing Name
Site Plan - Proposed

Drawing Status
PLANNING

Revision
- First Formal Issue CODO

Date
12.02.2024

Drawing Scale @ A4
1:500

Layout ID Revision
T4818 A4 051