

Notes

This drawing is copyright
All dimensions are to be checked prior to construction or manufacture.
No responsibility is accepted for errors or omissions.
Do not scale this drawing. Work to figured dimensions only.

Specification

This drawing must be read in conjunction with Drawing Specification Notes/ Bill of Materials.
Issued separately. To be read in conjunction with all related Architects' conditions and specialist's
drawings and documents.

Rev

Date

Rev

Date

Sheet

EXISTING ELEVATIONS

Date

SEPT 2023

Scale

1:50@A1

Job No

0615/13

Drawn/Checked

(90)005

Client

FIRST CHOICE HOUSING ASSOCIATION

Job

28 VIVAN PARK DRIVE
PORT TALBOT

draives llewellyn and jones

Chartered Architects

The Millings, East Tyndall Street, Cardiff Bay, Cardiff, CF24 5EZ, Tel: (029) 2046 4433 Fax: (029) 2046 4345


notes

THIS DRAWING SHALL BE READ IN CONJUNCTION WITH THE FOLLOWING ARCHITECTS DRAWINGS:

- (90)001 EXISTING PLAN
- (90)002 EXISTING SITE PLAN
- (90)003 PROPOSED PLAN
- (90)004 PROPOSED SITE PLAN
- (90)005 EXISTING ELEVATIONS
- (90)006 EXISTING ELEVATIONS
- (90)007 PROPOSED ELEVATIONS
- (90)008 PROPOSED ELEVATIONS



Existing Elevation facing West

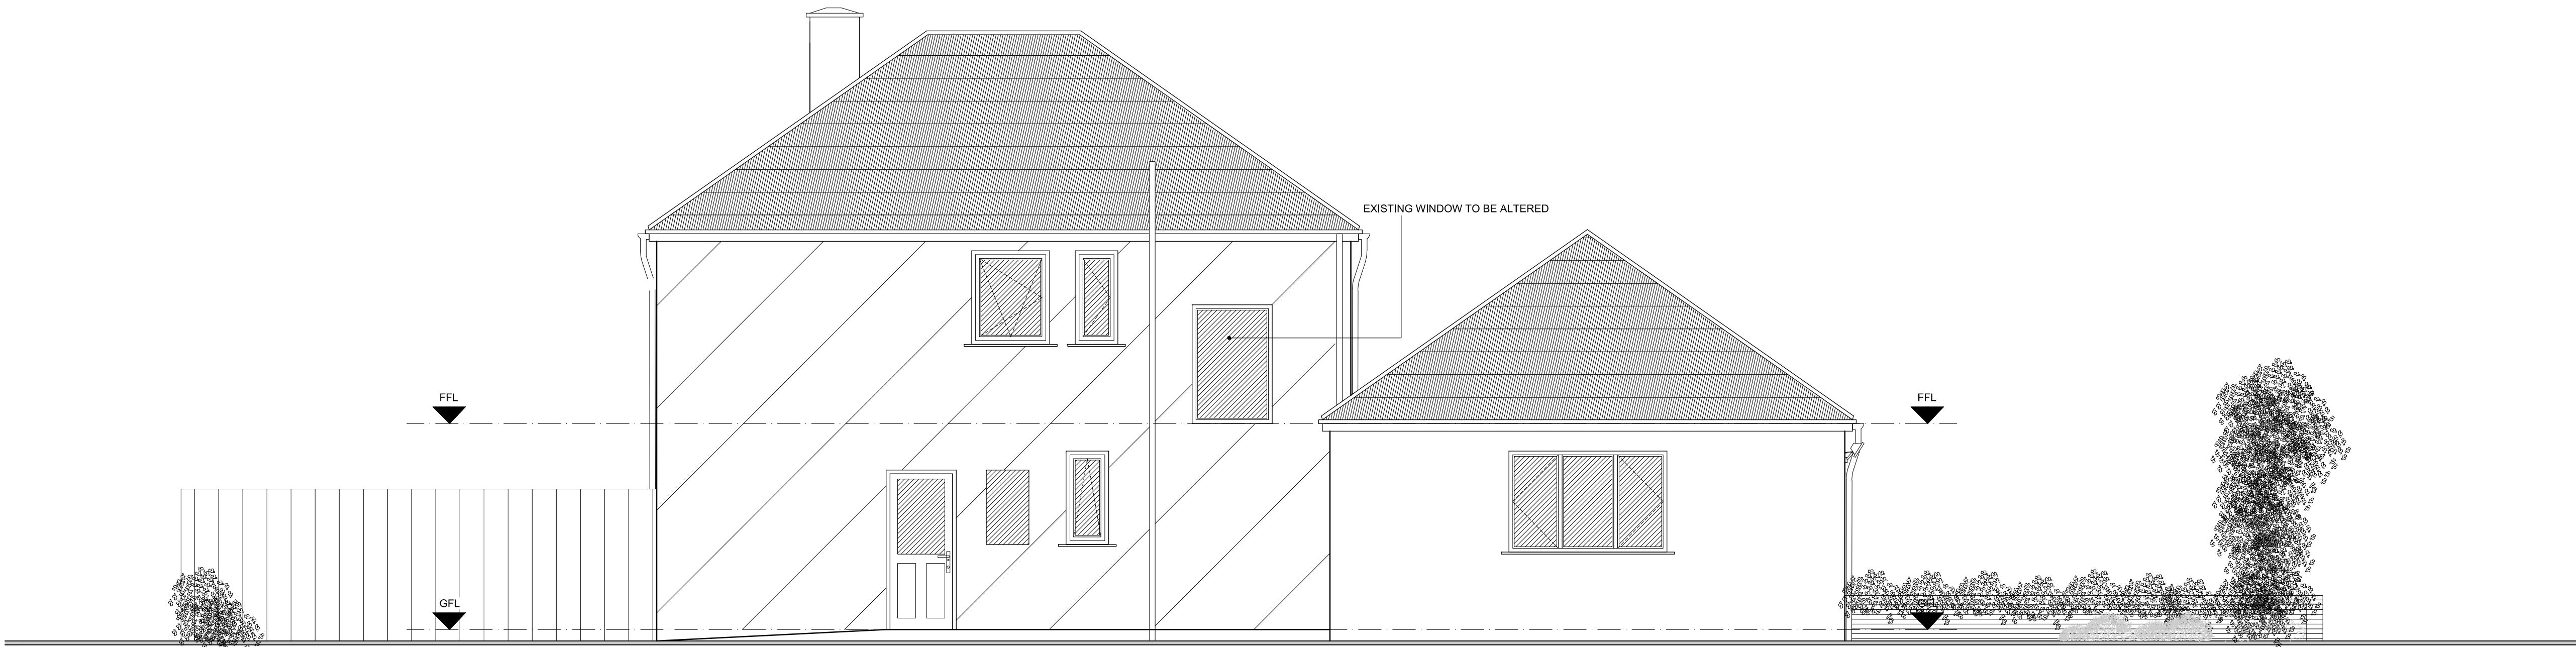

Existing Elevation facing East

EXISTING ELEVATIONS

