

Notes
This drawing is copyright
All dimensions are to be checked prior to construction or manufacture
Do not scale this drawing. Work to figured dimensions only.

Specification
This drawing must be read in conjunction with Drawing Specification Notes Bill of Materials
issued separately. It must be read in conjunction with all related architects conditions and specialist's
drawings and documents.

davies llewelyn and jones
Chartered Architects
The Millings, East Tyndall Street, Cardiff Bay, Cardiff CF24 5EZ, Tel: (029) 2046 4433 Fax: (029) 2046 4345

Sheet
PROPOSED SITE PLAN

Drawn/Revised

Client FIRST CHOICE HOUSING ASSOCIATION

Job
28 VIVAN PARK DRIVE
PORT TALBOT

Rev	Date

Rev	Date



Date	Scale	Job No	Drawn/Checked
AUG 2023	1:100@A1	(90)004A	

Date	Scale	Job No	Drawn/Checked
AUG 2023	1:100@A1	(90)004A	


notes

THIS DRAWING SHALL BE READ IN CONJUNCTION WITH THE
FOLLOWING ARCHITECTS DRAWINGS:
(90)001 EXISTING PLAN
(90)002 EXISTING SITE PLAN
(90)003 PROPOSED PLAN
(90)004 PROPOSED SITE PLAN

POPLARS / Y POPLYS

 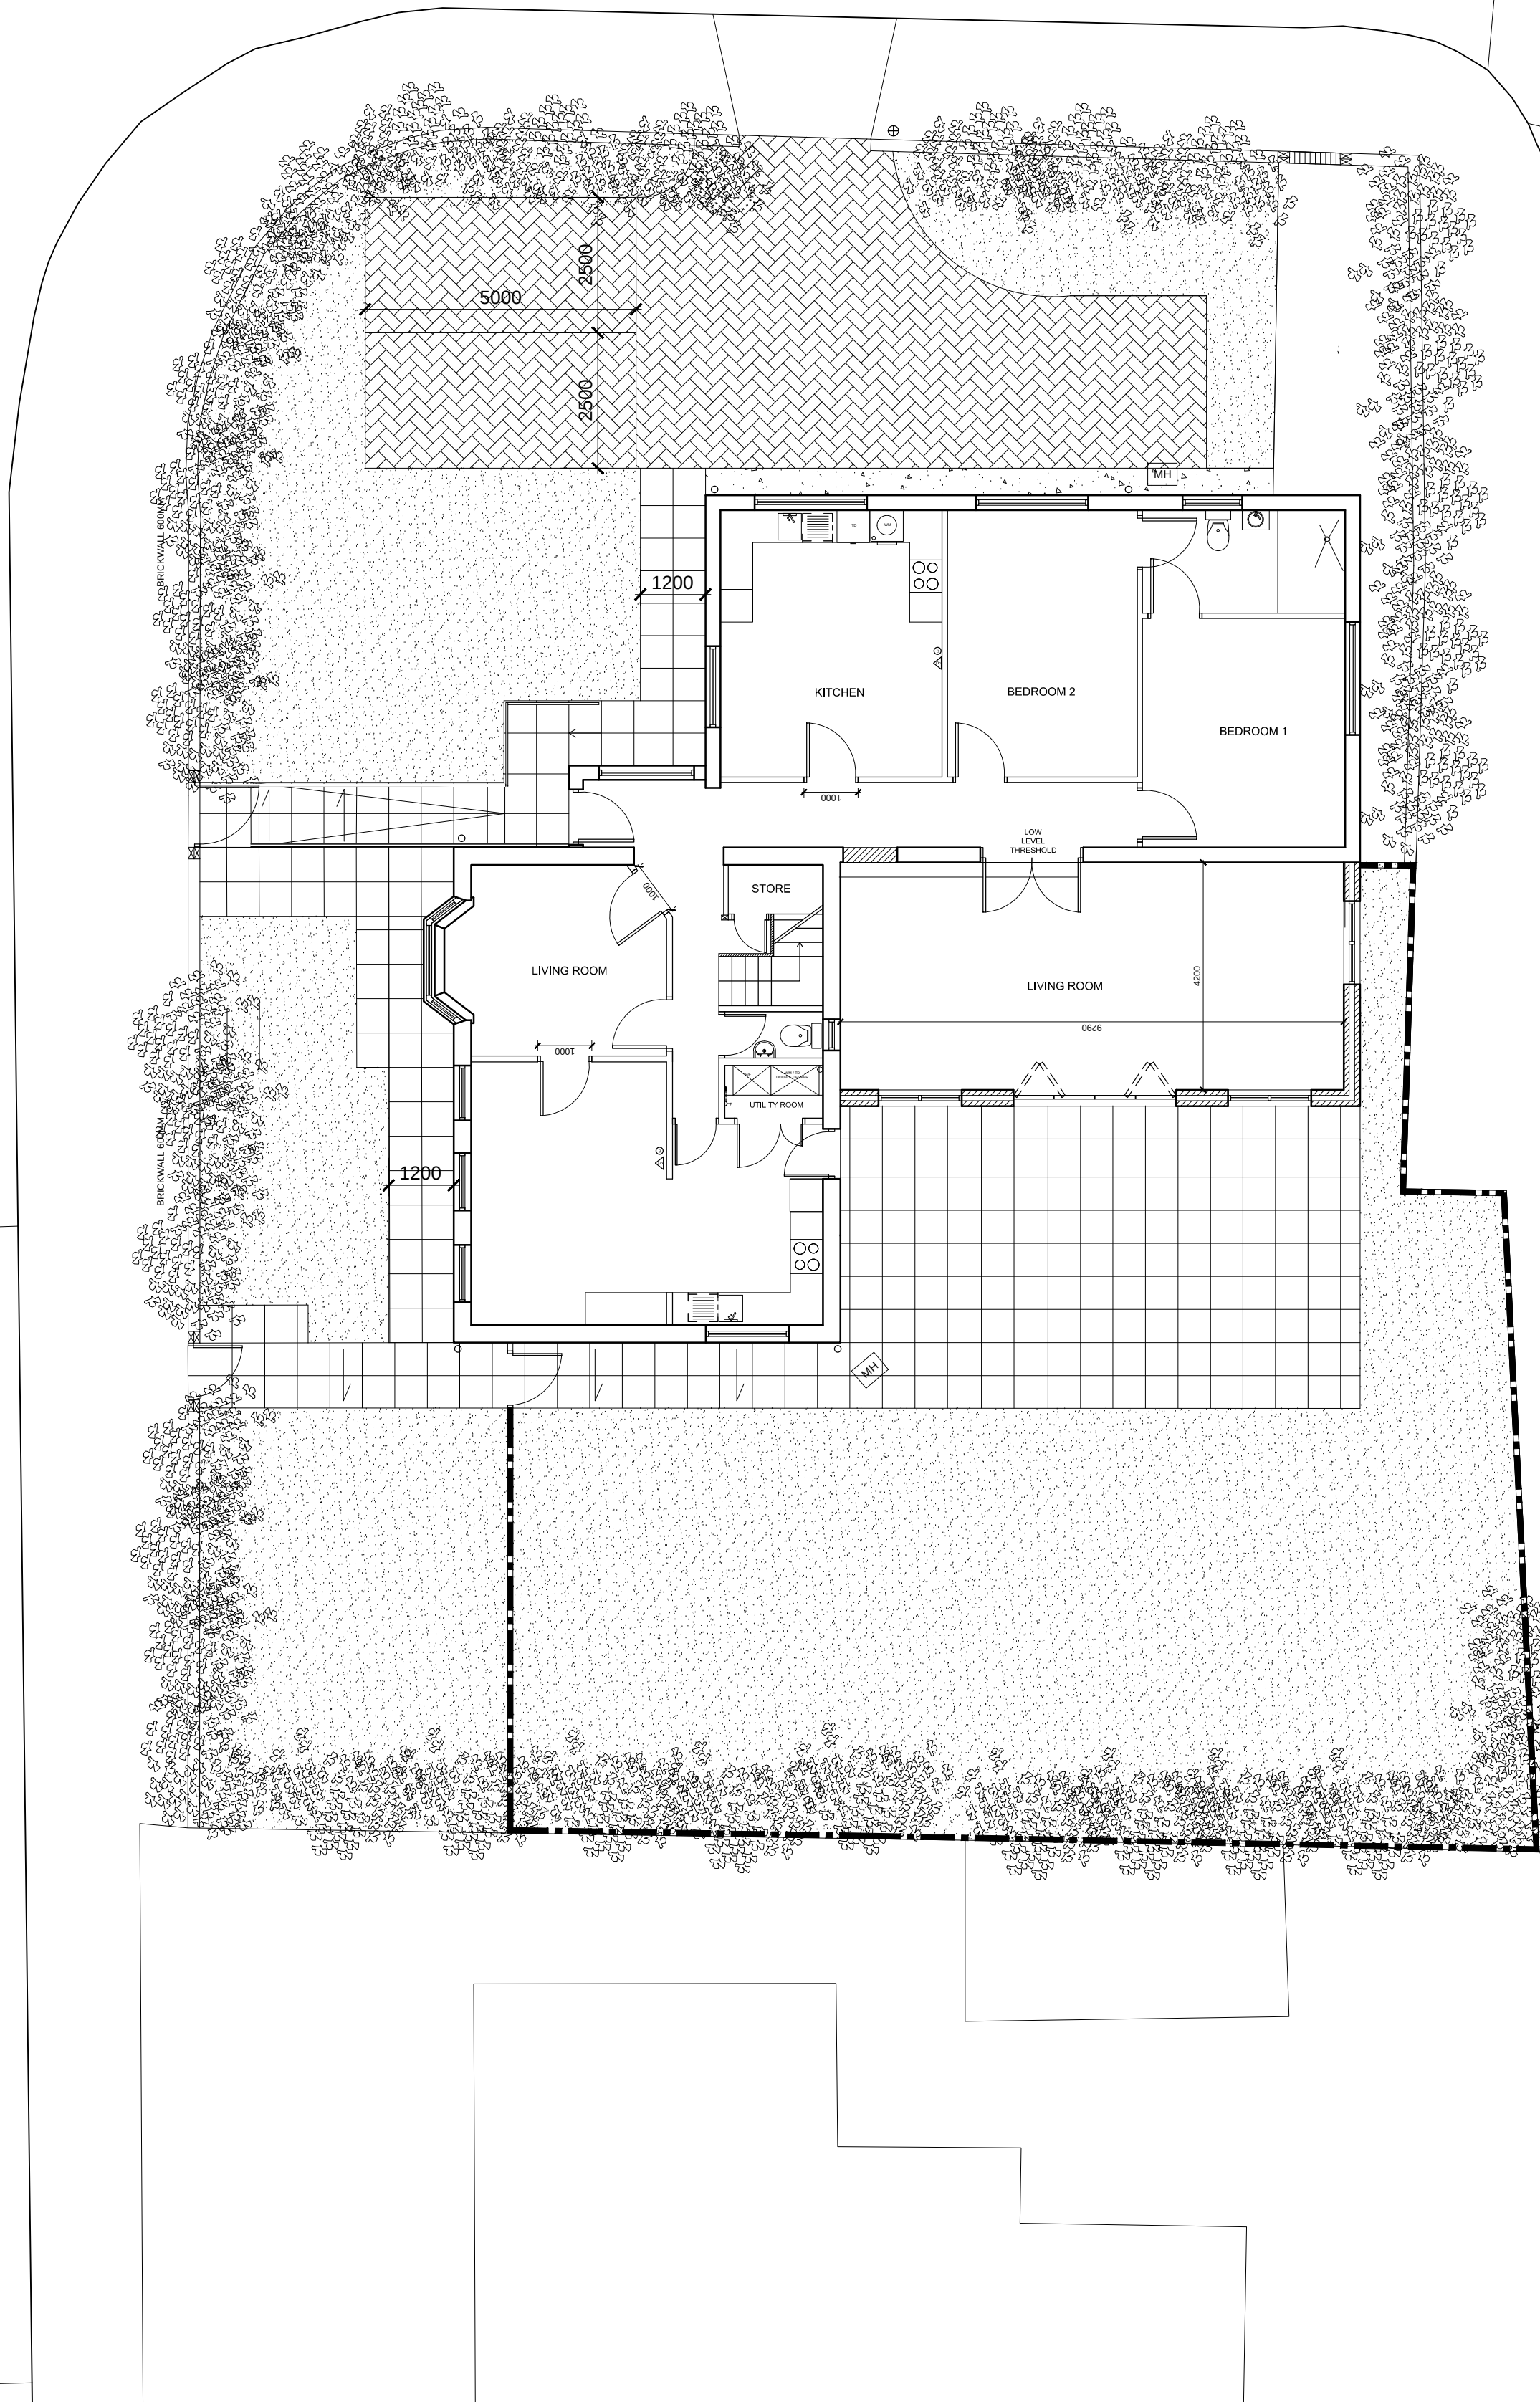

Shelter

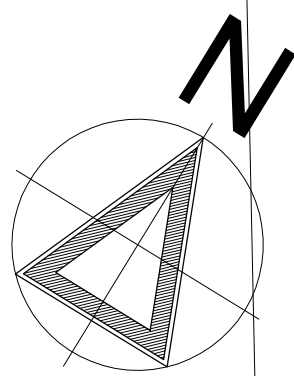

1

PROPOSED SITE PLAN