

Notes
This drawing is copyright
All dimensions are to be checked prior to construction or manufacture.
Do not scale this drawing. Work to figured dimensions only.

Specification
This drawing must be read in conjunction with Drawing Specification Notes Bill of Materials.
Issued separately. be read in conjunction with all related architects' conditions and specialist's
drawings and documents.

Rev Date

Rev Date

Sheet
PROPOSED PLANS
Date
AUG 2023
Scale
1:50@A1



Job No
(90)003A
Drawn/Checked

Client
FIRST CHOICE HOUSING ASSOCIATION
Job
28 VIVAN PARK DRIVE
PORT TALBOT


davies llewelyn and jones
Chartered Architects
The Millings, East Tyndall Street, Cardiff Bay, Cardiff CF24 5EZ, Tel: (029) 2048 4433 Fax: (029) 2048 4345

notes

THIS DRAWING SHALL BE READ IN CONJUNCTION WITH THE
FOLLOWING ARCHITECT'S DRAWINGS:
(90)001 EXISTING PLAN
(90)002 EXISTING SITE PLAN
(90)003 PROPOSED PLAN
(90)004 PROPOSED SITE PLAN

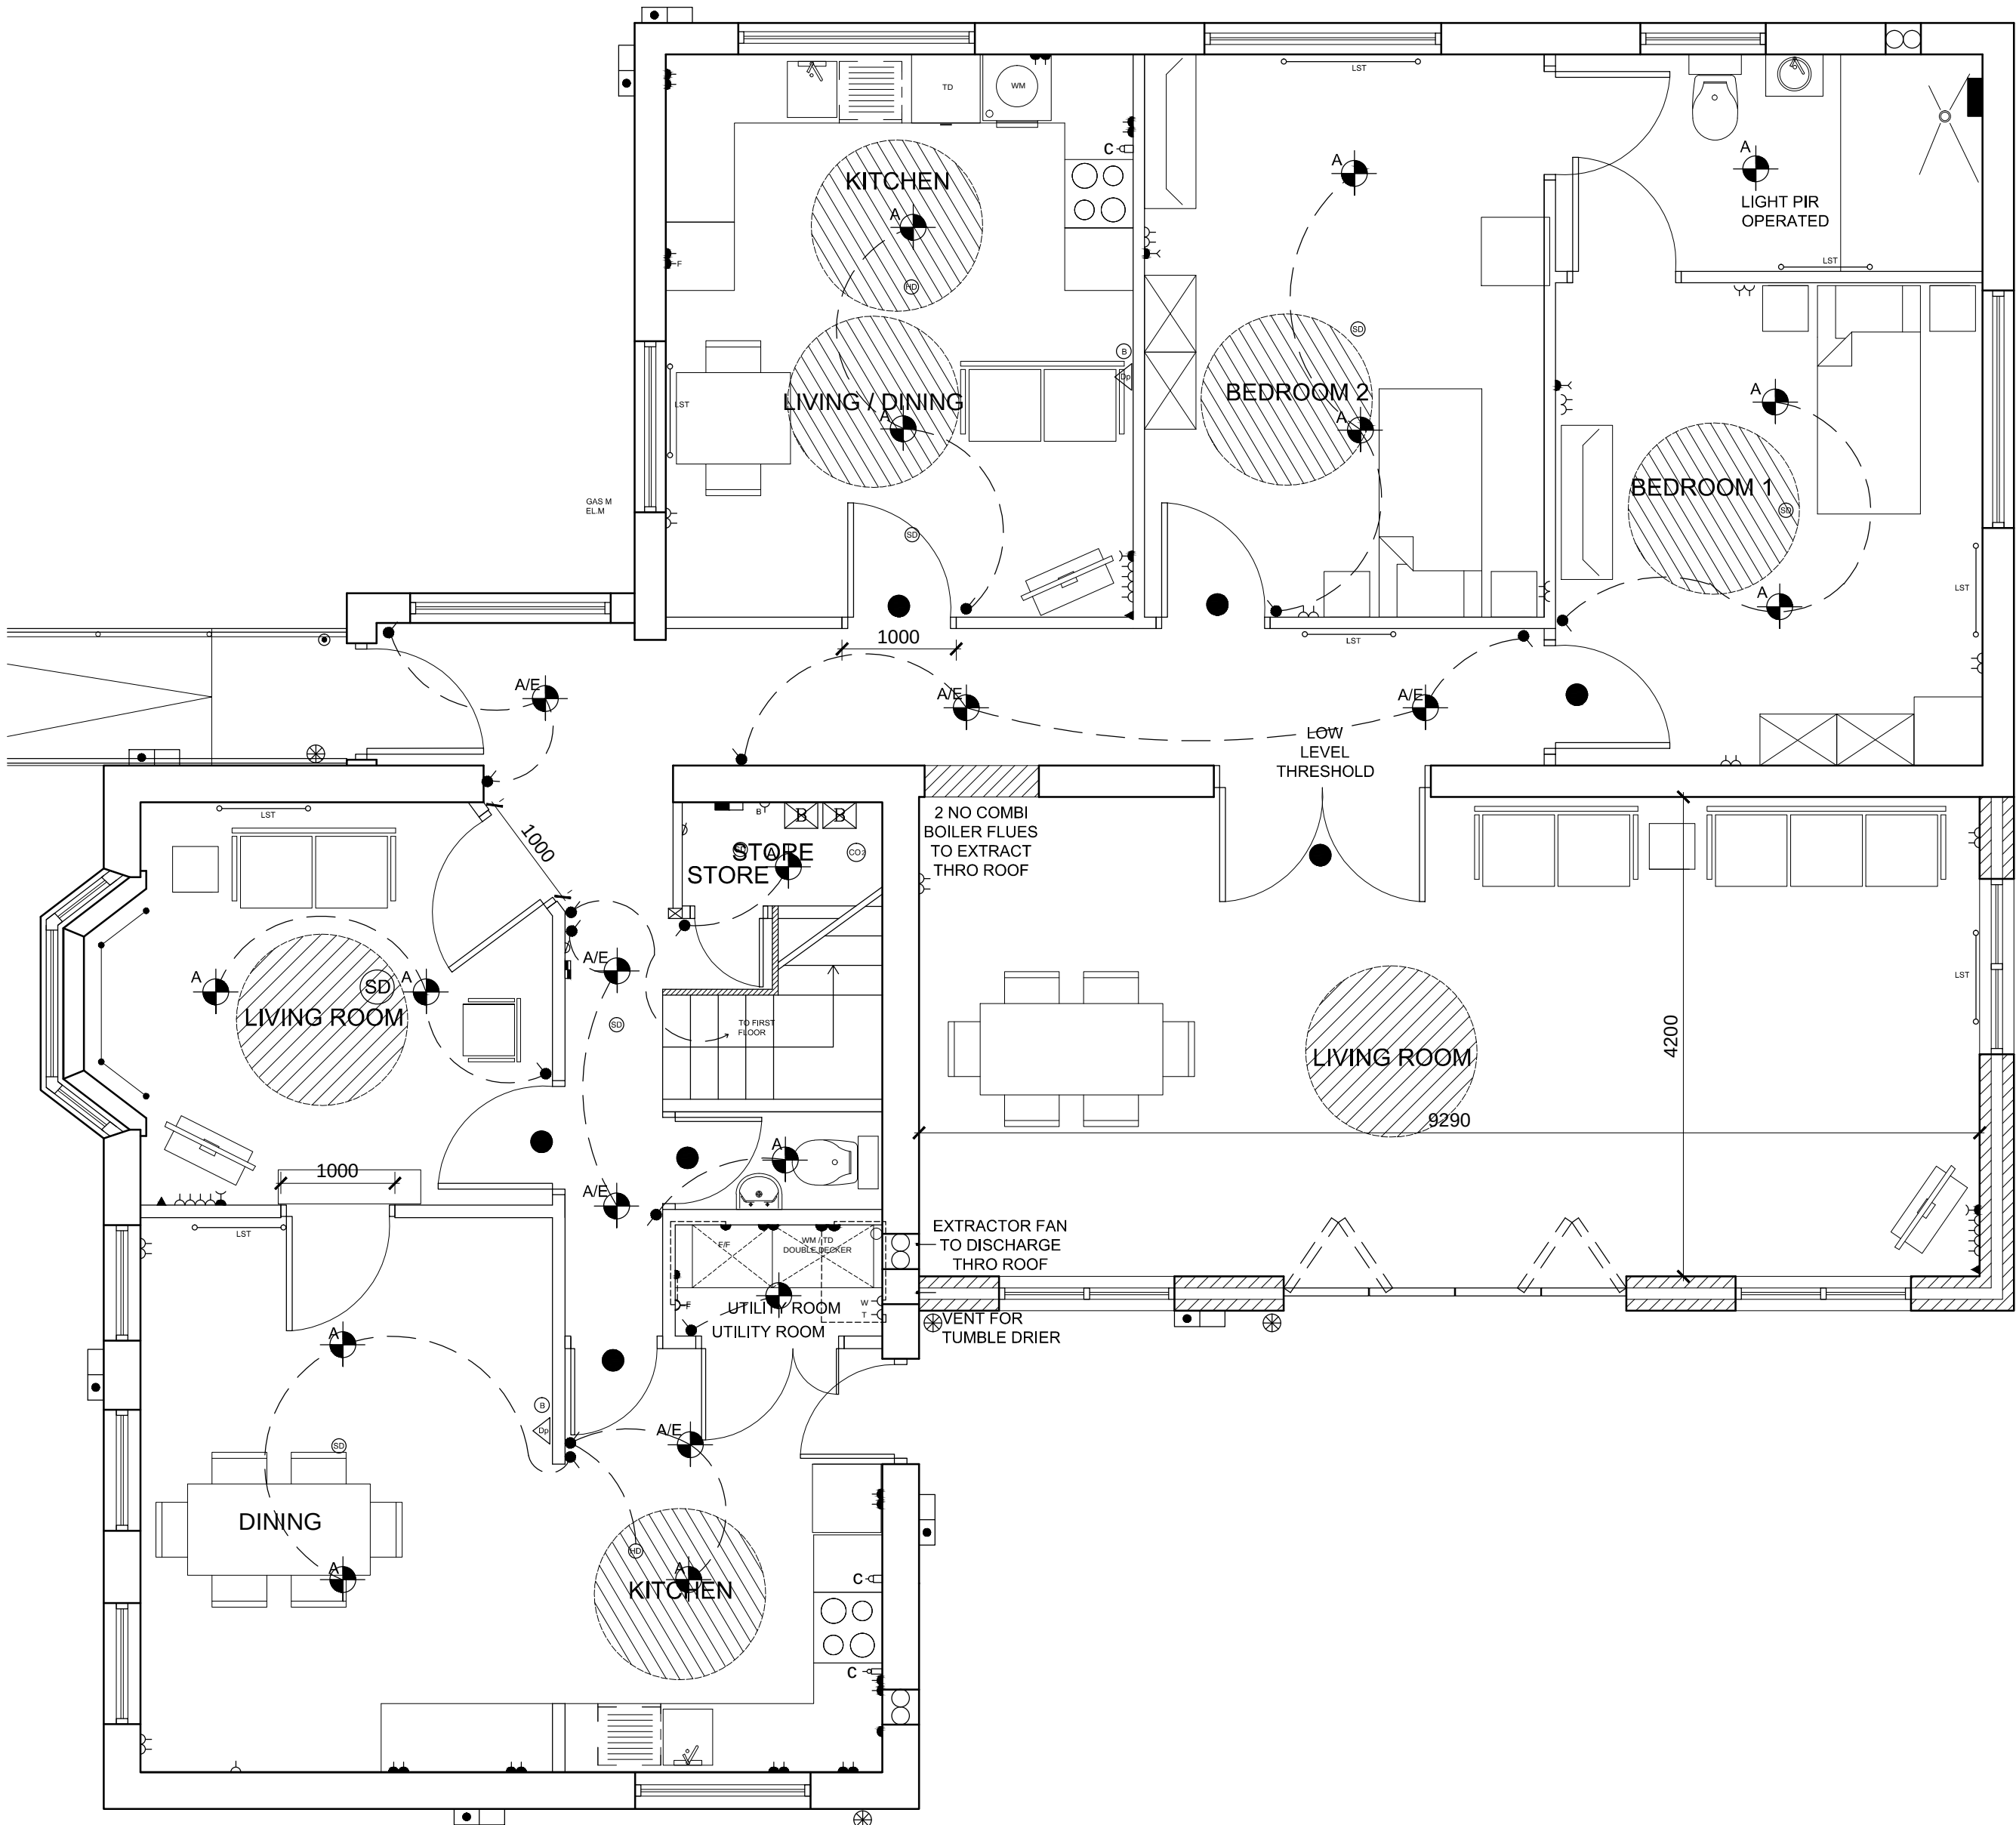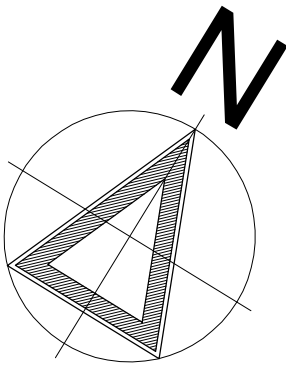

Proposed Ground Floor Plan

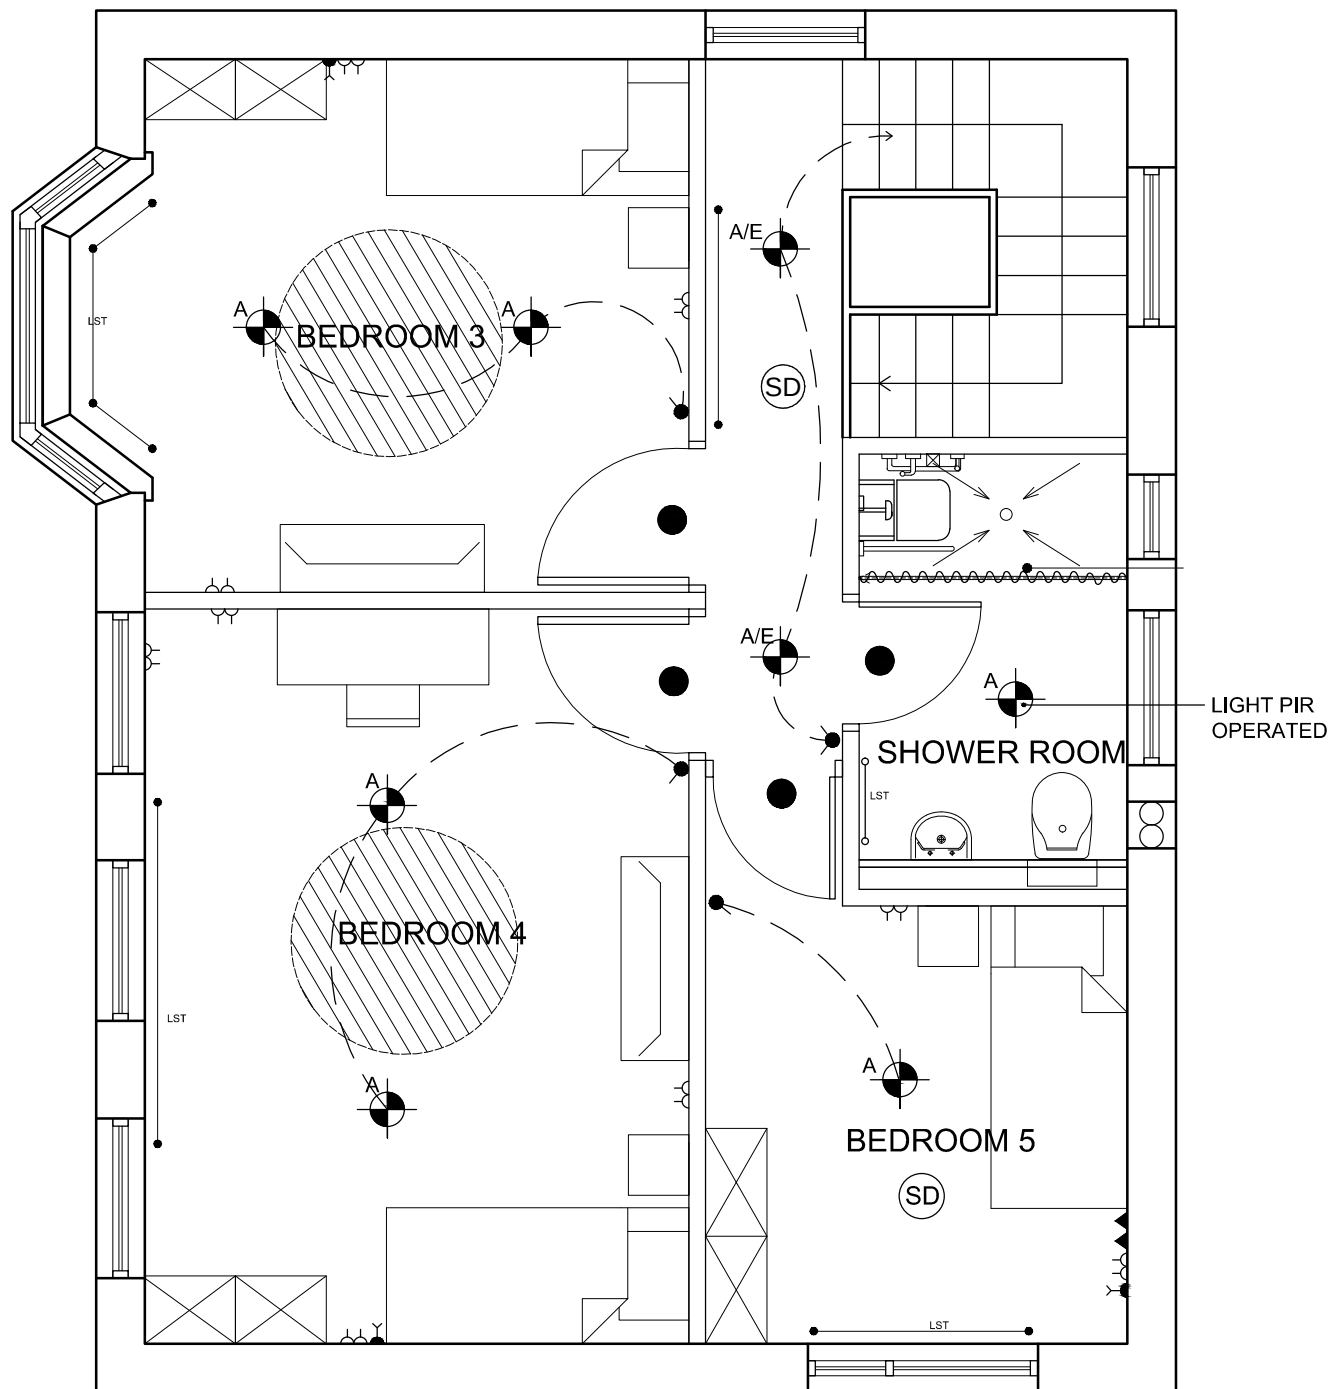

Proposed First Floor Plan

