

Notes

This drawing is copyright. It is to be used for the project only. Any alterations or additions must be approved in writing by the Architect. This drawing must be read in conjunction with all related Architects' documents and specifications.

Specification

This drawing must be read in conjunction with the Specification Notes Bill of Materials. This drawing must be read in conjunction with all related Architects' documents and specifications.

Rev

Date

Rev

Date

Sheet

EXISTING PLANS

Date
AUG 2023

Scale
1:50@A1

Job No

(90)001 A

Drawn/Checked

Client FIRST CHOICE HOUSING ASSOCIATION



davies jlewelyn and jones
Chartered Architects
The Millings, East Tyndal Street, Cardiff Bay, Cardiff CF24 5EP, Tel: (029) 2046 4488 Fax: (029) 2046 4345

Job
28 VIVAN PARK DRIVE
PORT TALBOT


notes

THIS DRAWING SHALL BE READ IN CONJUNCTION WITH THE FOLLOWING ARCHITECTS DRAWINGS:
(90)001 EXISTING PLAN
(90)002 EXISTING SITE PLAN
(90)003 PROPOSED PLAN
(90)004 PROPOSED SITE PLAN

1:50

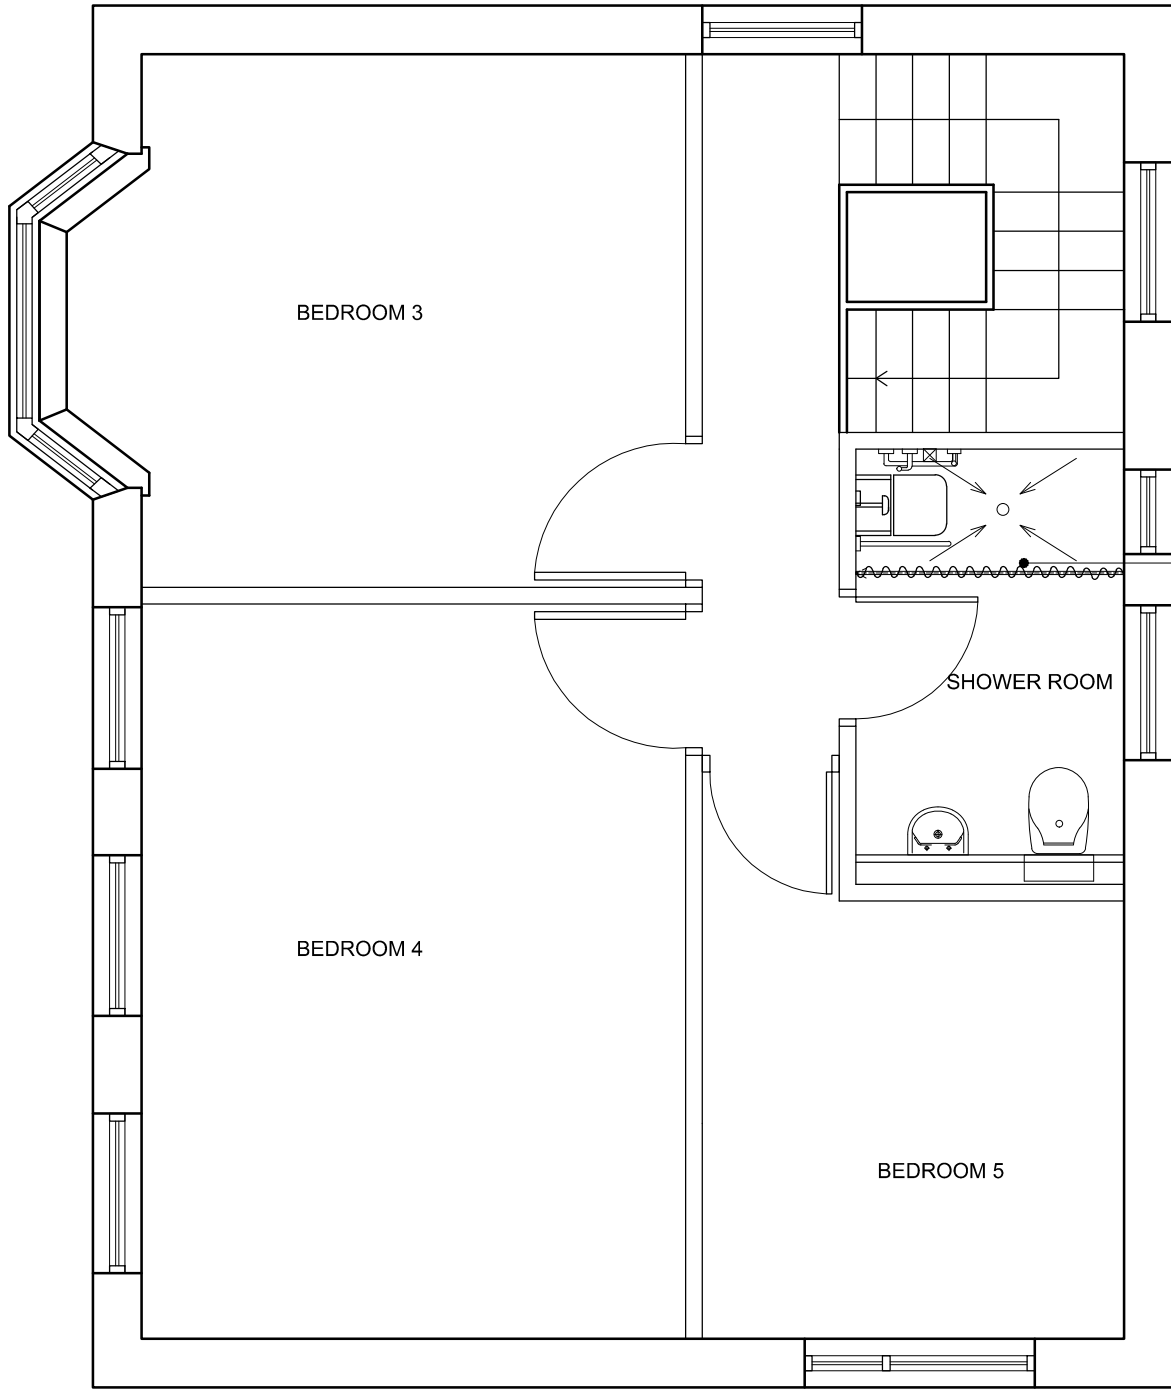 

Existing First Floor Plan

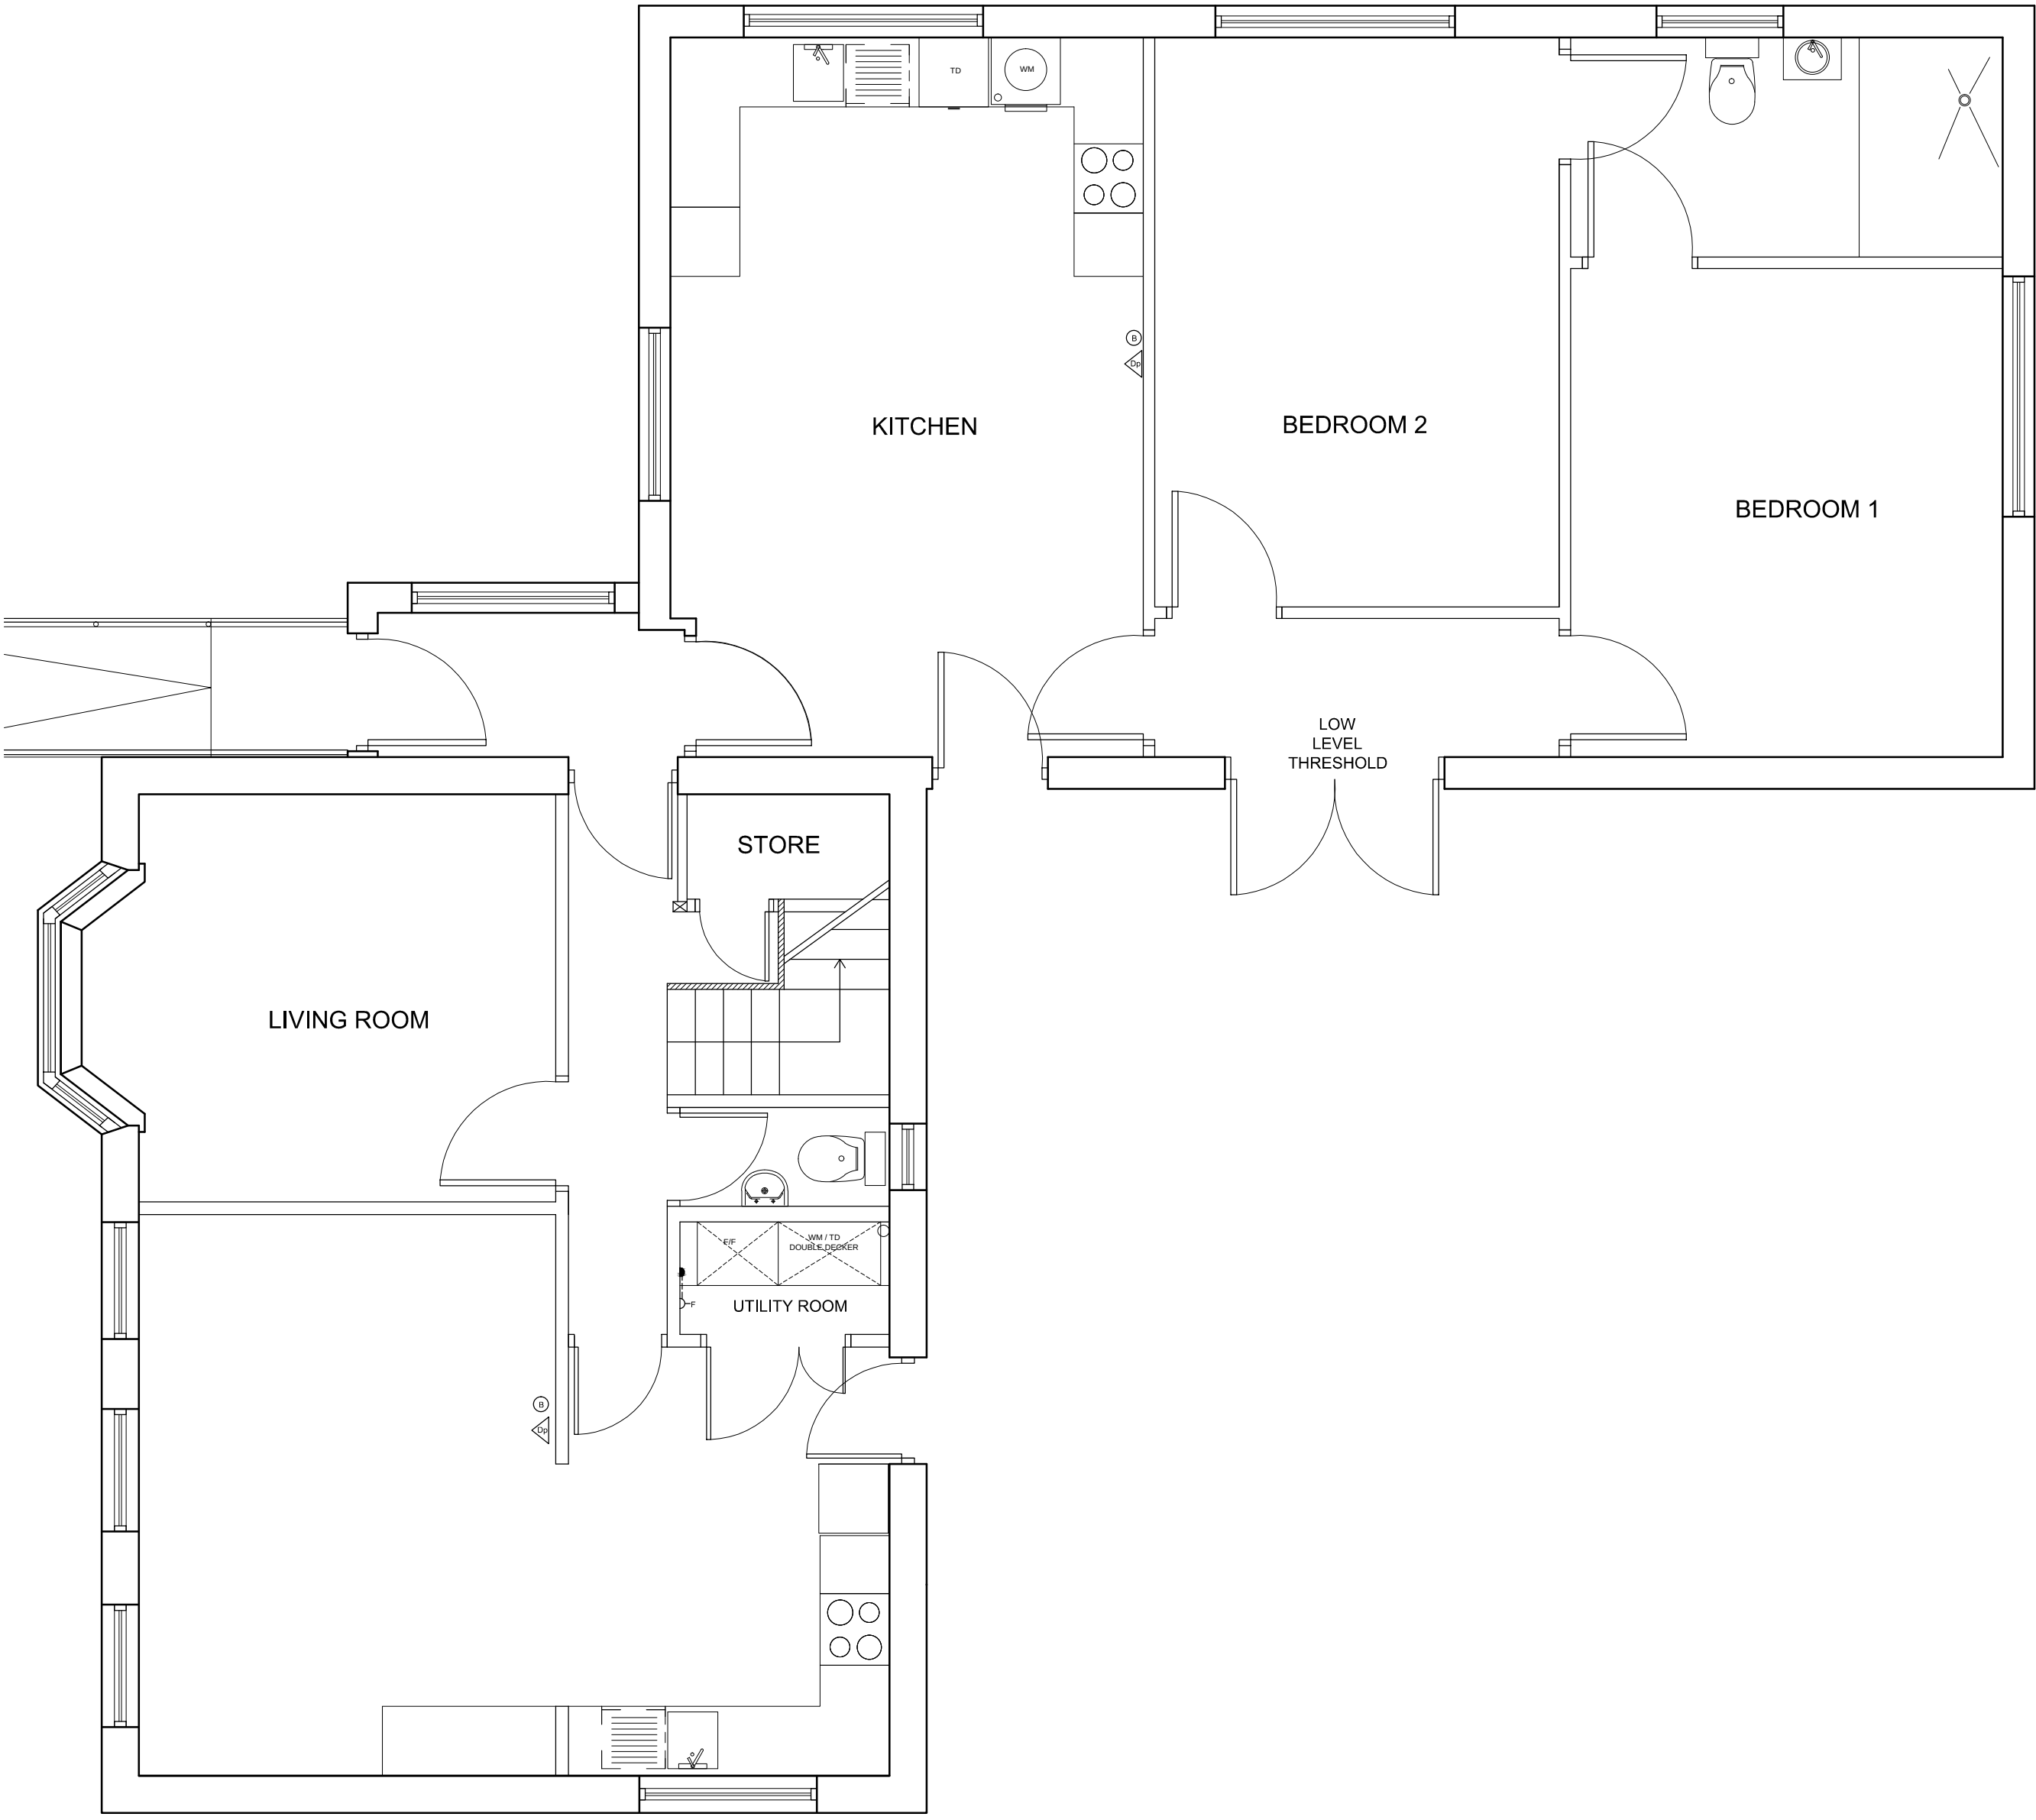

Existing Ground Floor Plan

