

Notes
This drawing is copyright
All dimensions are to be checked prior to construction or manufacture.
No responsibility is accepted for errors or omissions in this drawing.
Do not scale this drawing. Work to figured dimensions only.

Specification
This drawing must be read in conjunction with Drawing Specification Notes/ Bill of Materials.
Issued separately. To be read in conjunction with all related Architects' conditions and specialist's
drawings and documents.

Sheet
PROPOSED ELEVATIONS

Date
SEPT 2023

Scale
1:50@A1

Job No
0615/13

Drawn/Checked

Client FIRST CHOICE HOUSING ASSOCIATION

Job
28 VIVAN PARK DRIVE
PORT TALBOT

Job
28 VIVAN PARK DRIVE
PORT TALBOT

Drawn/Checked

notes


THIS DRAWING SHALL BE READ IN CONJUNCTION WITH THE
FOLLOWING ARCHITECTS' DRAWINGS:
(90)001 EXISTING PLAN
(90)002 EXISTING SITE PLAN
(90)003 PROPOSED PLAN
(90)004 PROPOSED SITE PLAN
(90)005 EXISTING ELEVATIONS
(90)006 EXISTING ELEVATIONS
(90)007 PROPOSED ELEVATIONS
(90)008 PROPOSED ELEVATIONS

Materials

Walls Self finished through coloured render with smooth finish to match existing.
Flat Roof Single membrane Sika Trocal colour light grey
Windows PVC U colour white
Doors PVC U colour white
Rwp /rw gutter PVC U colour white



Proposed Elevation facing West

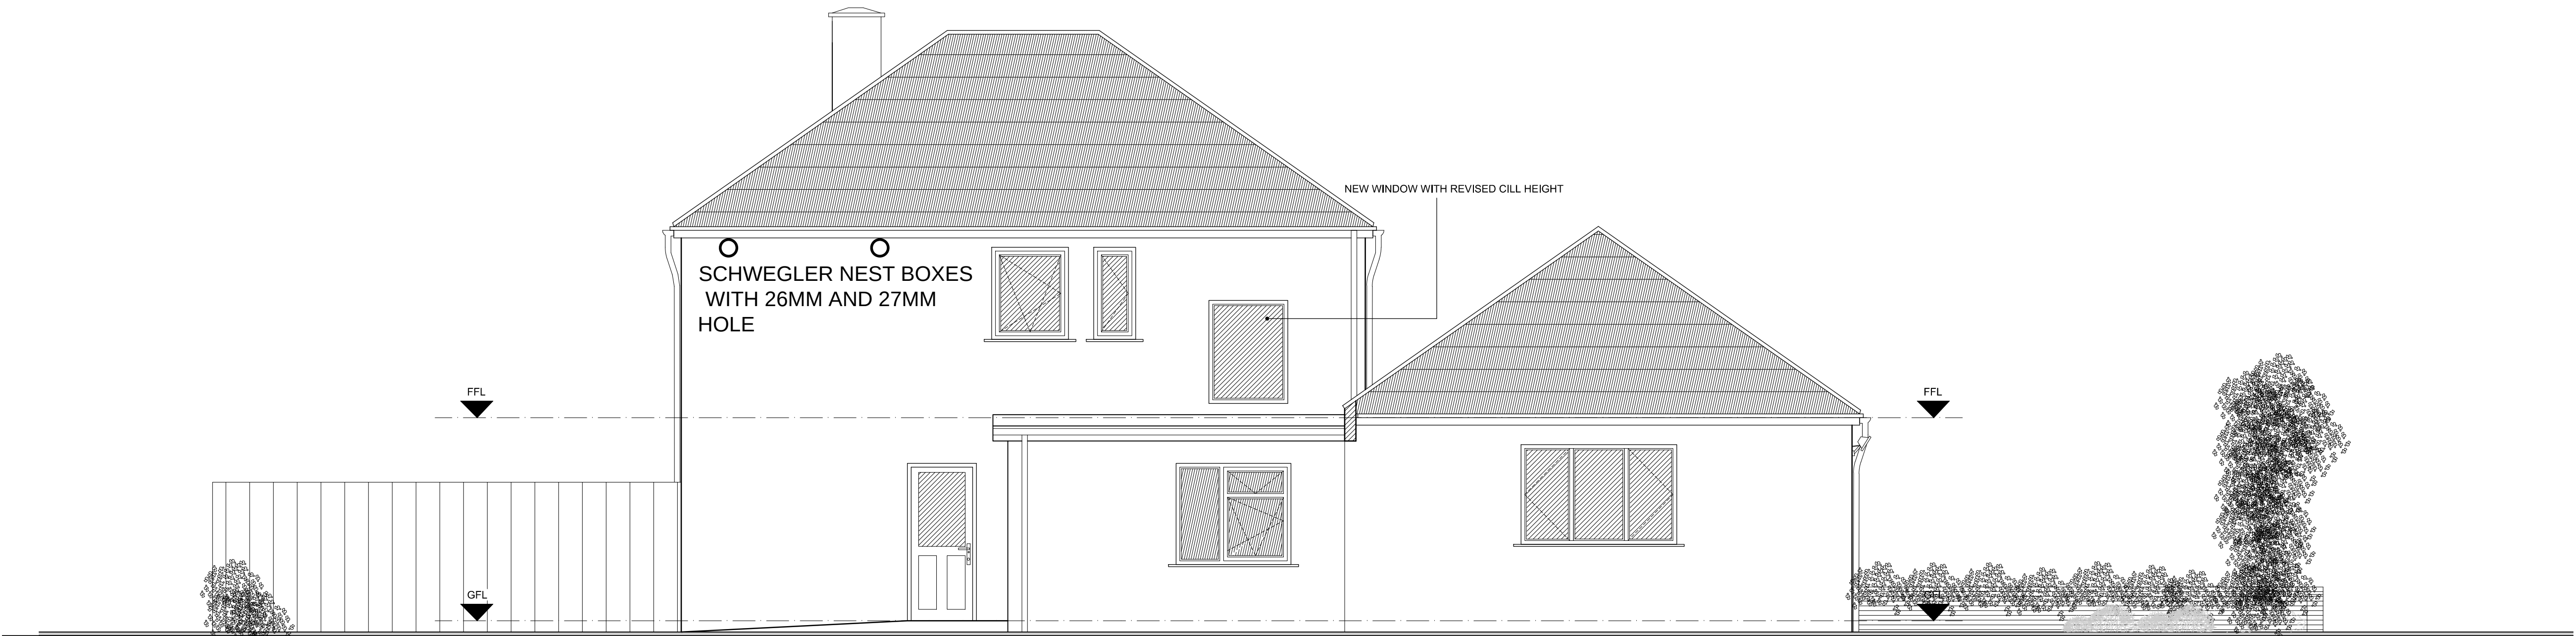

Proposed Elevation facing East

PROPOSED ELEVATIONS

