




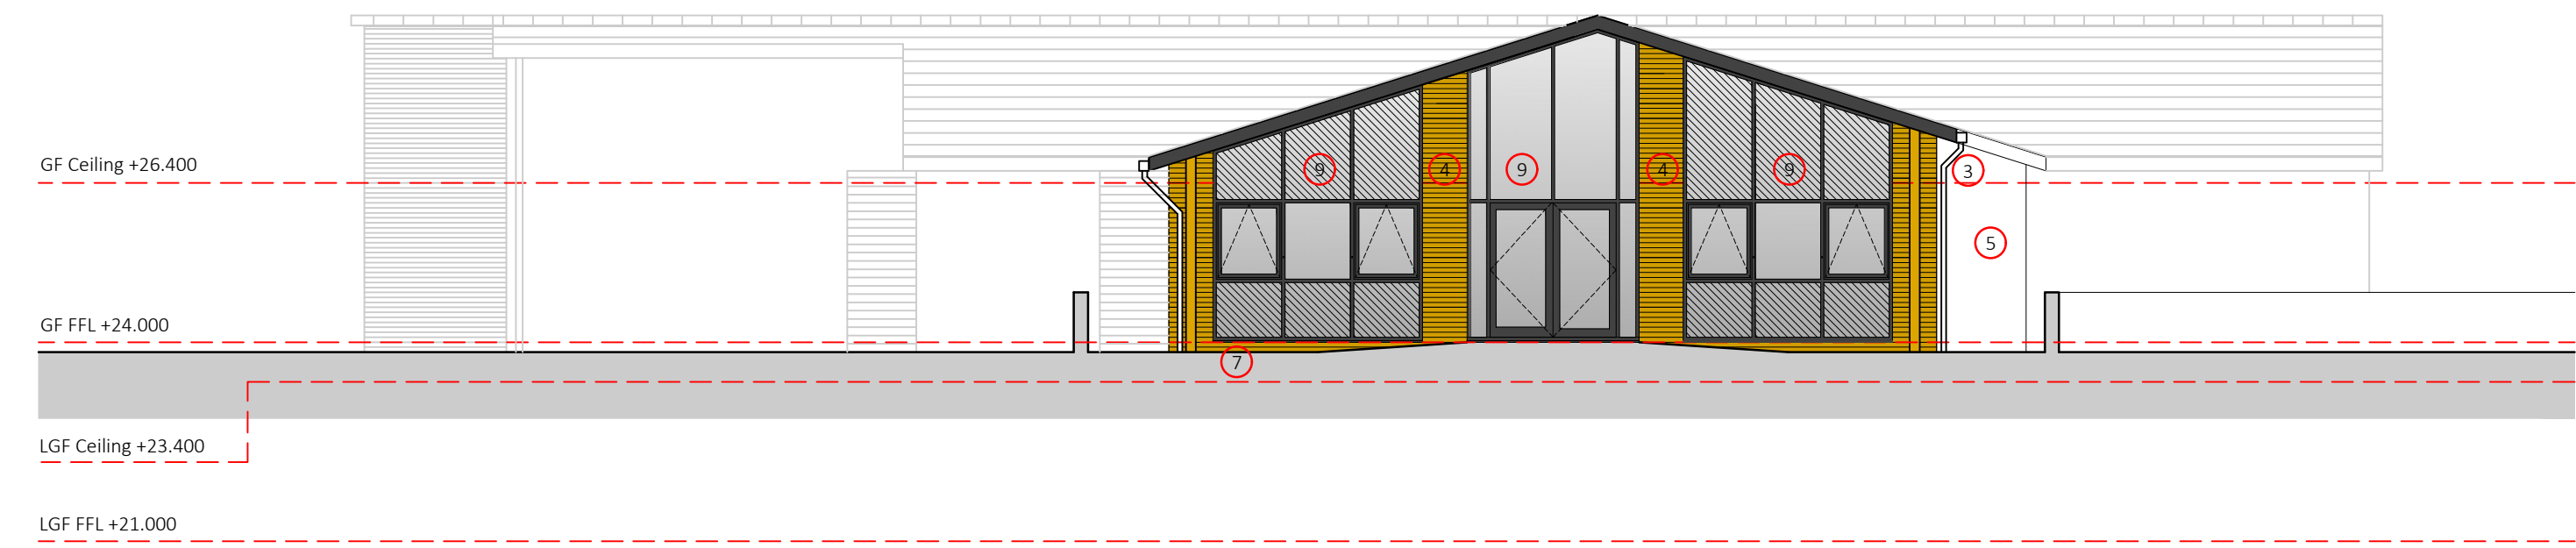


Proposed Front Elevation - North West
Scale 1:100 @ A1

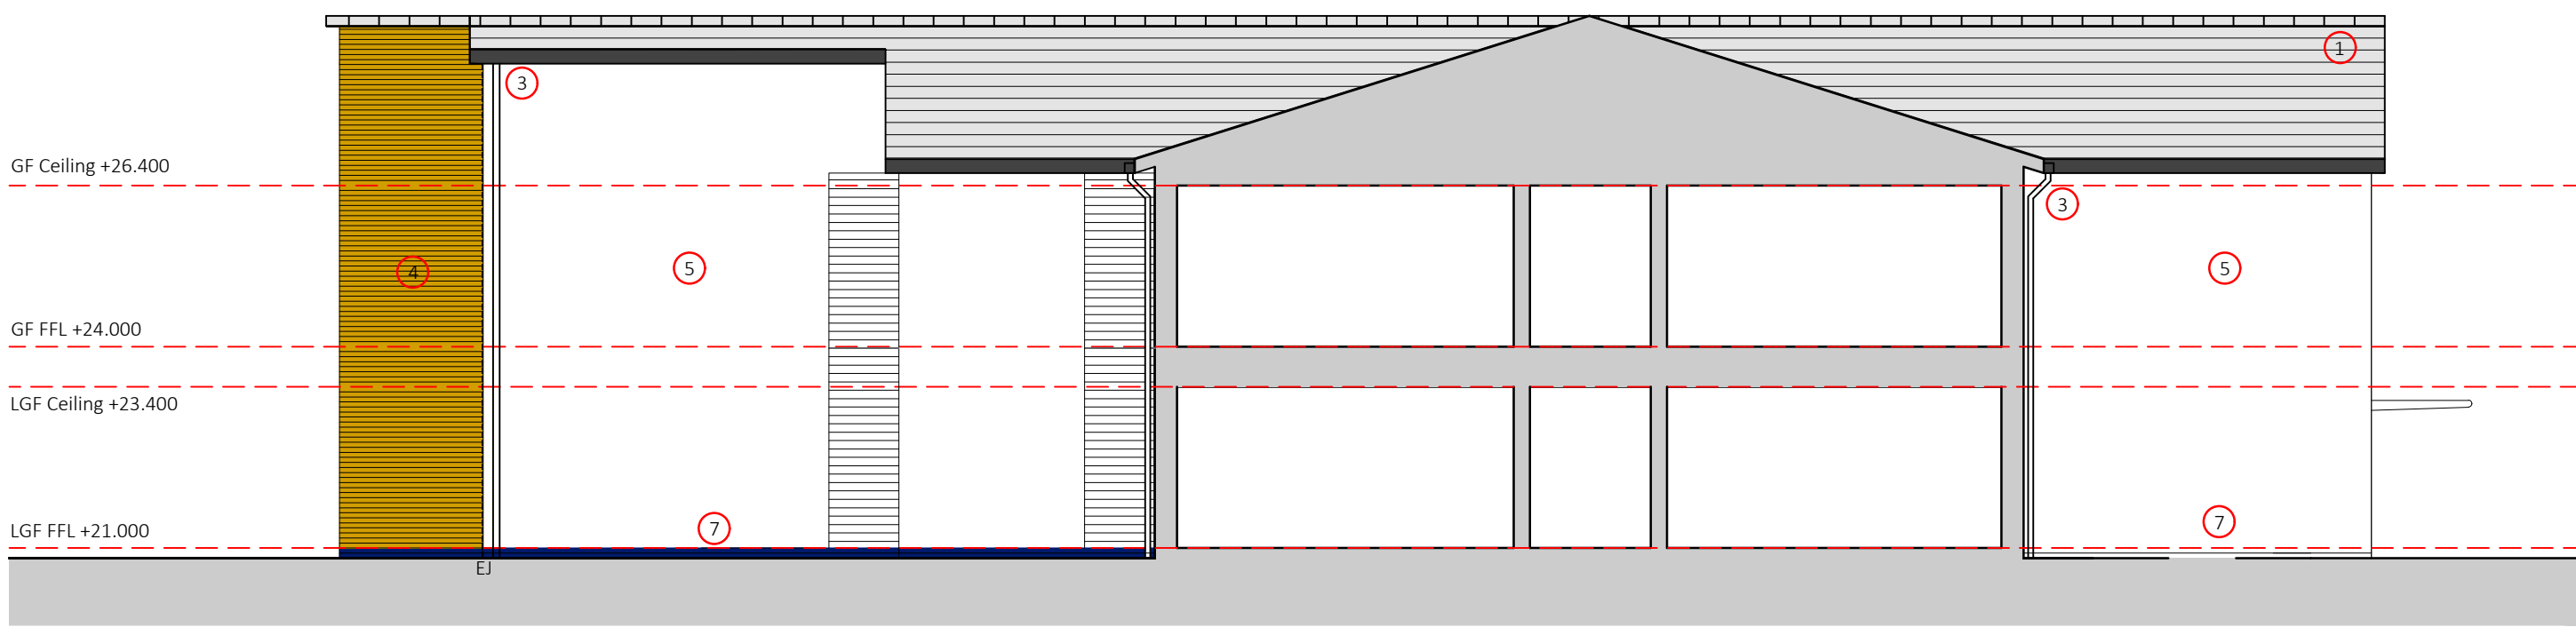


Proposed Section & Elevation - North West
Scale 1:100 @ A1

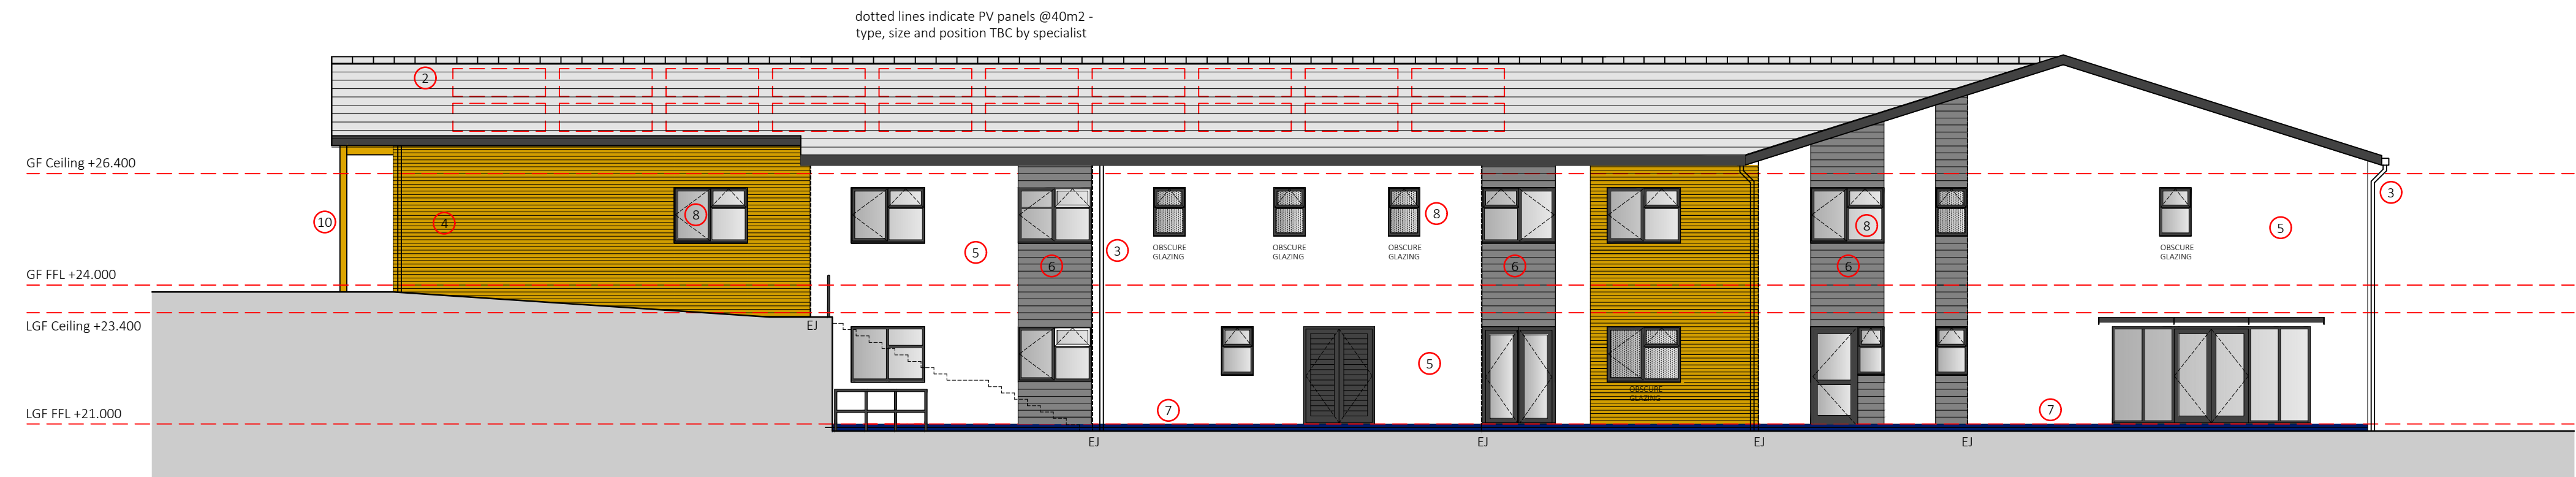

Proposed Side Elevation - South West
Scale 1:100 @ A1

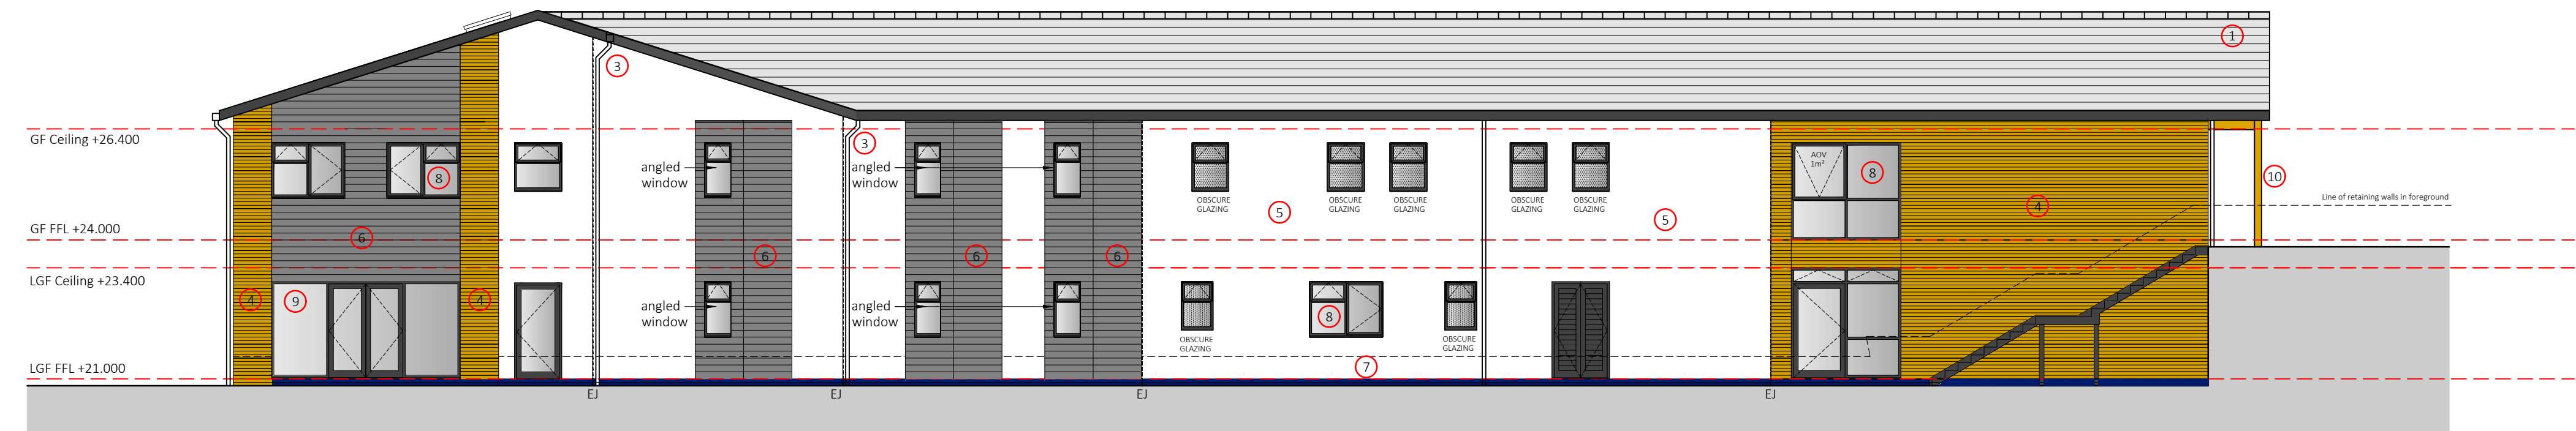

Proposed Side Elevation - North East
Scale 1:100 @ A1

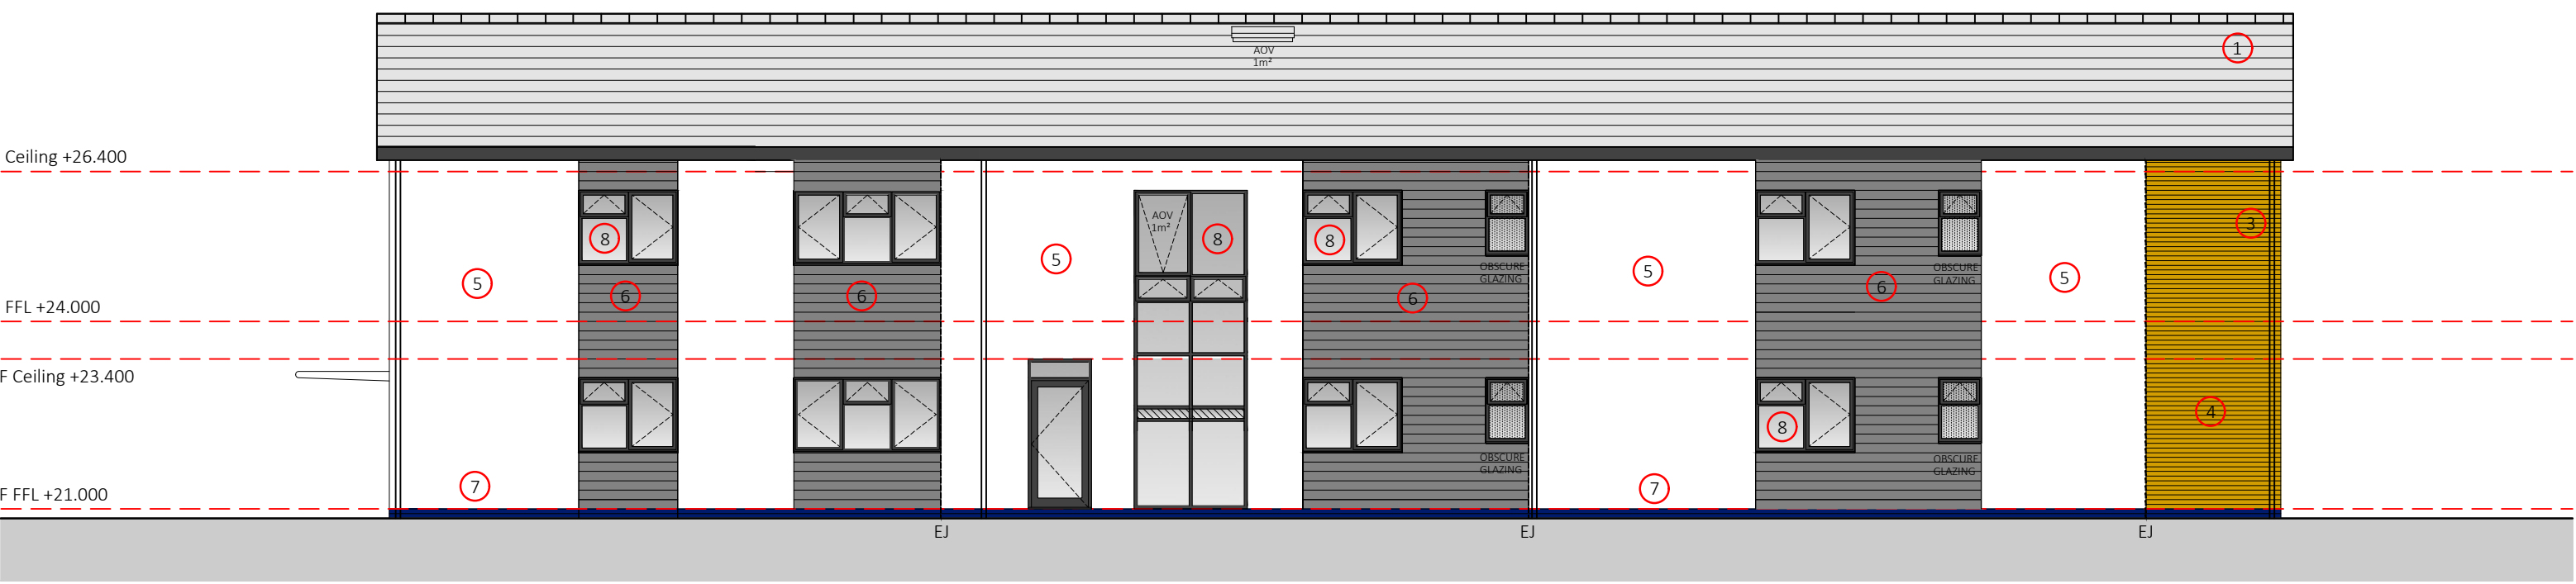

Proposed Rear Elevation - South East
Scale 1:100 @ A1

EJ - Expansion joint
locations to be confirmed
by the Structural Engineer


1. Plain concrete roof tiles (Suitable for low pitch), Ridge tiles to match
Colour - Grey



2. Photovoltaic Roof Panels
Colour - Grey



3. uPVC Fascias, Soffits, bargeboards, & rainwater goods
Colour - Mid Grey

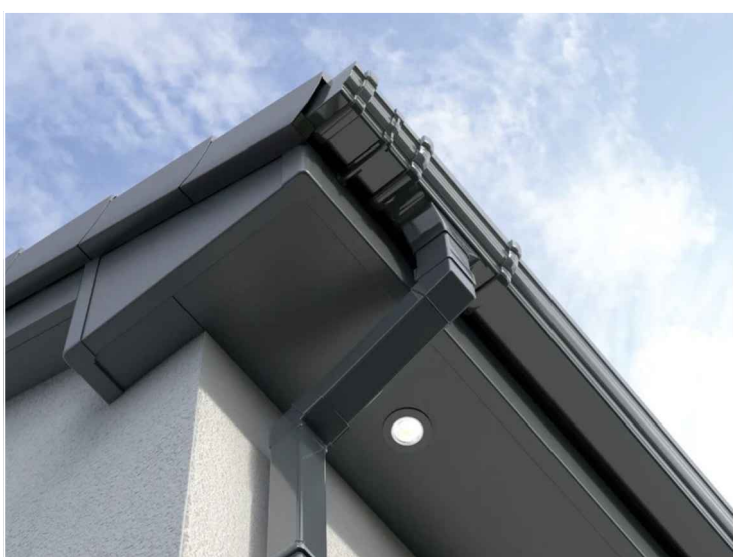

4. Weinberger Kempey Antique Face Brickwork
Colour - Mid Grey



5. Acrylic through colour render system.
Colour - White



6. Cedar fibre cement horizontal cladding
Colour - Mid Grey



7. Weinberger smooth blue engineering brickwork
Colour - Mid Grey



8. Upvc windows subject to size constraints)
Colour - Mid Grey



9. PPC aluminium curtain walling/ window & doors
Colour - Mid Grey



10. Gluelam Column



Revisions:				Drawing No.		Rev.
Rev	Date	Init	Description	HD4542-AR-01-00-172		A
-	23/11/27	CH	Discharge of Planning Condition 14			
A	24/01/08	CH	Material Changes as per Client Instructions			

12 Axis Court,
Riverside Business Park
Swansea, SA7 9AJ
TEL : 01792 791100
FAX : 01792 841110
www.hurleyanddaves.co.uk

206 High Street,
Blackwood, Caerphilly,
NP23 5AJ
TEL : 01495 225281

contact@hurleyanddaves.co.uk
This drawing must not be scaled, figured dimensions and levels should be used. Any inaccuracies must be notified to the Contract Administrator.

THIS DRAWING IS COPYRIGHT

DRAWING STATUS:
Planning Issue

Client: Rhodos Properties
Project: 16 Bed Care Facility, Cardonnel Road, Skewen
Title: Proposed Elevations - Materials

Scale: 1:100 @ A1
Date: Dec 22
Drawn: CH
Checked: LH
Approved: LH