


Superseded

Fine Line <i>Architectural Services Ltd.</i> 30 Pond Mawr Garth Maesteg Bridgend CF34 0SX Tel: 01656 732042 Email: fineline248@googlemail.com		Client Mr S Hamley-Locke	
		Project 11 Osprey Close, Bryncoch	
		Drawing Title Proposed First Floor Plan	
Date Jan 2024	Scale 1:50	Drawing No. 11OspreyCI/WD/05	(A) → 19/2/24

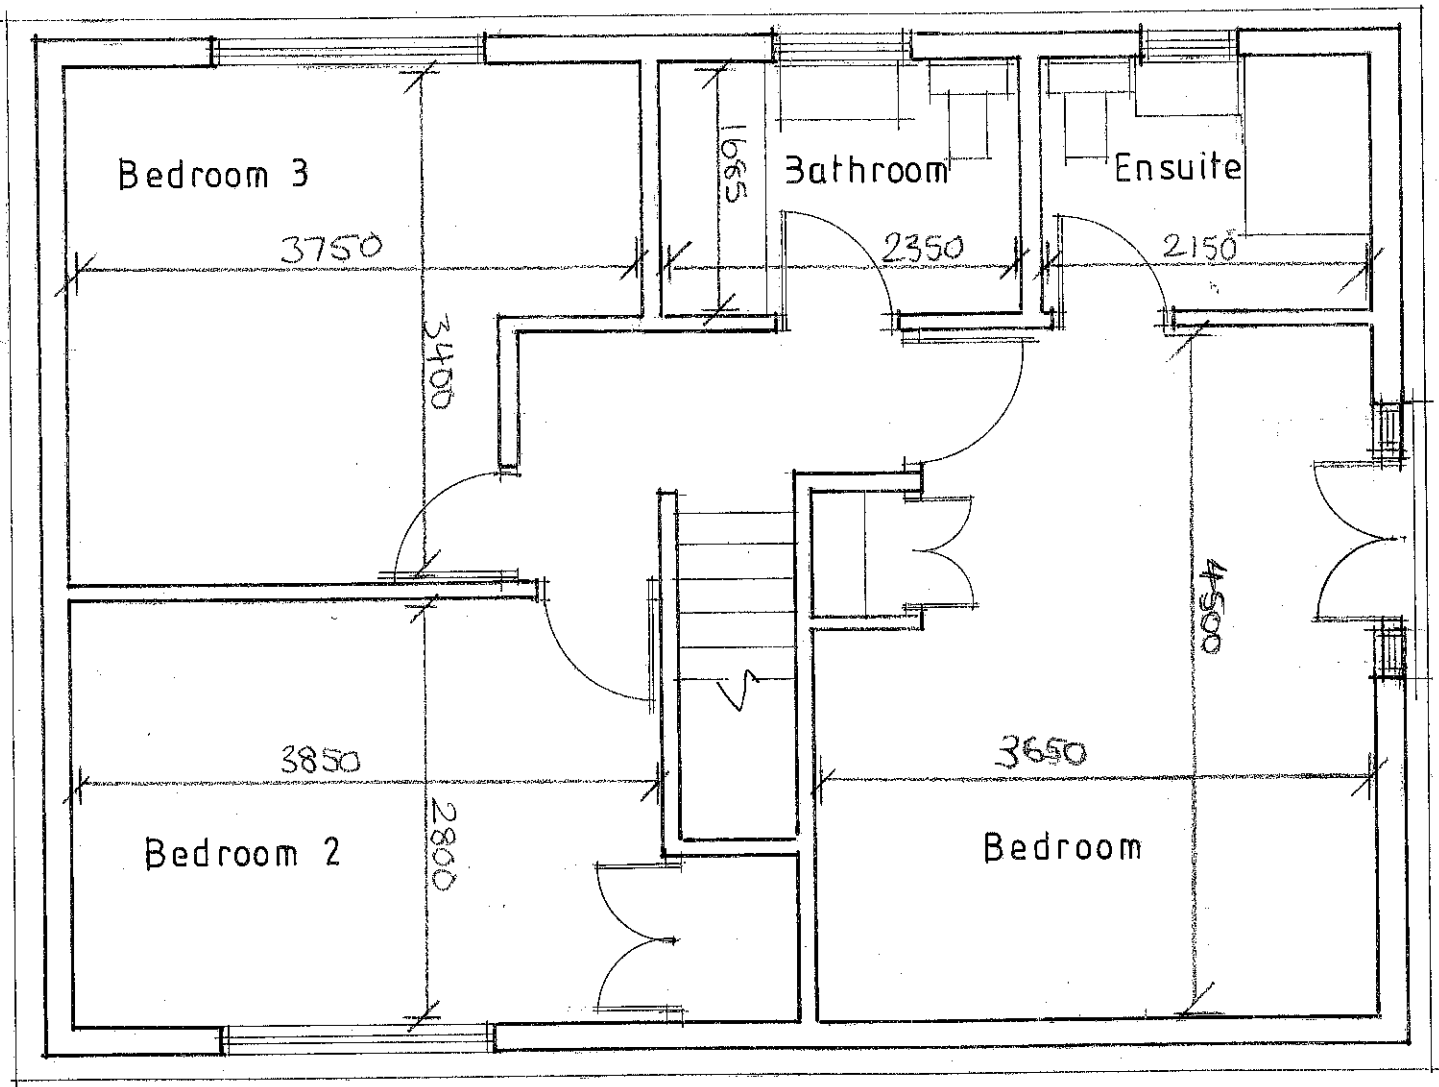


FIRST FLOOR PLAN


Superseded




FRONT ELEVATION
9100

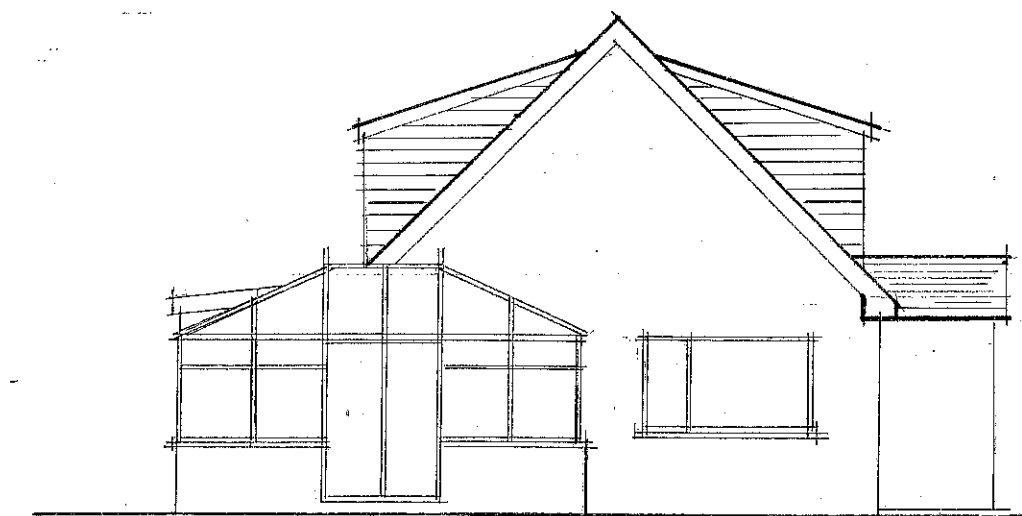

REAR ELEVATION

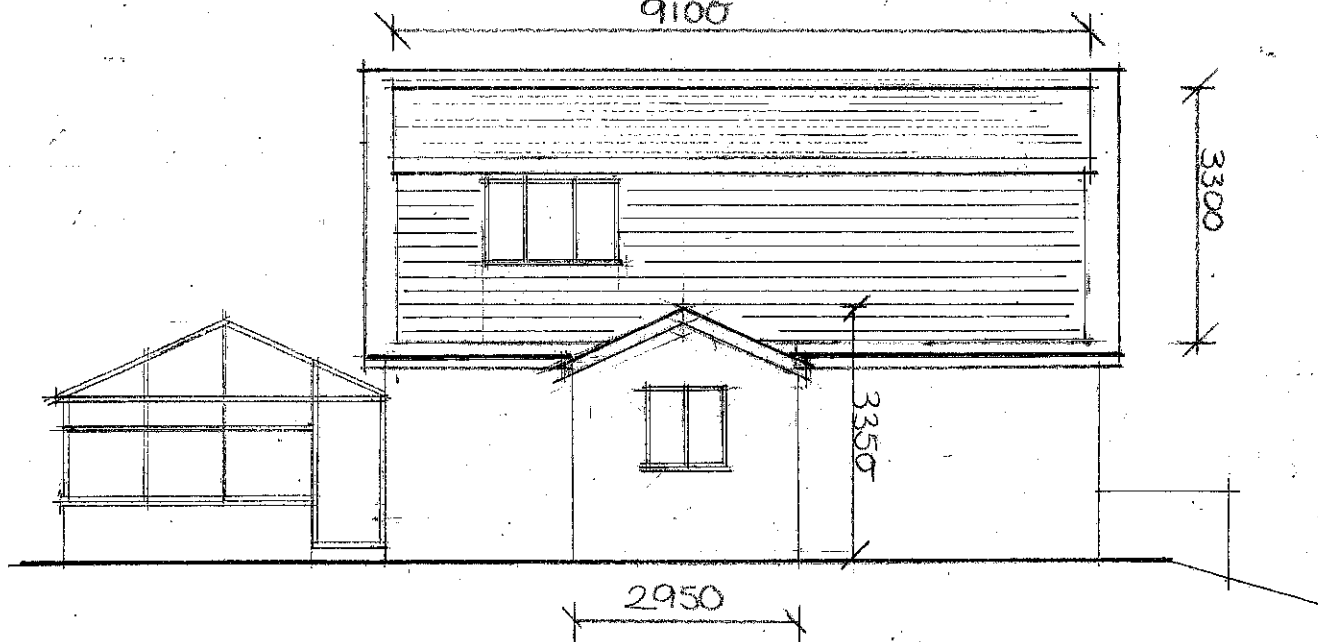

SIDE ELEVATION

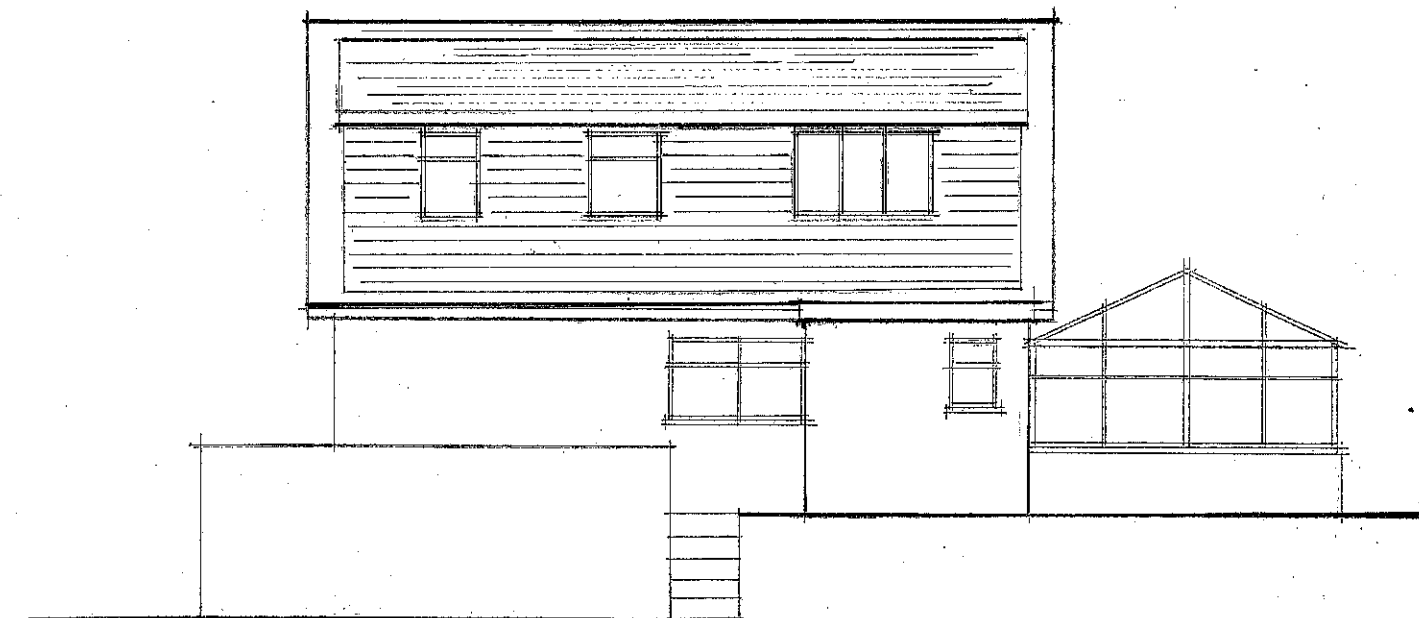

SIDE ELEVATION

Fine Line Architectural Services Ltd. 30 Pond Mawr Garth Maesteg Bridgend CF34 0SX Tel: 01656 732042 Email: fineline248@gmail.com			Client Mr S Hamley-Locke		
			Project 11 Osprey Close, Bryncoch		
			Drawing Title Proposed Elevations		
Date Jan 2024		Scale 1:100	Drawing No. 11OspreyCI/WD/06		19/12/24