
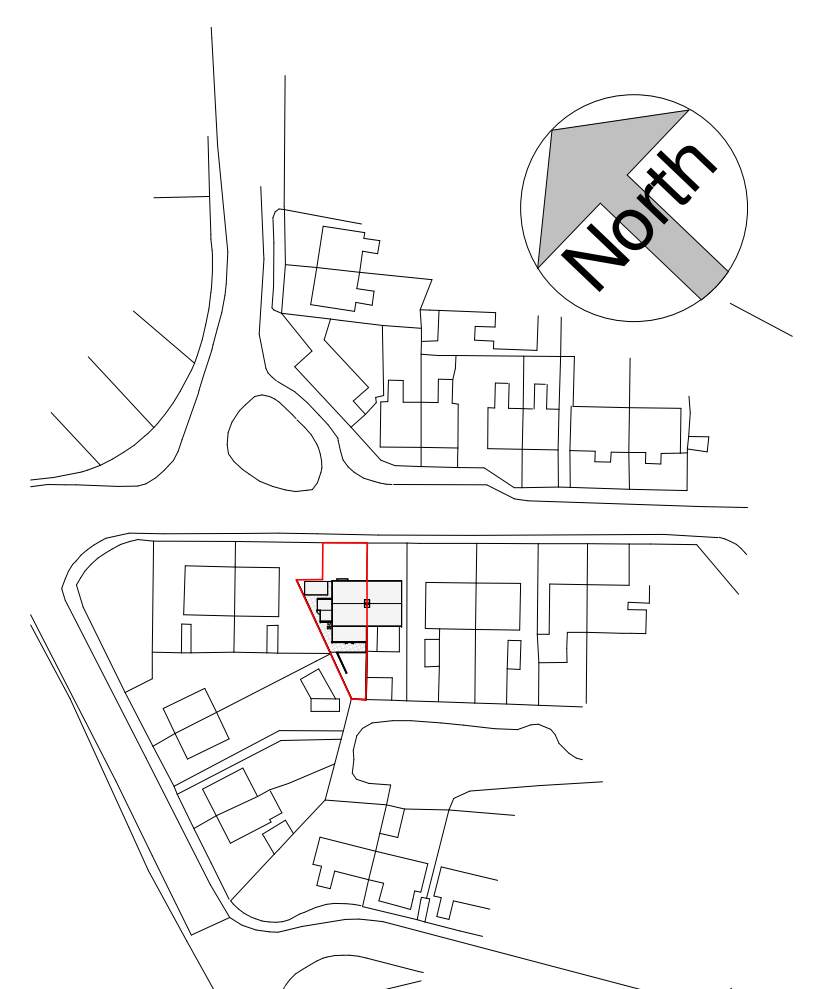
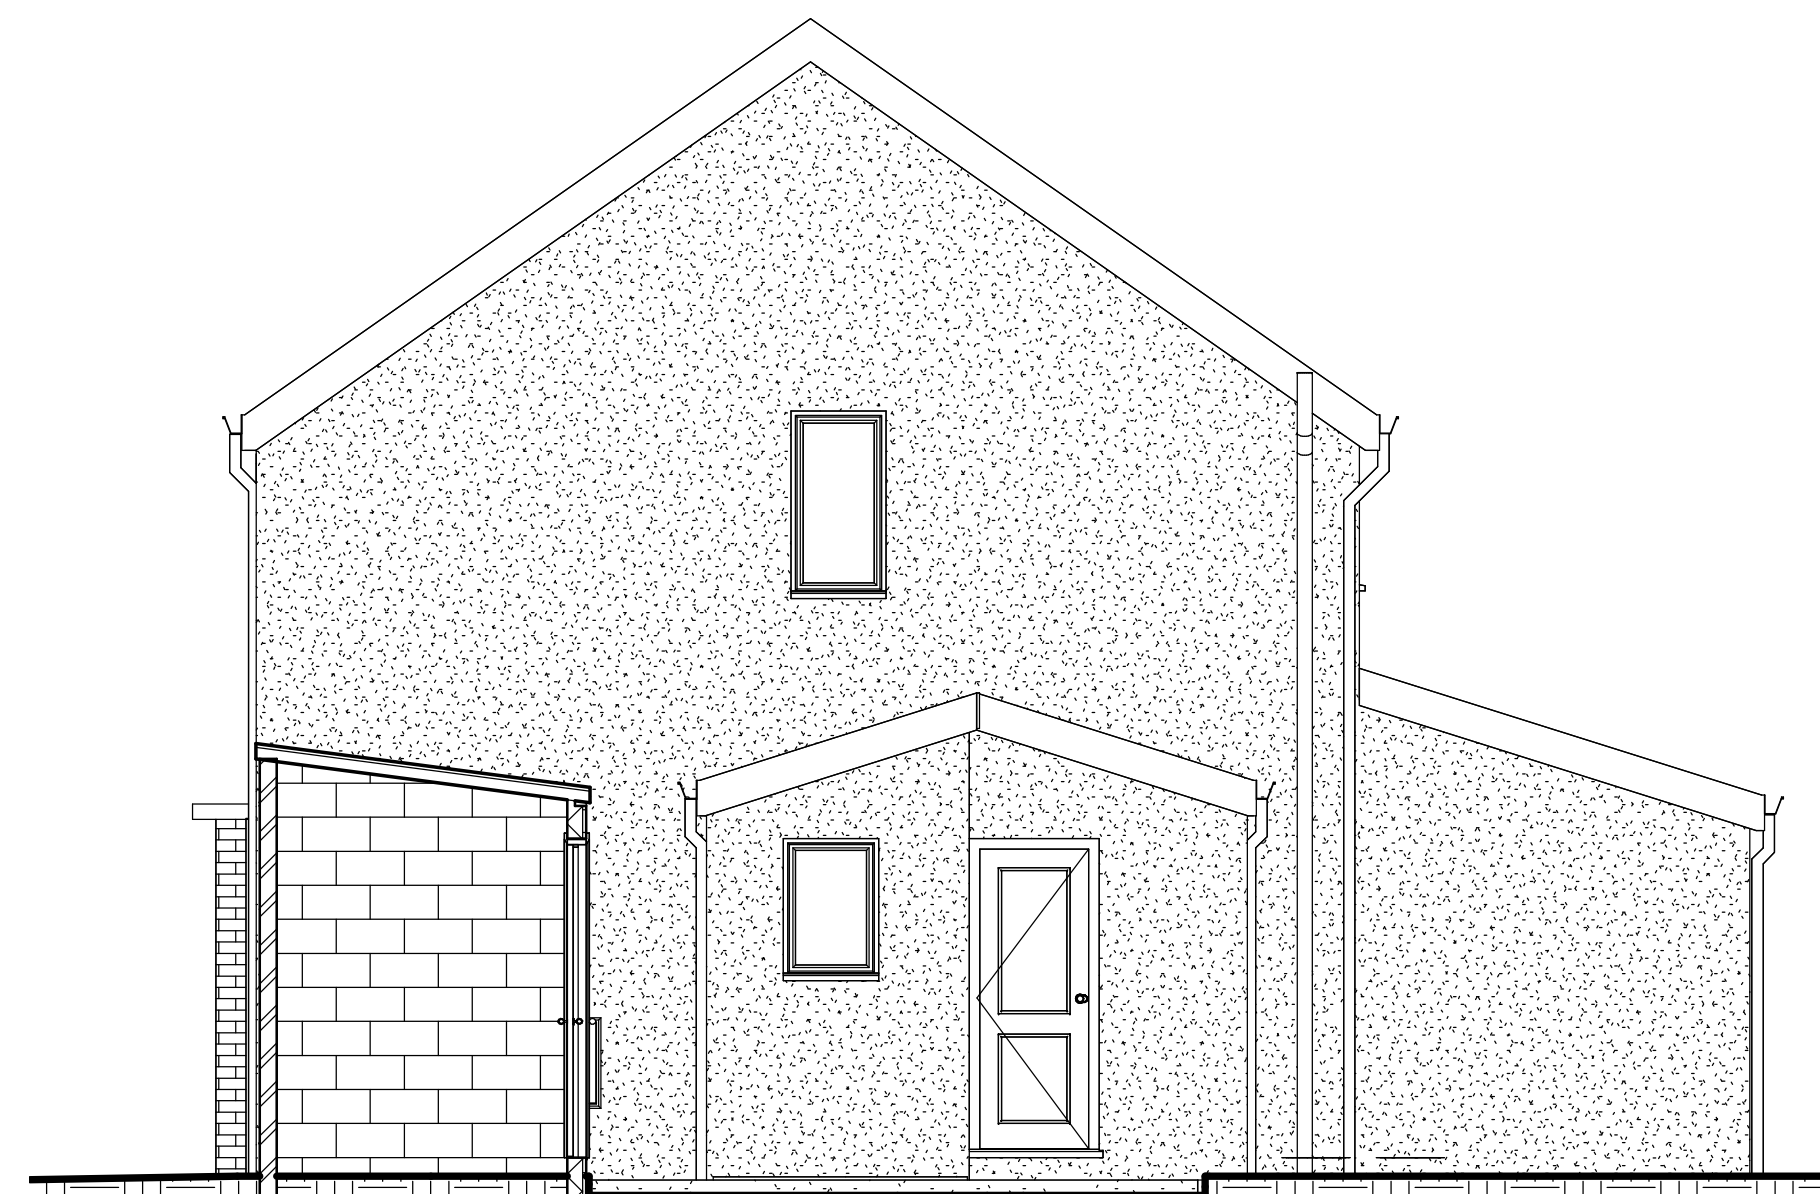
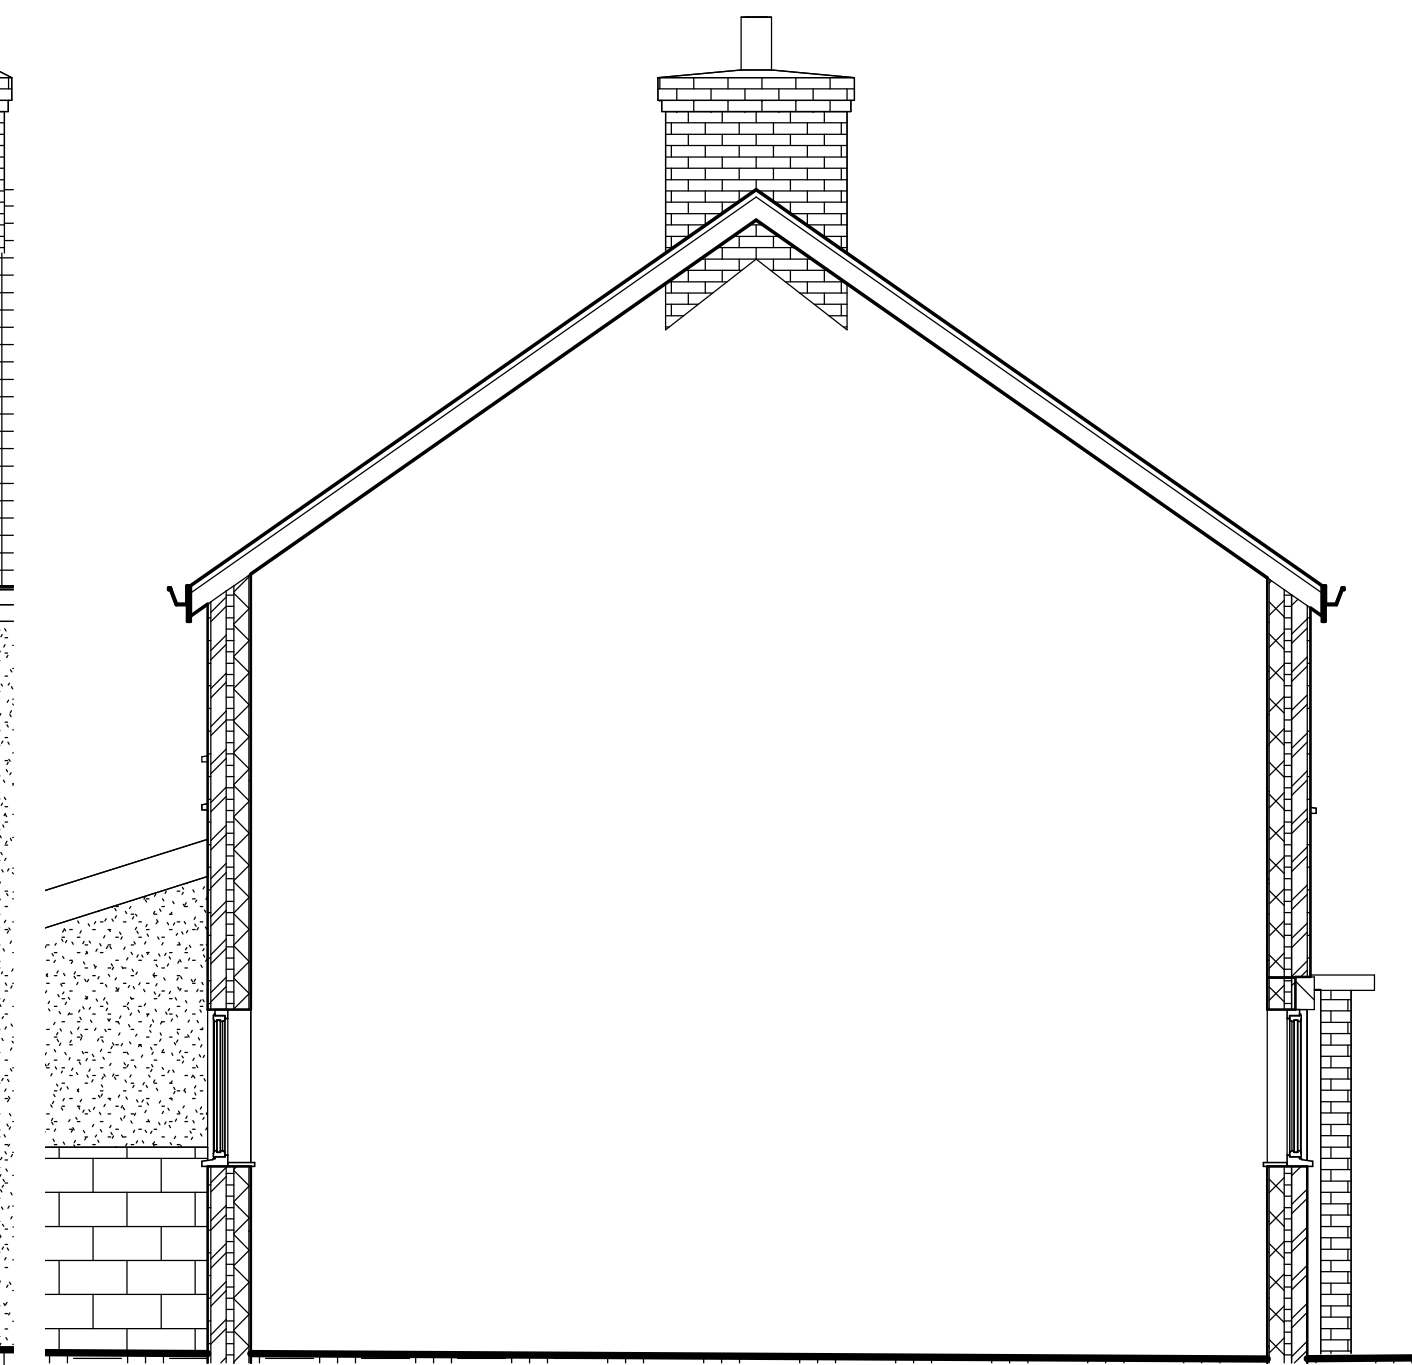
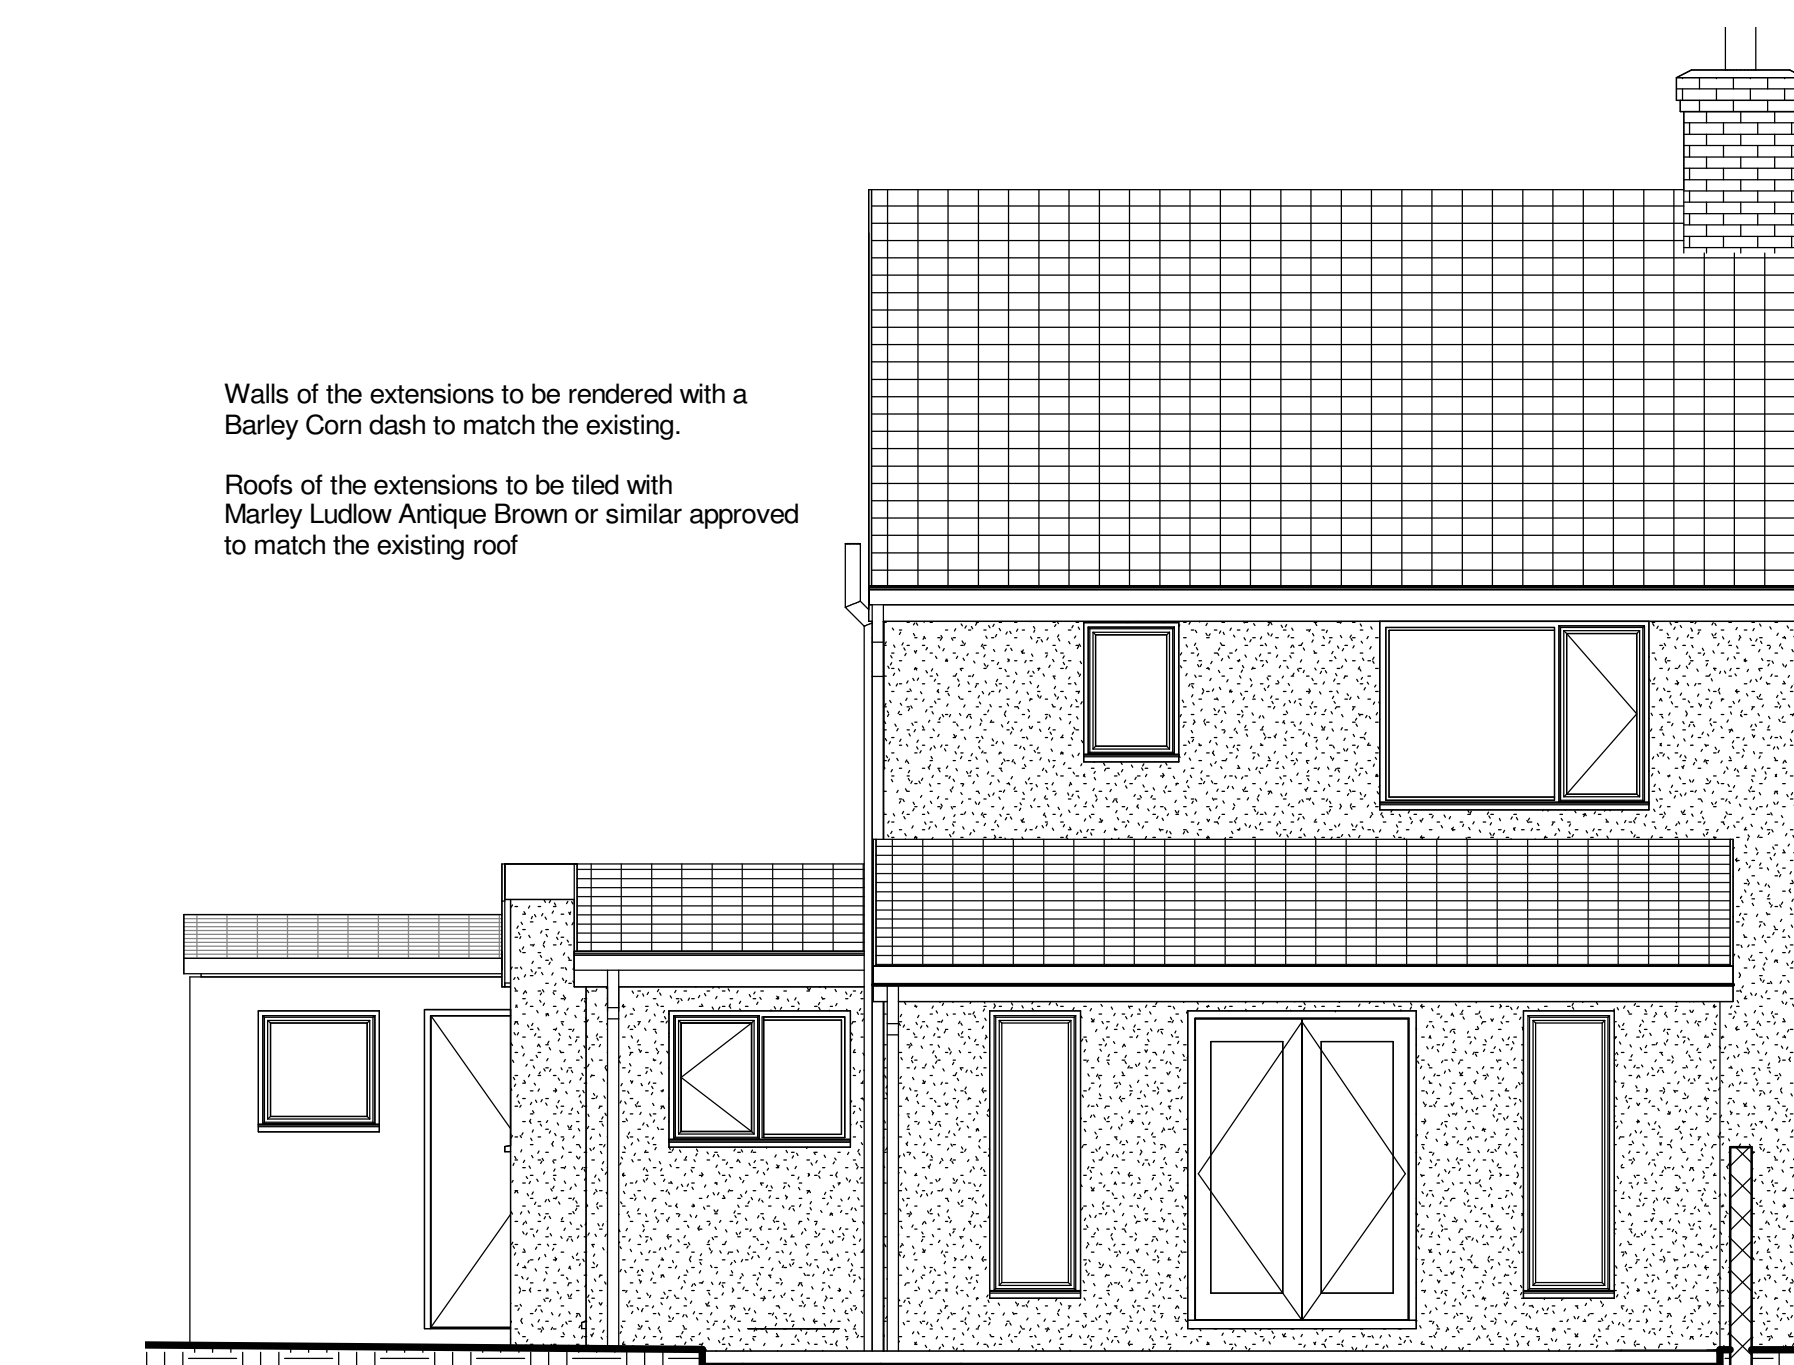
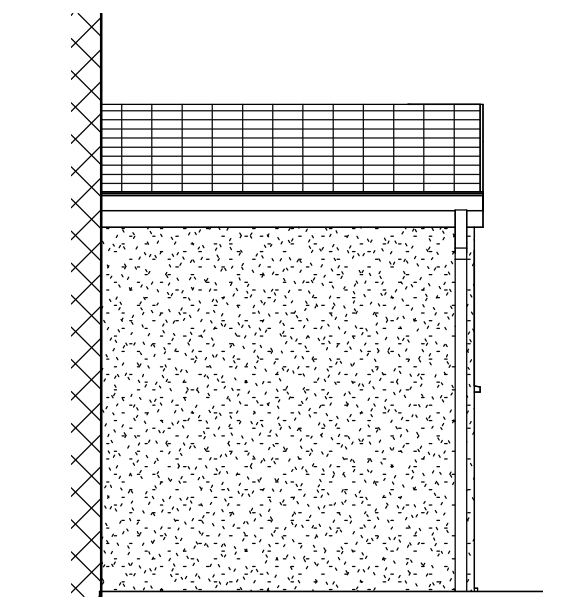
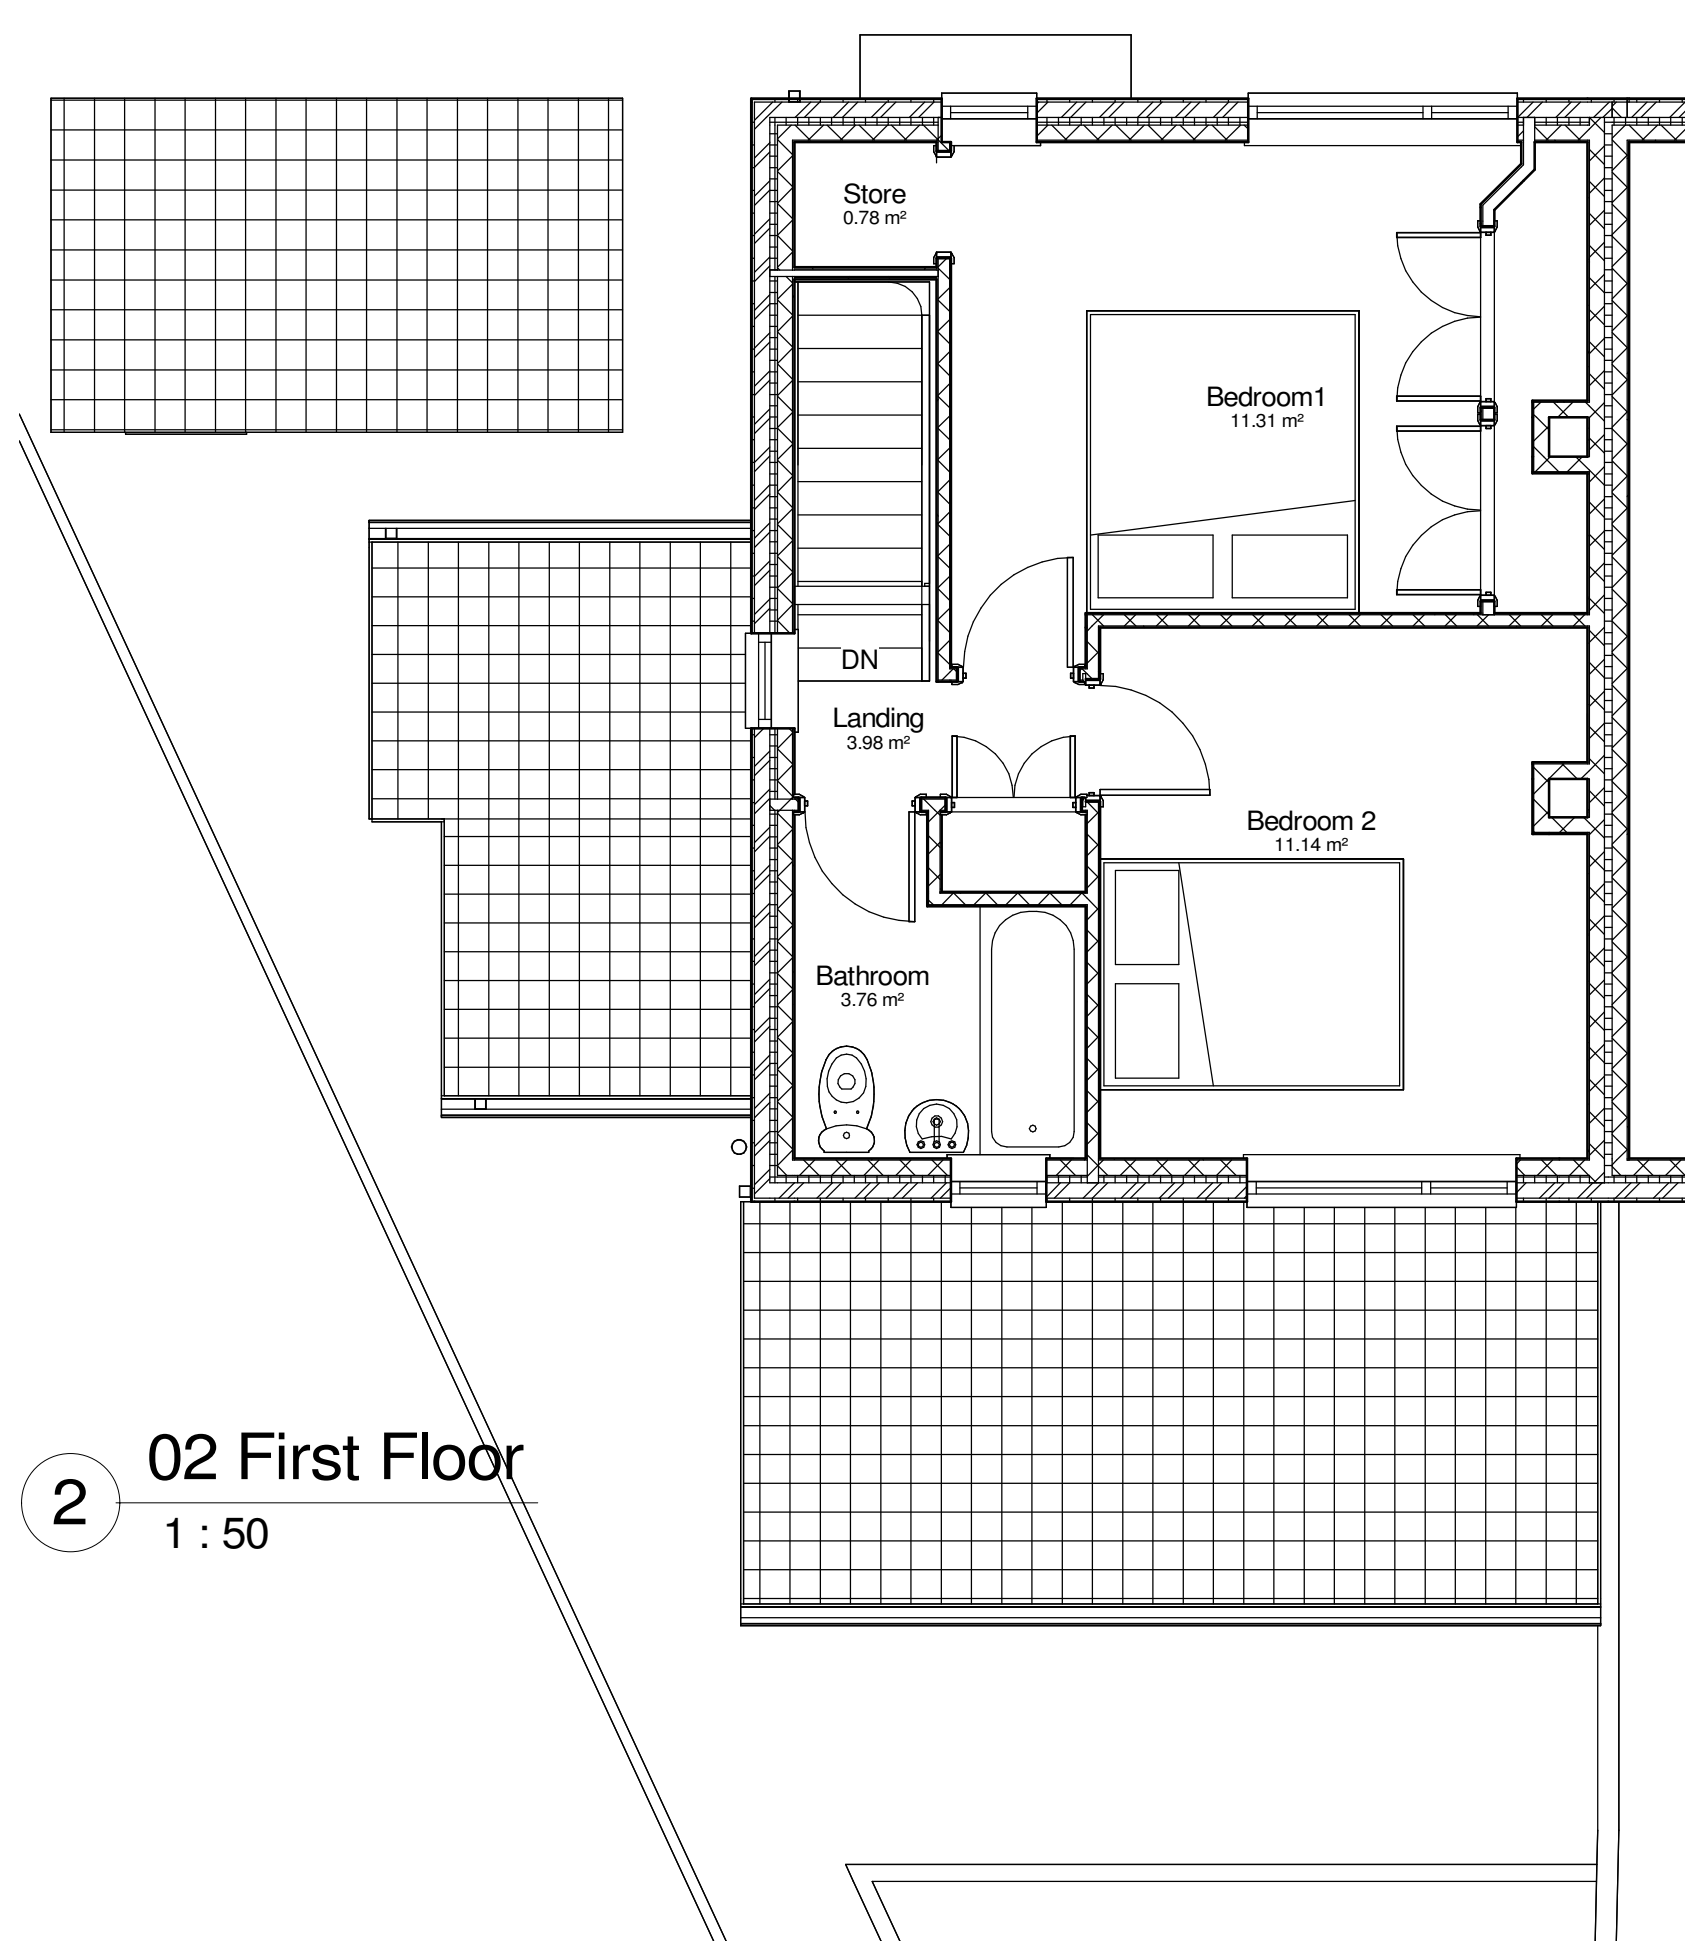


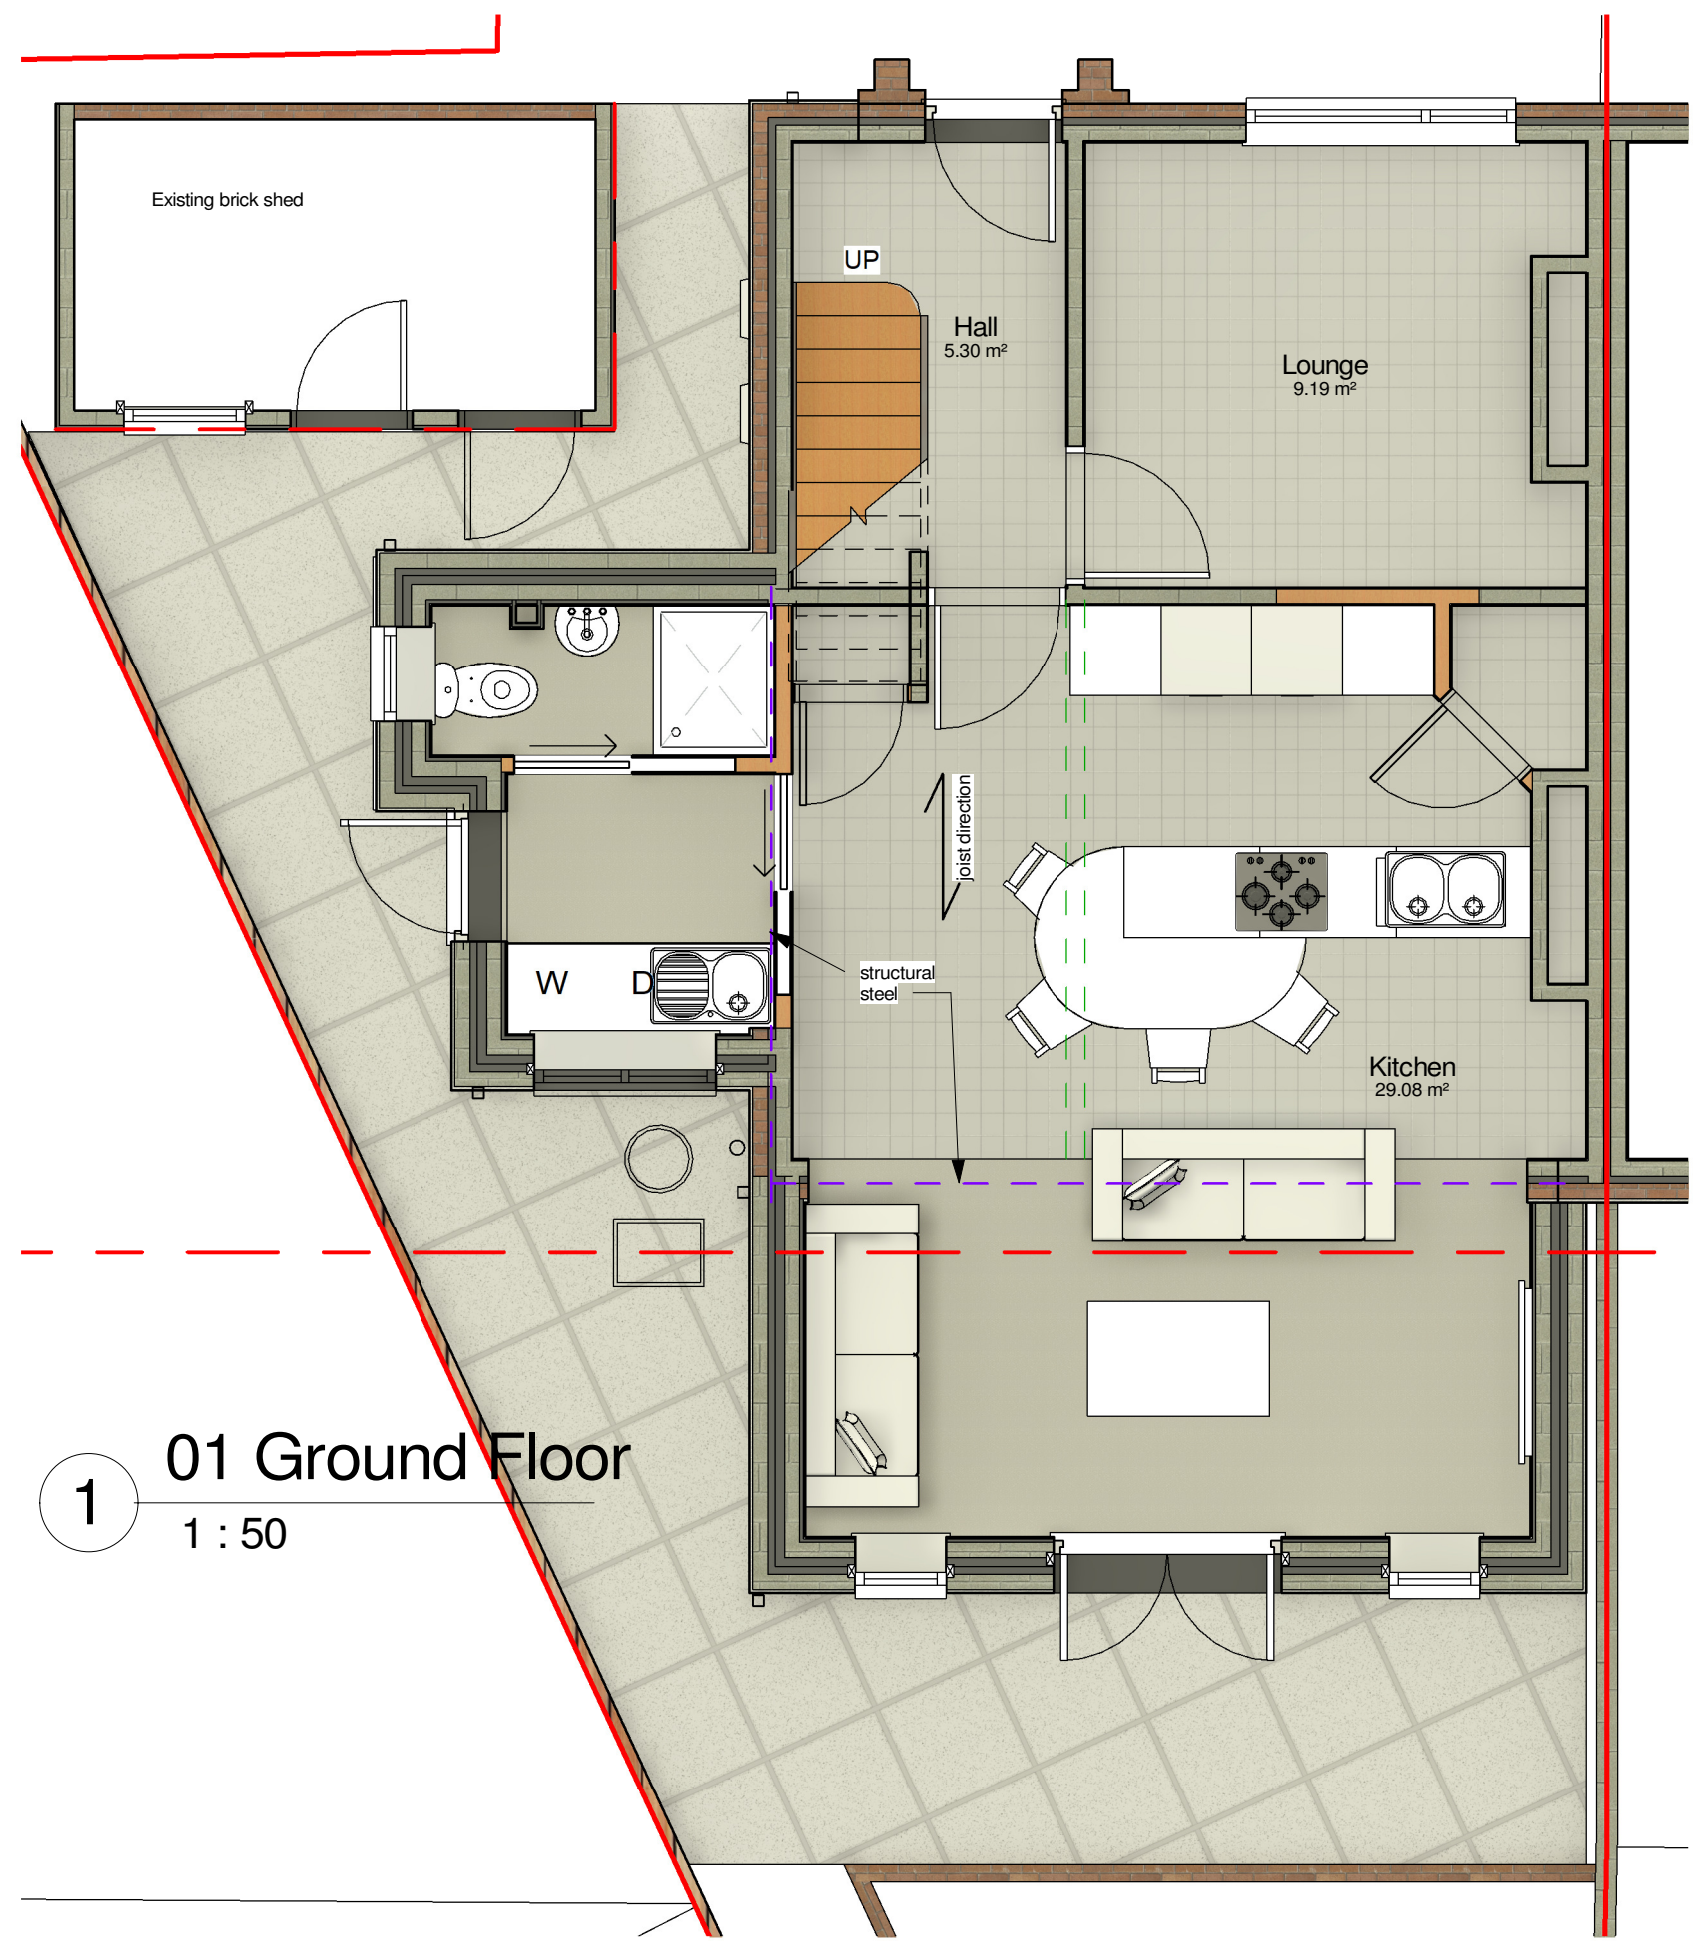

Revision a
1st February 2024
Change side roof from a lean to to a saddle roof

Revision b
21st February 2024
Rear elevation annotated to describe the proposed wail and roof finishes as requested by planning
Site plan removed and provided as a separate drawing

Note
This drawing is to be read in conjunction with the Construction Notes

dp architecture
56 Walter Road Swansea SA1 5PY
tel: 01792 466554 mob: 0777 585 3754
e-mail david@dparchitecture.co.uk

Job		Description	
6 Gelli Derw, Pontardawe Swansea.		Proposed plans and Elevations	
Scale	as shown	Approved	
Date	Feb 2024	Job No.	23 - 21
Drawn By	dp	Dwg. No.	23 - 21/02b
Figural dimensions must be taken, not scaled dimensions. All discrepancies in this drawing must be reported immediately to the Contract Administrator Contractor must check all dimensions on site.			