




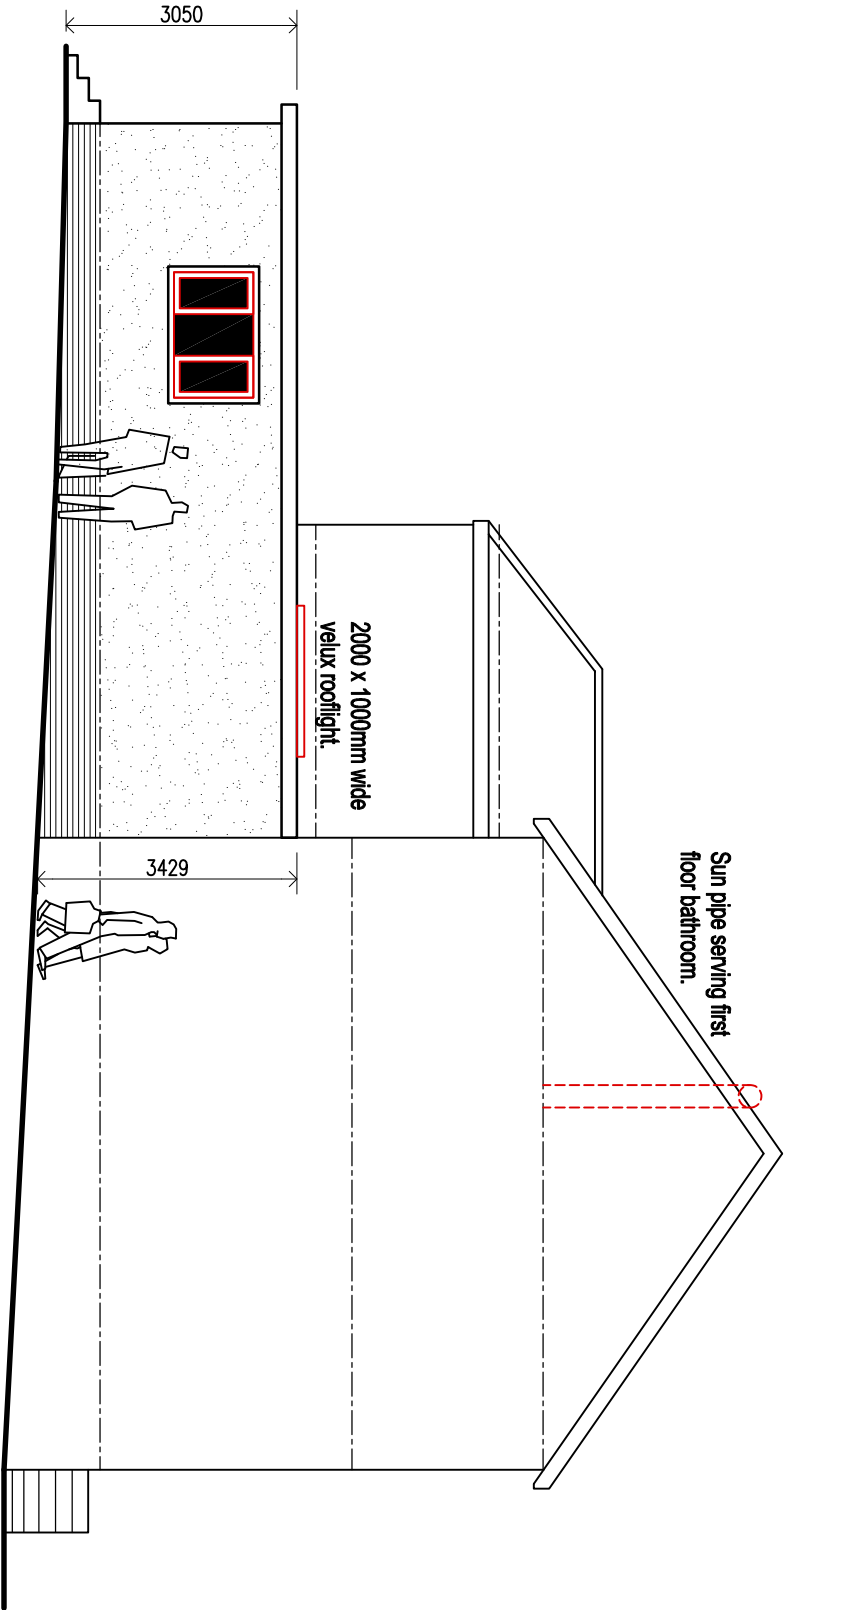

PROPOSED SIDE ELEVATION.
(1:100)

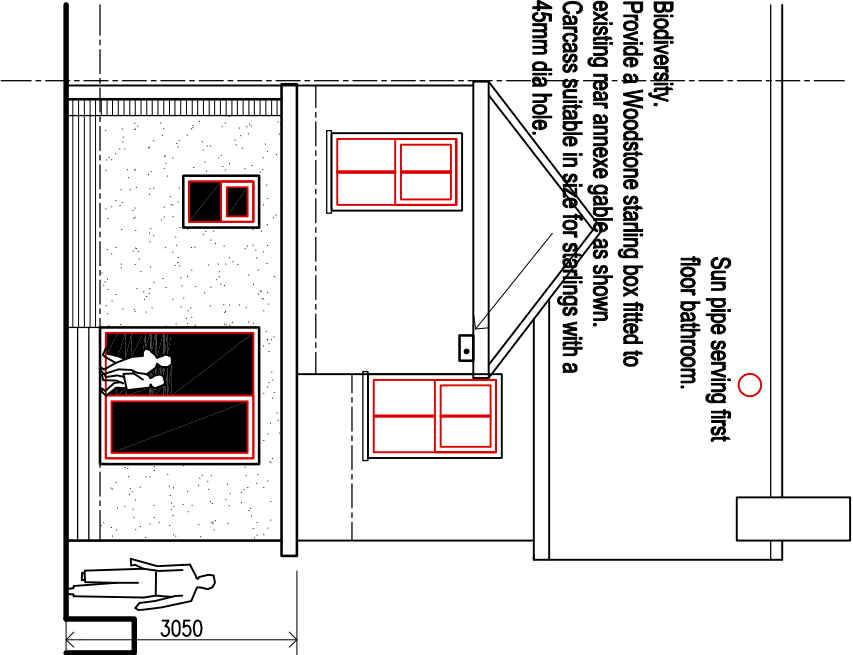

PROPOSED REAR ELEVATION.
(1:100)

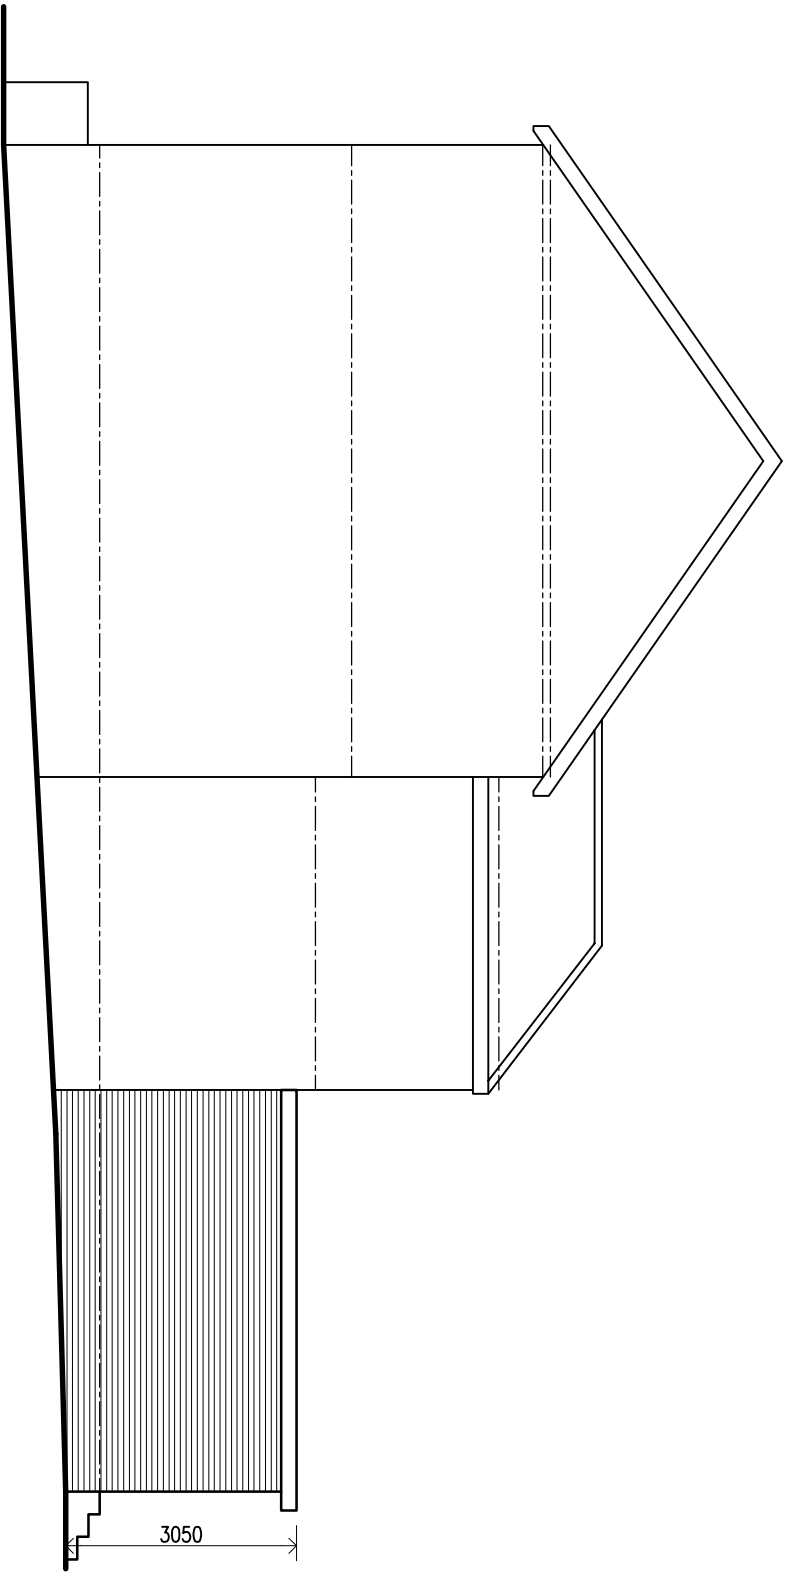

PROPOSED SIDE SECTIONAL ELEVATION.
(1:100)

revisions: A – BIRD BOX ADDED TO THE REAR OF THE EXSING DWELLING. 13/02/2024.		
CLIENT Ms ALYS JONES & MR. RORY MORGNA WILLIAMS.		
job title DEMOLISH OUTBUILDING & CONSTRUCT SINGLE STOREY WRAP AROUND EXTENSION @ 12, GROVE ROAD. PONTARDAWE SA8 4HH.		
drawing title EXISTING ELEVATIONS.		
job No: 23.89	drawing No: 07 (A)	scales: 1:100 @ A3