
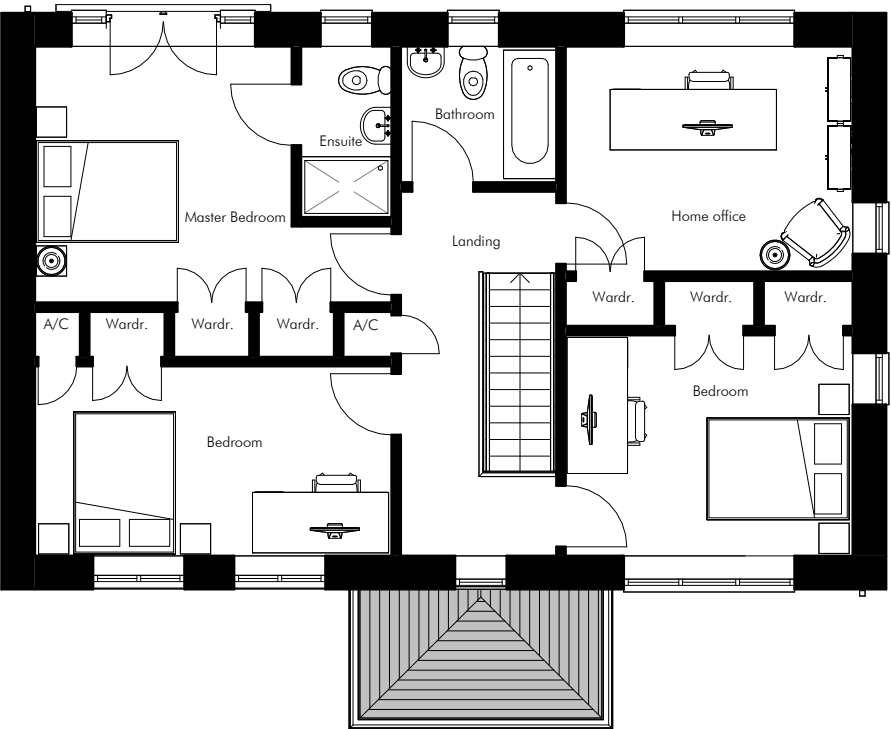


Superseded

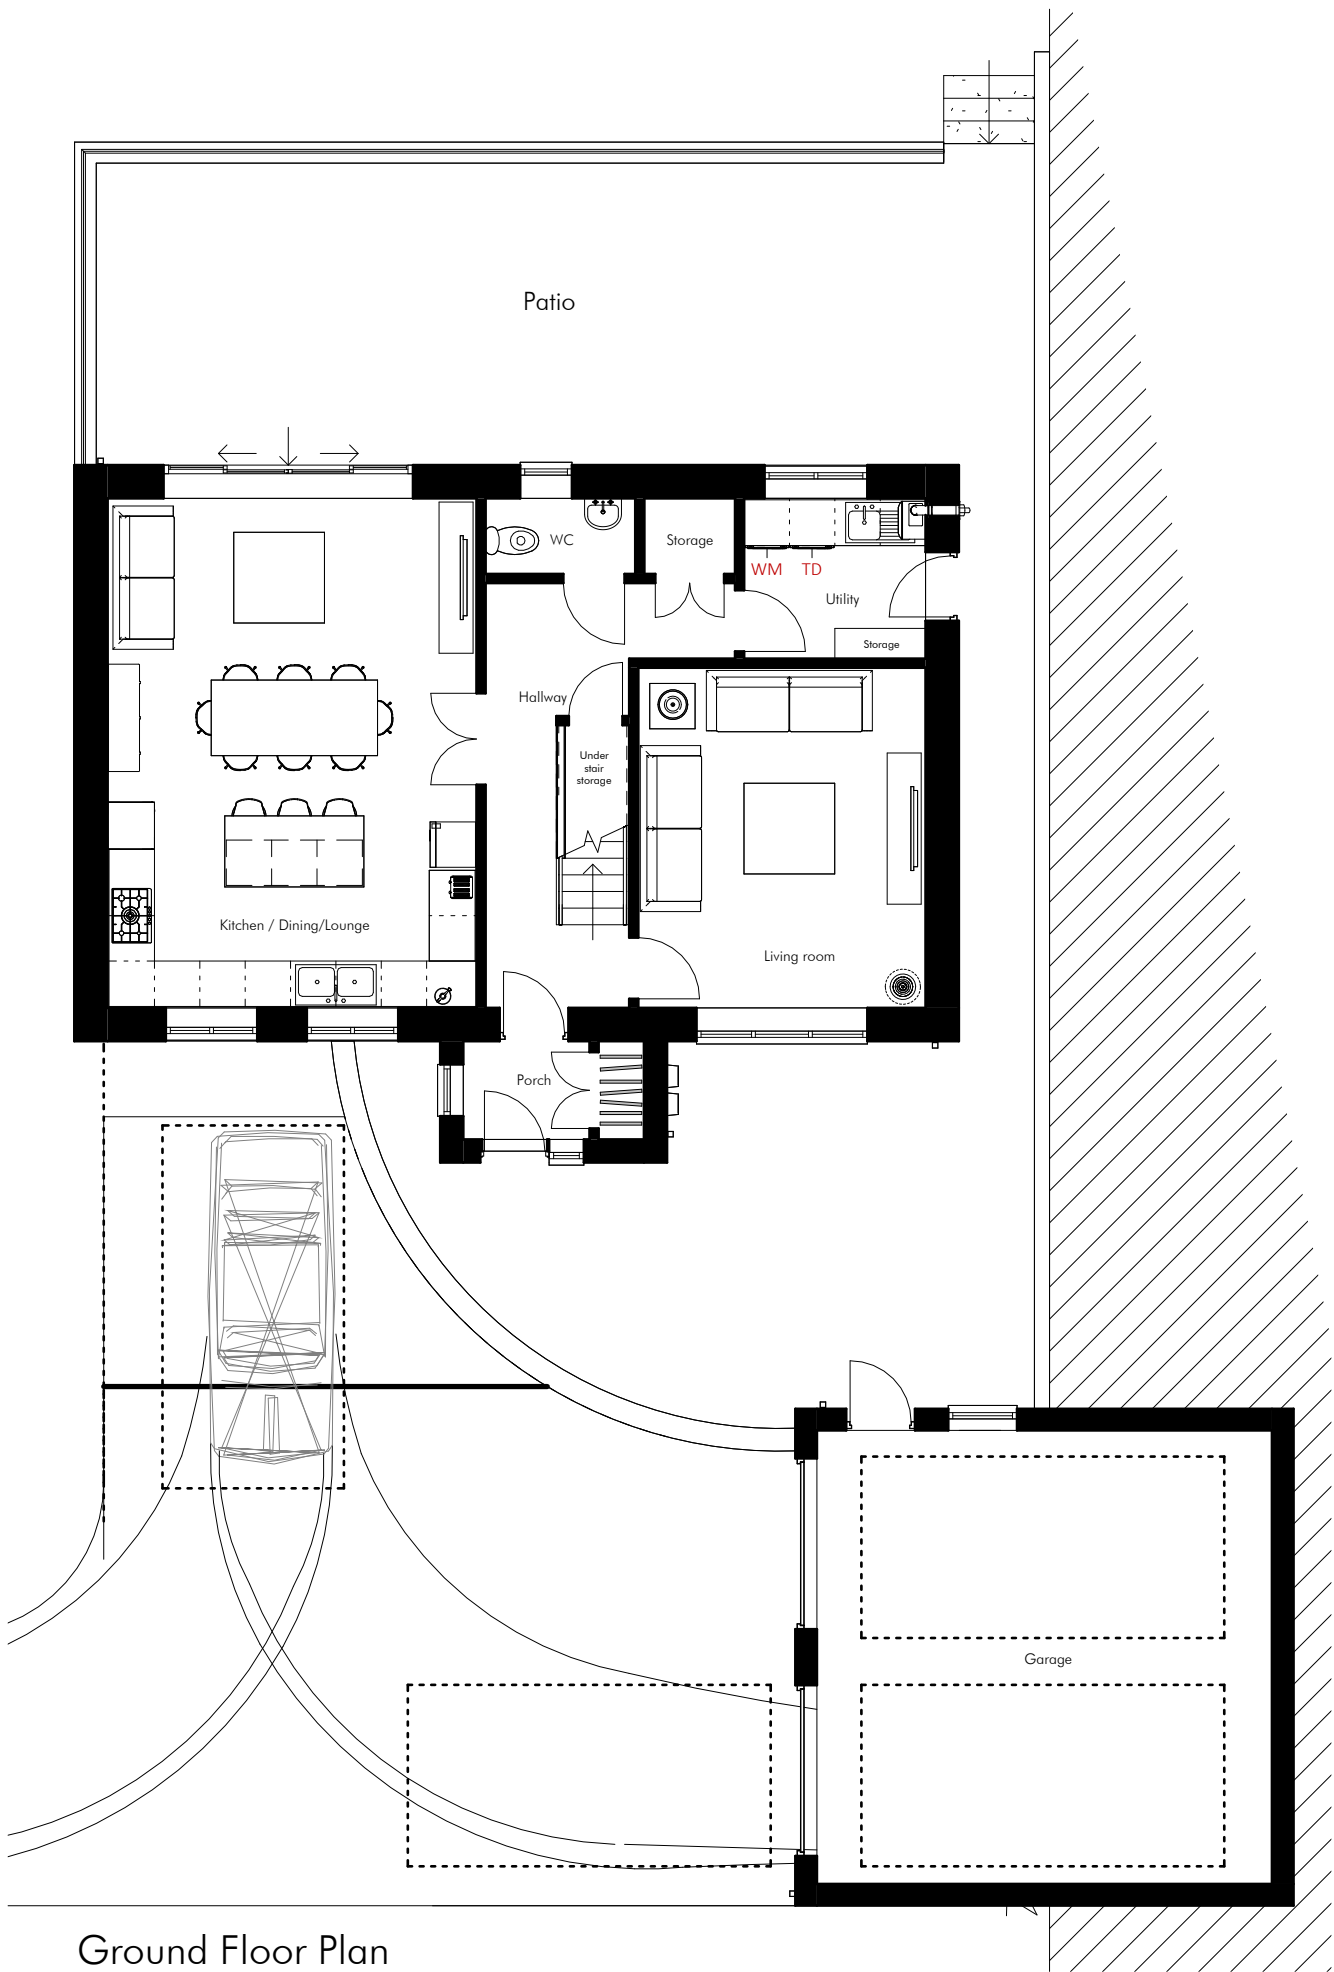

For more information and guidance on trees and ecology enhancements, please refer to:

- Tree Report
- Preliminary Ecological Appraisal
- Replanting Scheme

darkin
architects

drawing on
experience

www.darkinarchitects.com

CARDIFF 02922 744 005
LLANELLI 01554 778 730
NEATH 01639 505 566

info@darkinarchitects.com

RIBA
Chartered Practice

THIS DRAWING IS THE COPYRIGHT OF DARKIN ARCHITECTS AND MAY NOT BE COPIED, ALTERED OR REPRODUCED IN ANY FORM OR PASSED TO A THIRD PARTY WITHOUT THEIR CONSENT. DIMENSIONS MUST BE CHECKED AND VERIFIED ON SITE AND ANY DISCREPANCIES SHOULD BE REPORTED TO THE ARCHITECT. THIS DRAWING MUST NOT BE SCALED AND SHOULD BE READ IN CONJUNCTION WITH ALL OTHER CONSULTANT'S DRAWINGS. IF IN DOUBT ASK FOR CONFIRMATION.

No.	Description	By	Date
A	Revised layout	AV	03.02.2023
B	Dimensions added	AV	11.04.2023
C	Ecology and tree information added	AV	15.09.2023
D	Parking arrangements	AV	08.02.2024

CLIENT
Nexus Home Improvements Ltd

PROJECT
New House

PROJECT ADDRESS
Land adjacent 11 Wellfield Rd,
Baglan, Port Talbot,
SA12 8AB

DRAWING TITLE
Proposed Floor Plans

DRAWN BY	CHECKED BY	© Copyright
AV	DLD	Darkin Architects 2023
PROJECT REF	SCALE	PAPER SIZE
NH372	1 : 100	A3
DRAWING	REVISION	DATE
101	D	16.11.2022