


THIS WORKING DRAWING IS TO BE
READ IN CONJUNCTION WITH COASTAL
& PENNANT HOUSING CONSTRUCTION
NOTES & SPECIFICATIONS.



Block A - Front Section (A)
1 : 200



- Material Key:**
- 1: Facing masonry - Brickwork
 - 2: uPVC double glazed windows/doors
 - 3: uPVC rainwater goods
 - 4: Metal balustrade guarding 1100mm high (min)
 - 5: Slate effect grey roof tiles
 - 6: Photovoltaic pannels (roof mounted)
 - 7: Timber fencing

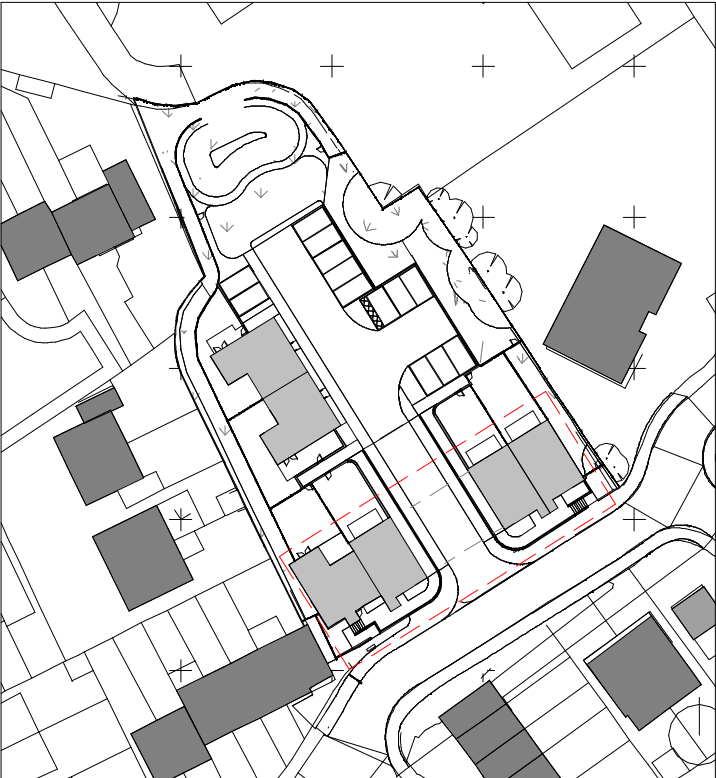


Site Plan Key - Block A
1 : 1000



Block A - Rear Section (B)
1 : 200

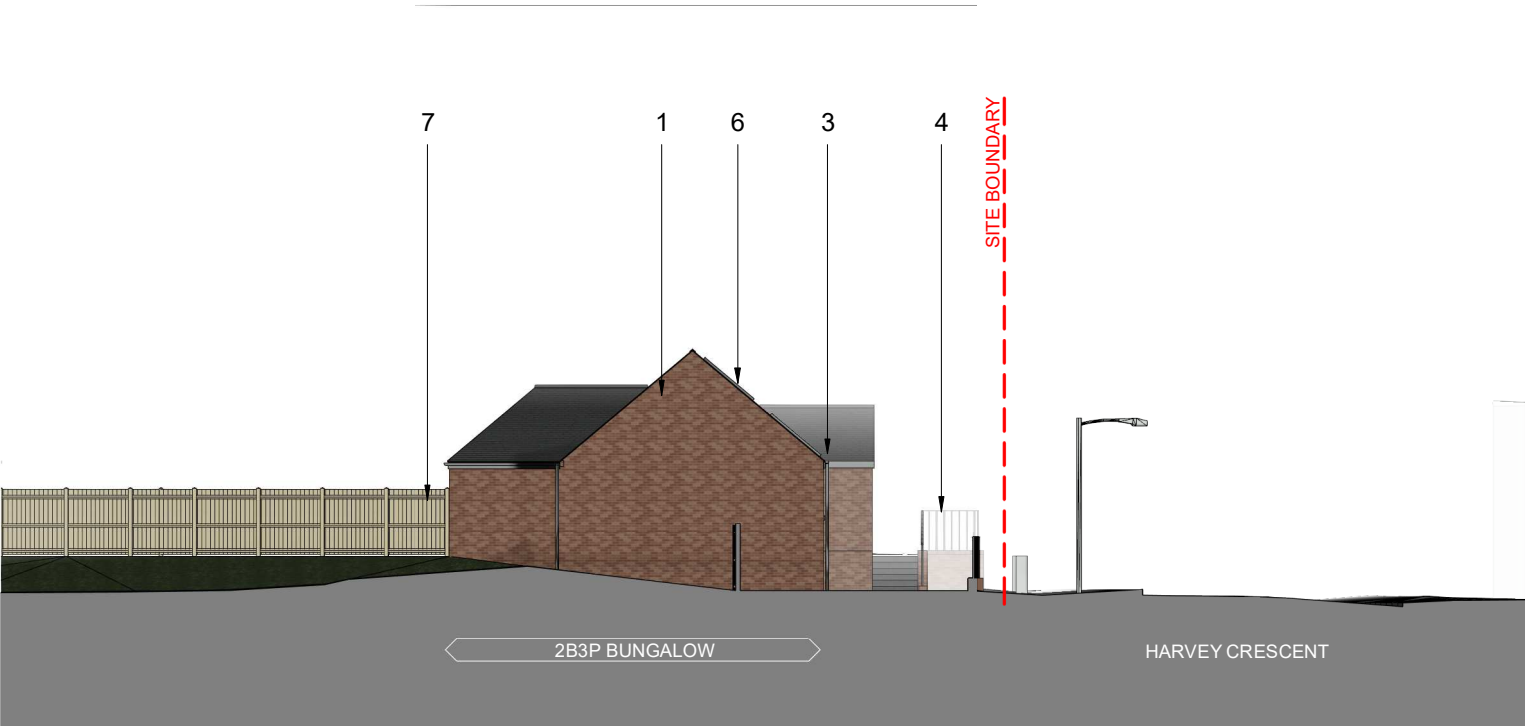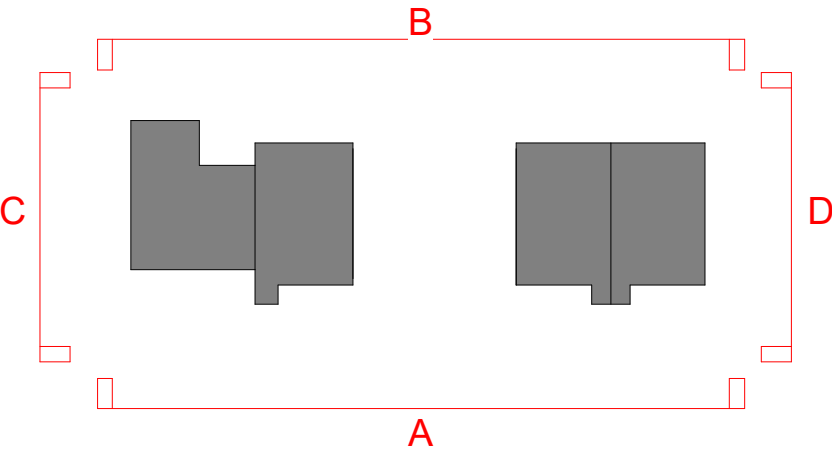

Block A - Side 01 Section (C)
1 : 200

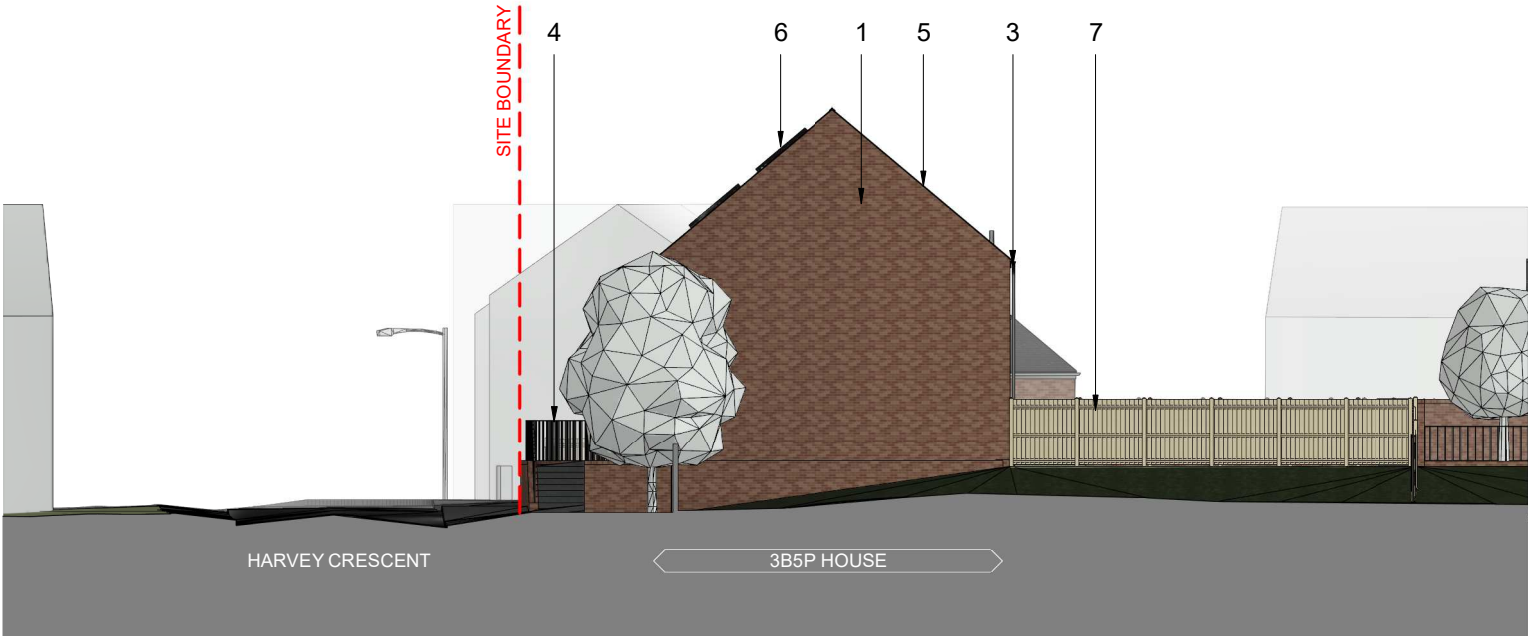

Block A - Side 02 Section (D)
1 : 200

P03	S0	11.12.23	CK	Parking amended to address Highways comments
P02	S0	01.11.23	CK	Layout amended to address highways comments
P01	S0	12.07.23	CK	Bungalow set back into site with stair to front walkway repositioned.
Rev	Status	Date	Check	Description

HolderMathiasarchitects

T +44 (0) 20 7287 0735
www.holdermathias.com
London Cardiff Munich

Project		Harvey Crescent	
Port Talbot		Coastal Housing Association	
Title			
Block A Sections			
Job No	Scale at A2	Classification	Status Revision
4653	As indicated		S0 P03
Project - Originator - Functional Breakdown - Spatial Breakdown - Form - Discipline - Number			
HCCH-HMA-ZZ-ZZ-D-A-00310			
ISO 14001 : 2015 ISO 9001 : 2015 RIBA Chartered Practice			
Please consider the environment before printing this document			
Refer to dimensions where provided - do not scale from this drawing			

2 0 2 4 6 8 10
SCALE 1:200 m