




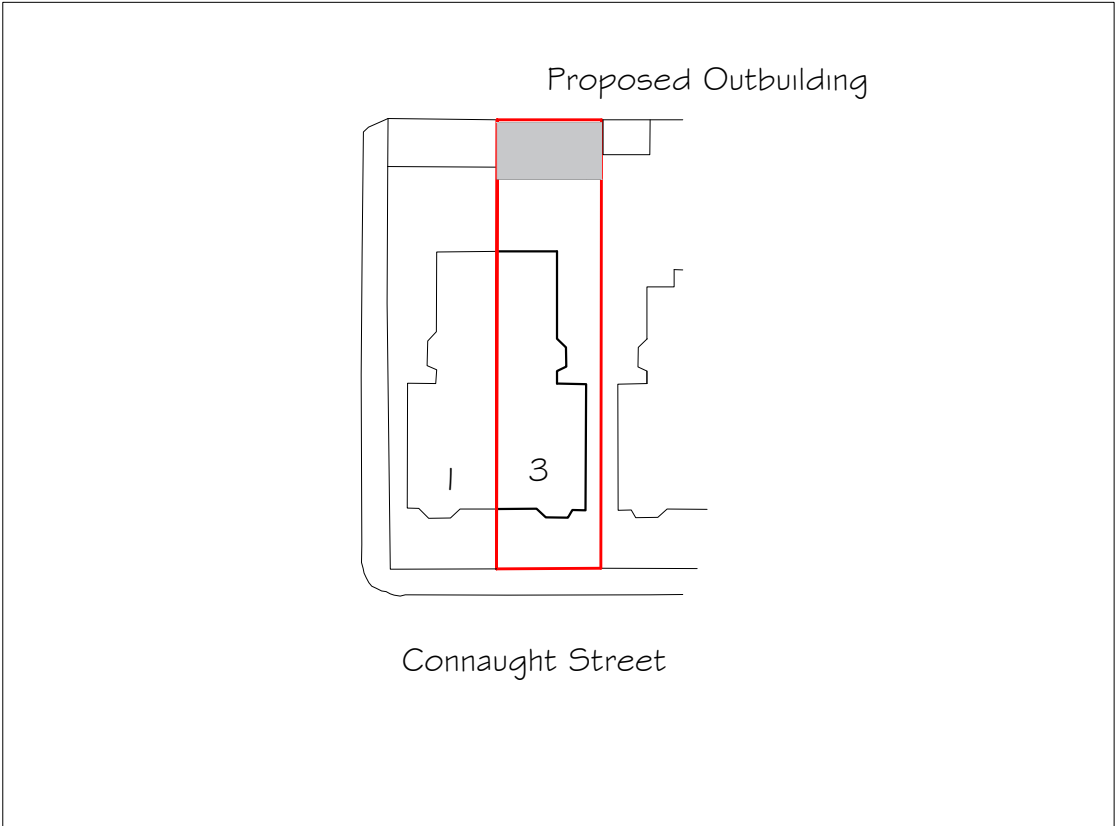

SITE PLAN 1:500

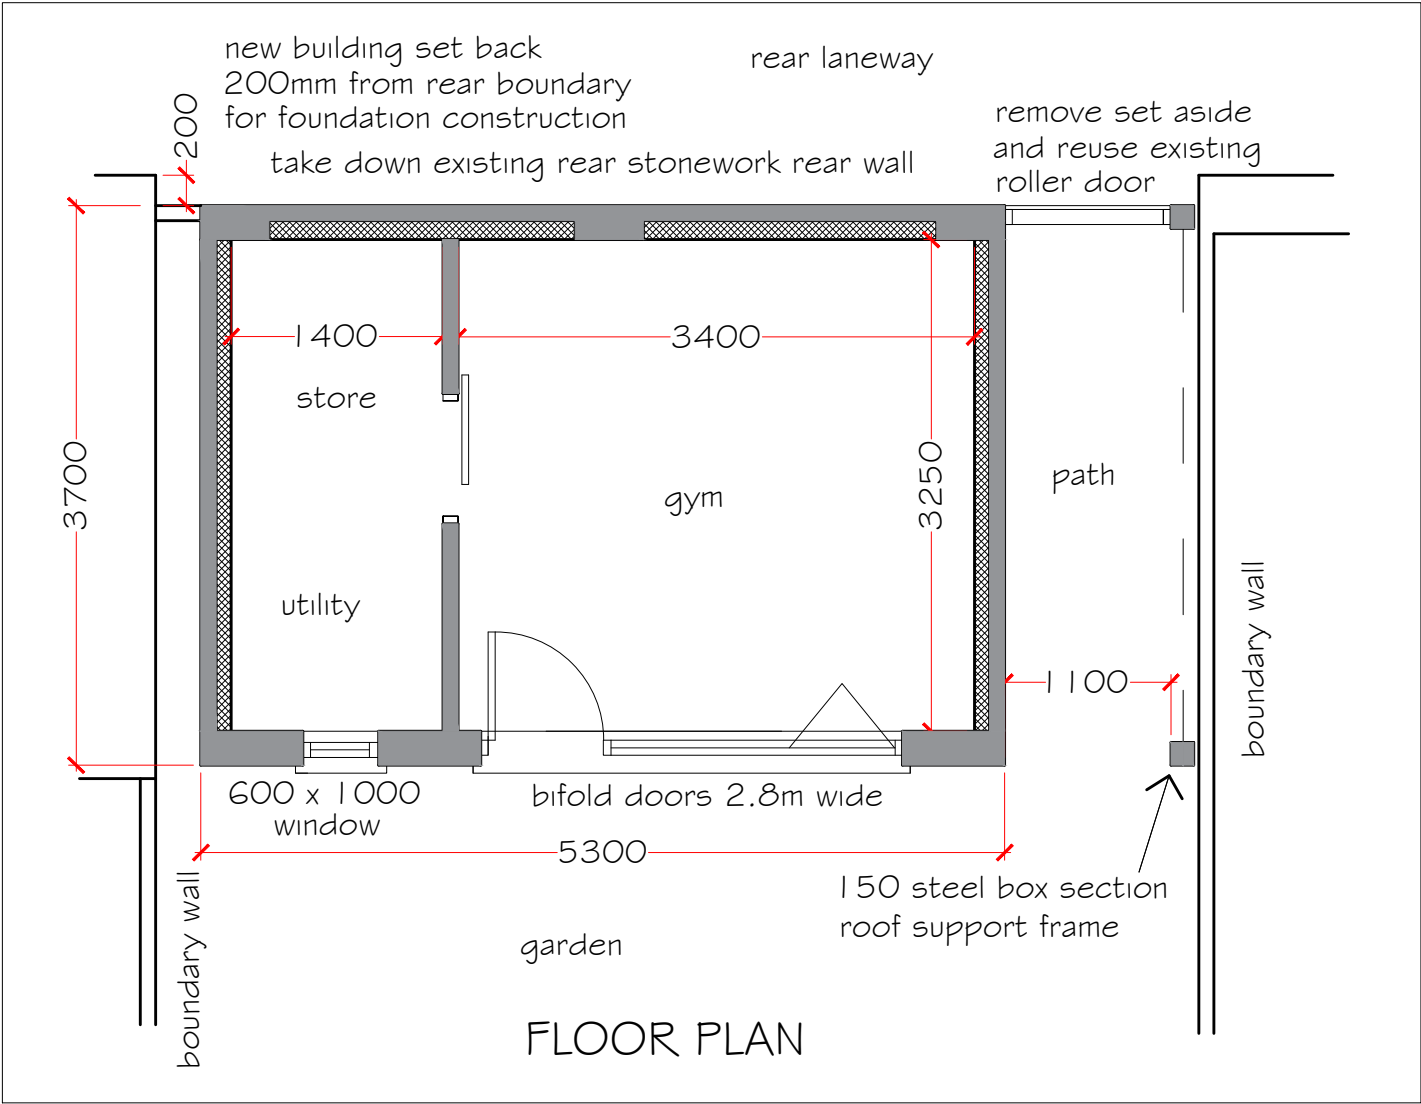

FLOOR PLAN

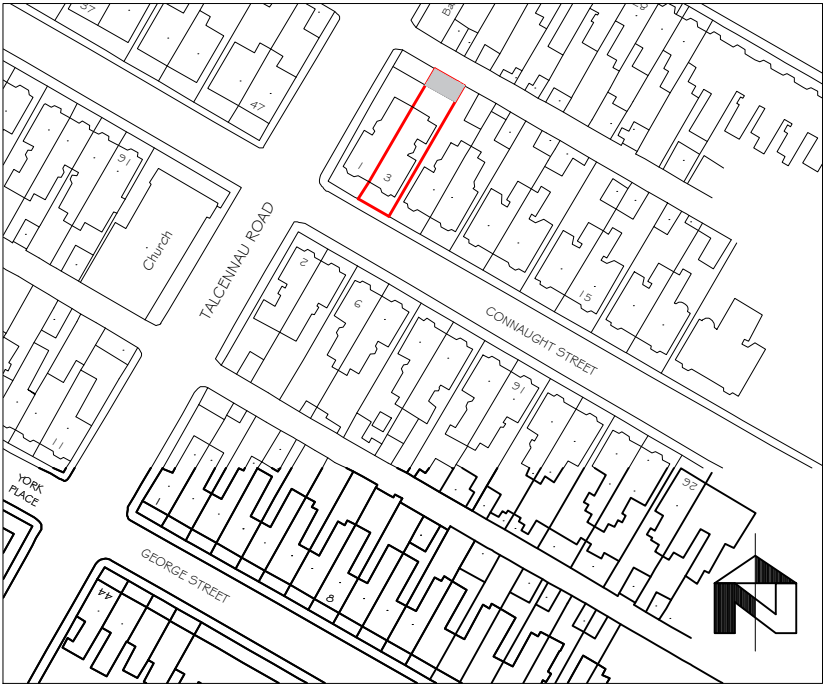

LOCATION PLAN 1:1250

Proposed Outbuilding 3 Connaught Street Port Talbot		
drawing title outbuilding floor plan and site plan		
drawing No 3 CS - 01		
date Feb 2024	scale noted	