



Notes:
All drawings to be read in conjunction with all other drawings as noted on issue sheet.

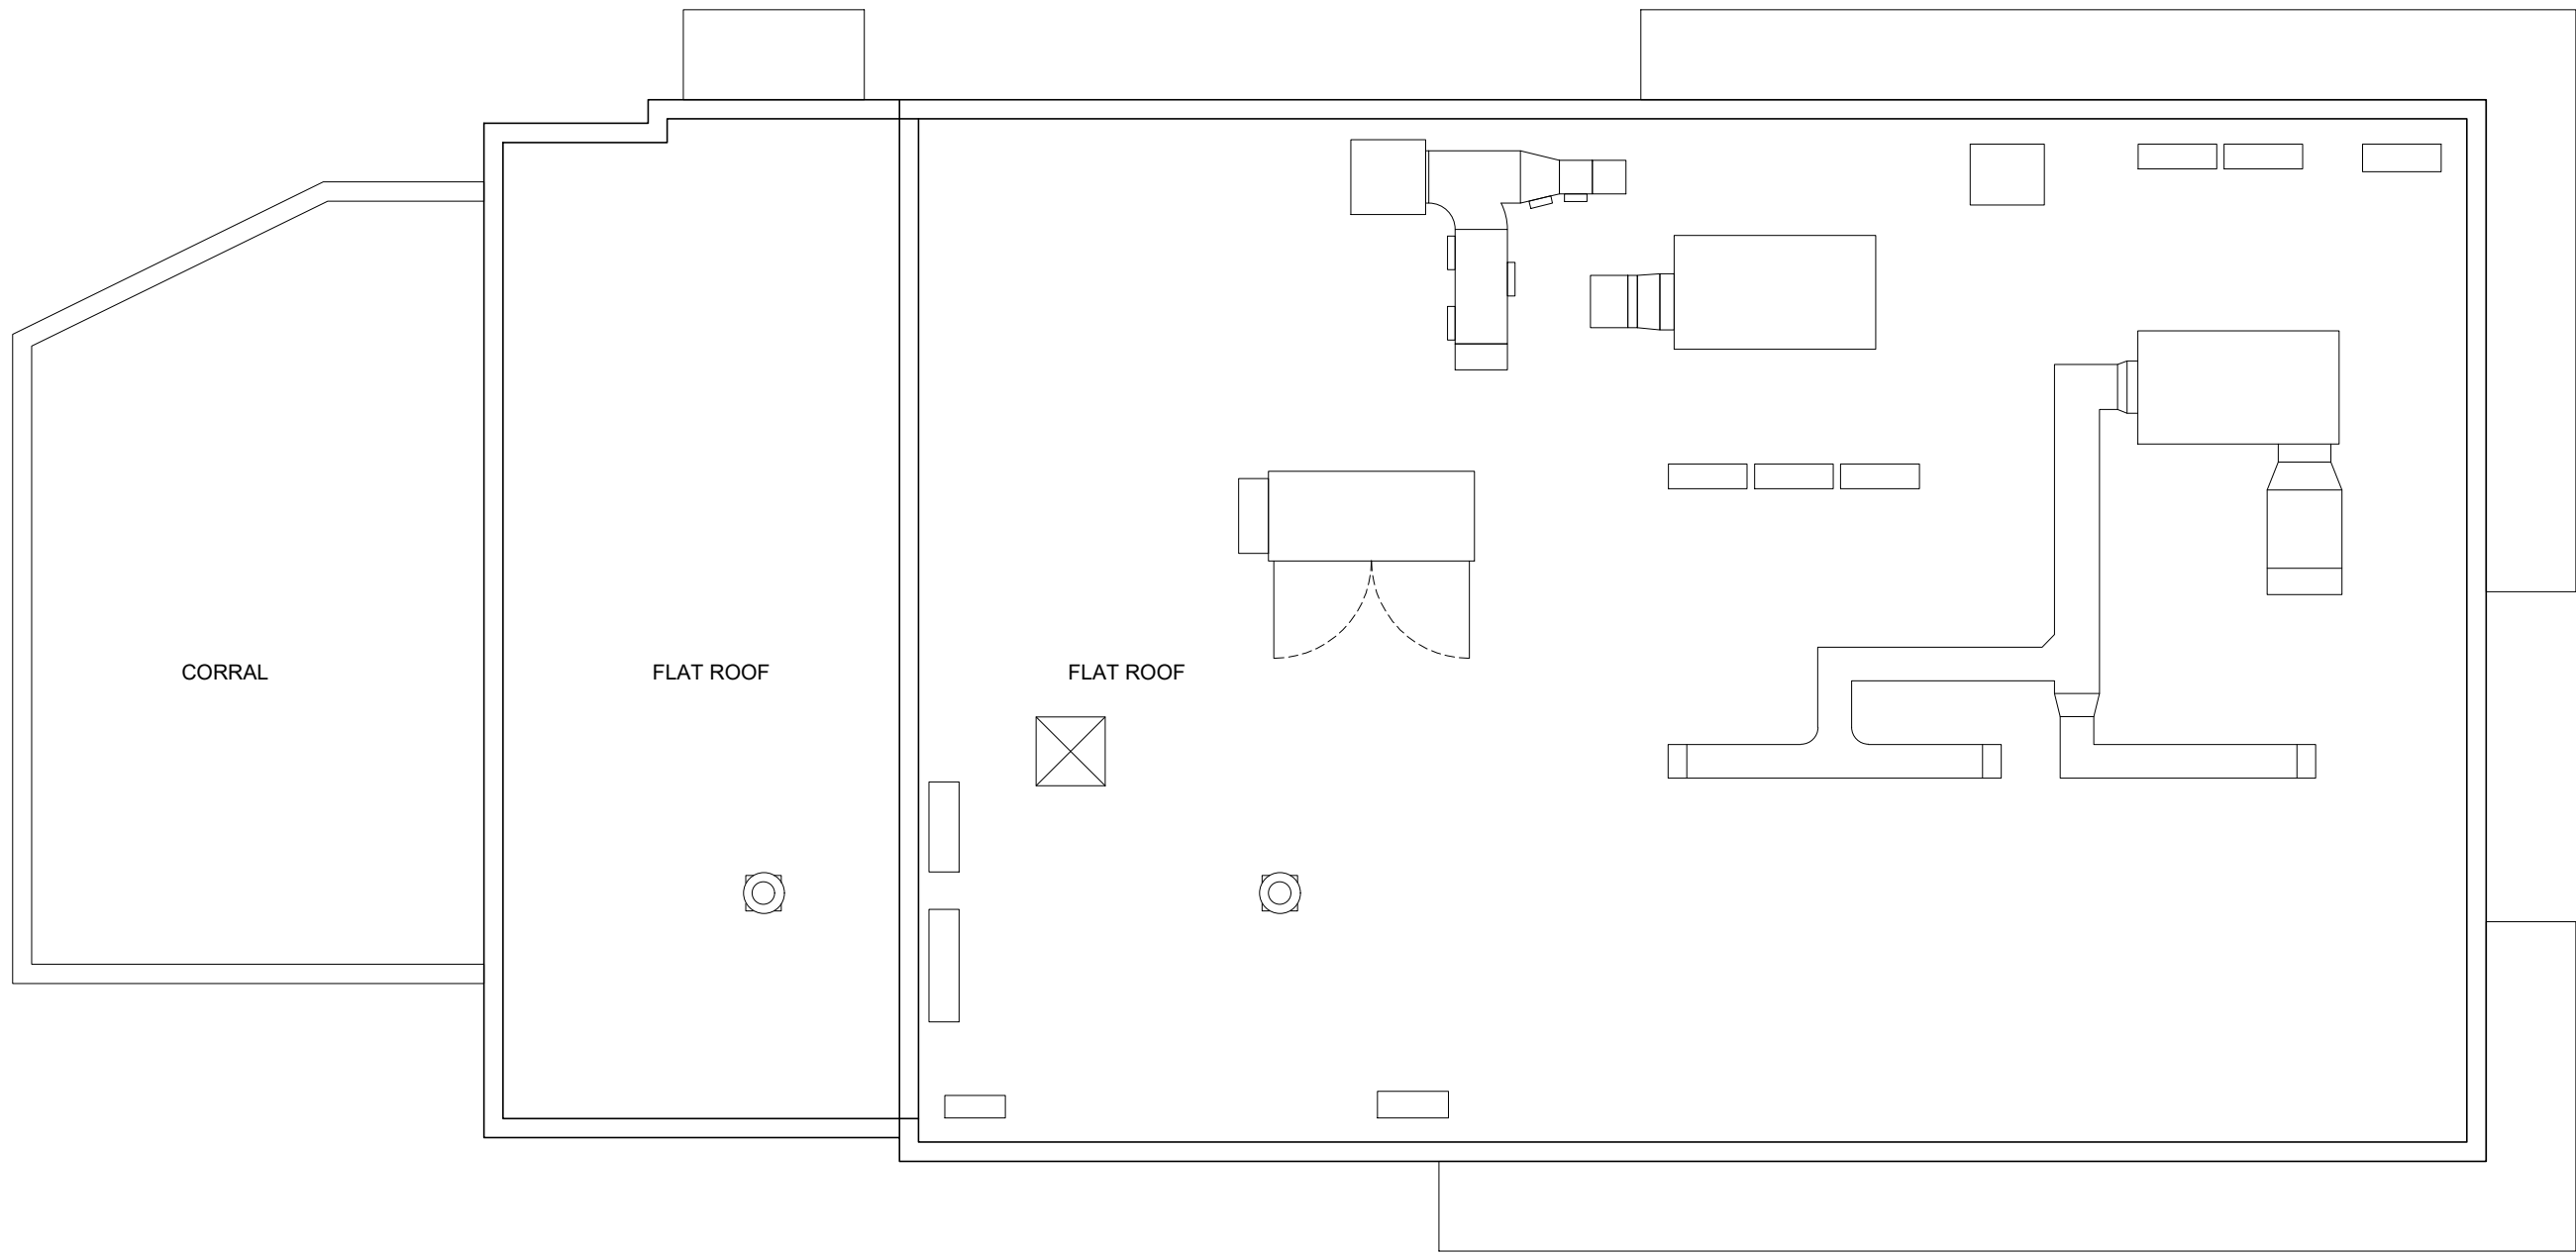

ROOF PLAN

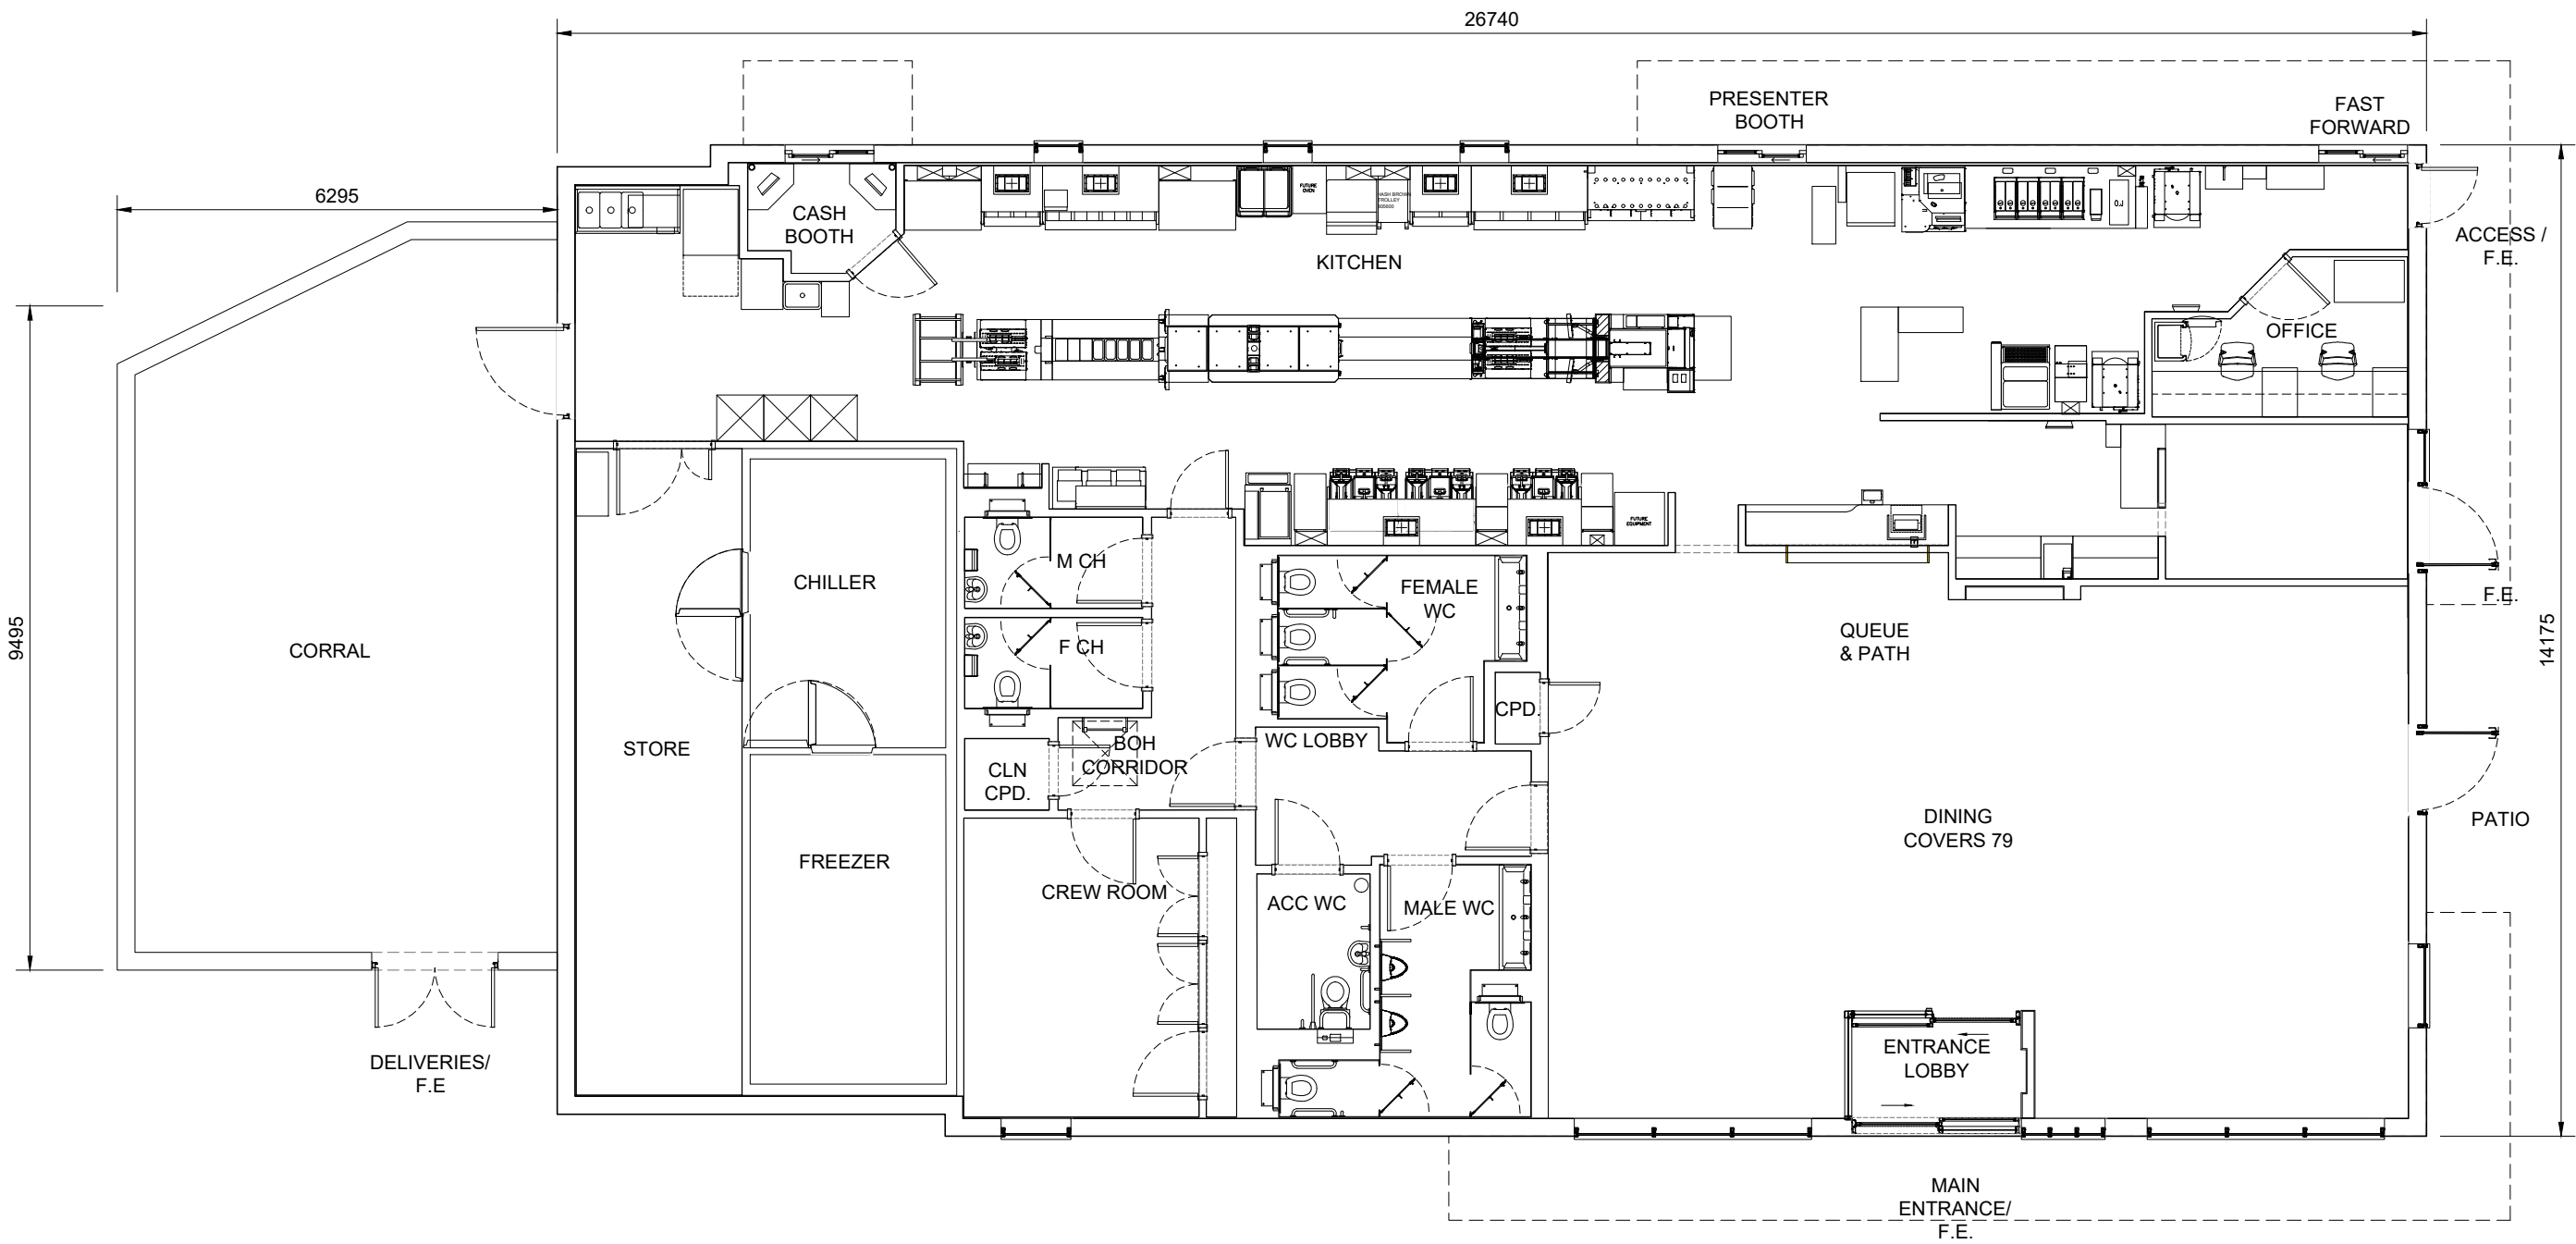

GROUND FLOOR PLAN

B	14.02.24	Updated to latest NS100 Model Unit.	DM	-
A	28.02.23	Updated to latest NS100 Model Unit.	DM	-
REV.	DATE	DESCRIPTION	BY	CHECKED

GENERAL NOTES:
All works are to be undertaken in accordance with the Building Regulations and the latest British Standards.
All proprietary materials and products are to be used solely in accordance with the manufacturer's recommendations.
All dimensions to be checked on site prior to construction.
All risks assessed to comply with the designer's responsibility under the Construction (Design Management) Regulations 2015.

PROPOSED DEVELOPMENT A1
Tesco, Gwyn's Drift, Pontardawe
SWANSEA SA8 3AZ
STORE No 1744

ON BEHALF OF:
McDonald's Restaurants Ltd
DRAWING TITLE:
Ground Floor and Roof Plans

DRAWN BY:
DM
SCALE & SIZE:
1:100@A1
CHECKED BY:
-
DATE:
MAR 2022
DRAWING NO:
6682-SA-1744-P006 B

