


Notes:
All drawings to be read in conjunction with all other drawings as noted on issue sheet.

Application Boundary:

Other Land under Applicant Control:
(as per Title Plan CYM333608)

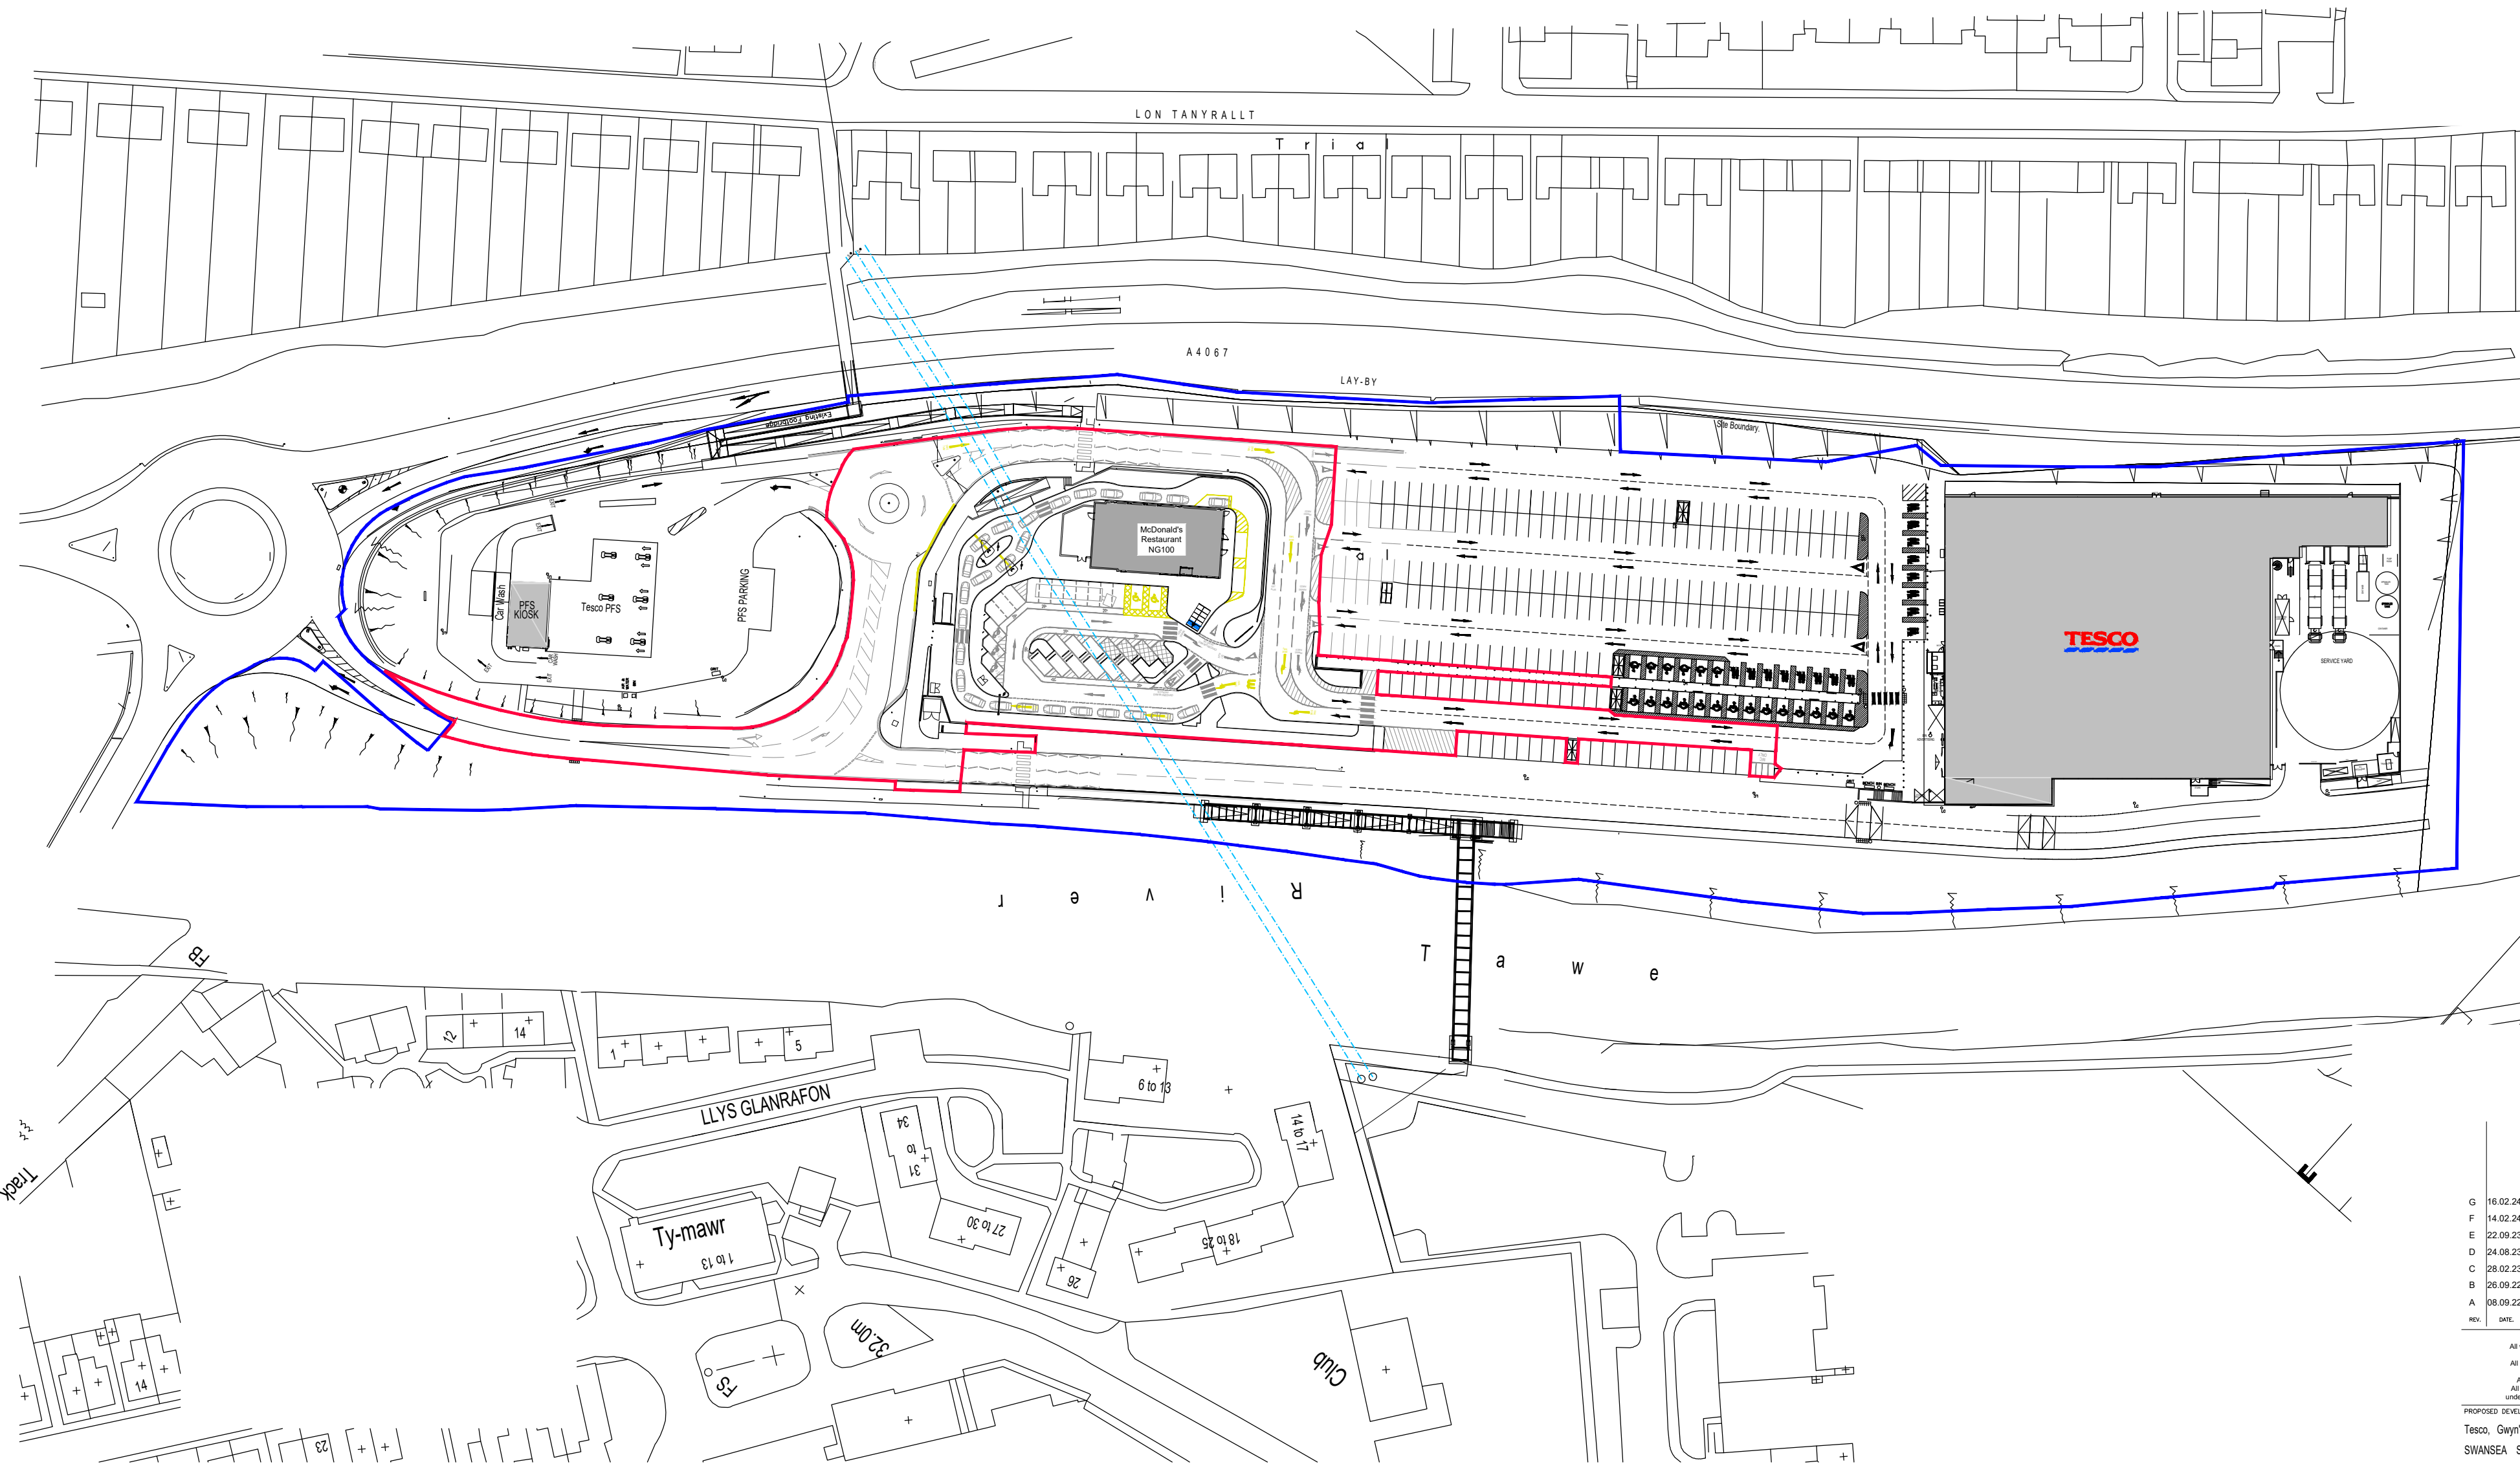

REV.	DATE	DRAWING REVISIONS	BY	CHECKED
G	16.02.24	Updated to latest Site Layout Plan	DM	-
F	14.02.24	Updated to latest Site Layout Plan	DM	-
E	22.09.23	Updated to latest Site Layout Plan	DM	-
D	24.08.23	Updated to latest Site Layout Plan	DM	-
C	28.02.23	Updated to latest Site Layout Plan	DM	-
B	26.09.22	Updated to latest Hydrock tracking.	DM	-
A	08.09.22	Updated to latest Site Layout Plan	DM	-

GENERAL NOTES:
All works are to be undertaken in accordance with the Building Regulations and the latest British Standards.
All proprietary materials and products are to be used strictly in accordance with the manufacturer's recommendations.
All dimensions to be checked on site prior to construction.
All risks assessed to comply with the designer's responsibility under the Construction (Design Management) Regulations 2015.

PROPOSED DEVELOPMENT AT
Tesco, Gwyn's Drift, Pontardawe
SWANSEA SA8 3AZ

ON BEHALF OF :-
McDonald's Restaurants Ltd

DRAWING TITLE :-
Tesco Site Plan

DRAWN BY :-
DM

SCALE & SIZE :-
1:1000@A2

DATE :-
JUN 2022

DRAWING No. :-
6682-SA-1744-P024 G

Scurr Architects
25 Sandham Road
Haverham
A15 1SD
T: 01782 79196
email: scurr@scurr.co.uk
www.scurr.co.uk
architects ■ designers ■ project managers

© Copyright McDonald's Restaurants & Scurr Architects