




GROUND FLOOR - EXISTING
1 : 100


1 : 100

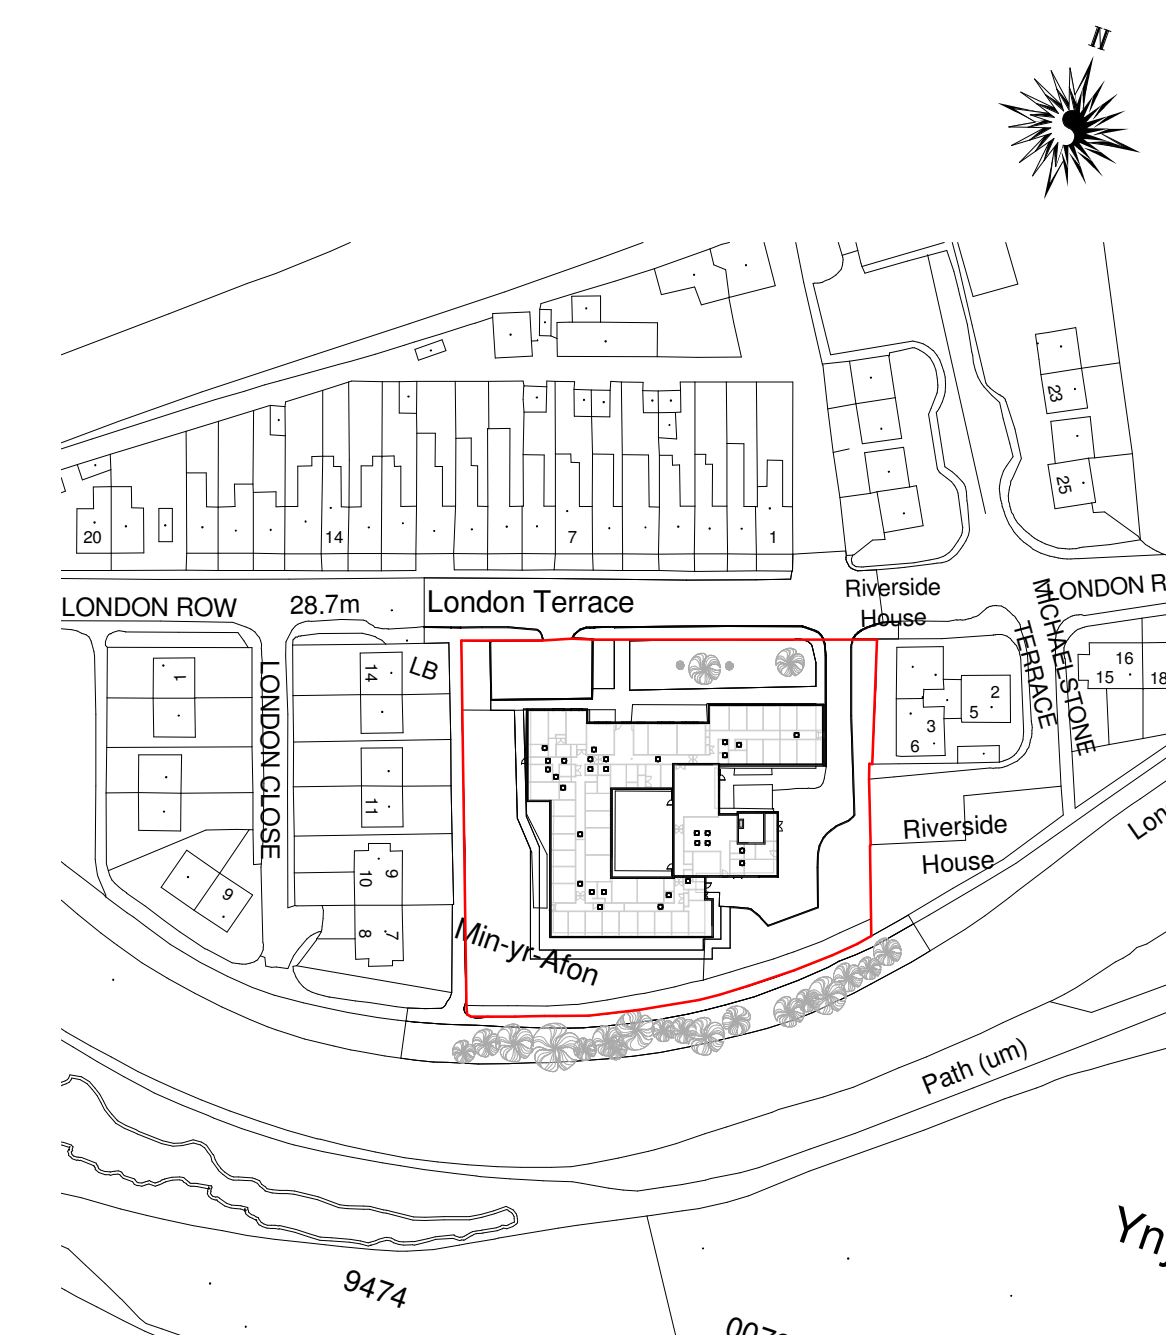

LOCATION PLAN

1 : 1250

1 : 1250

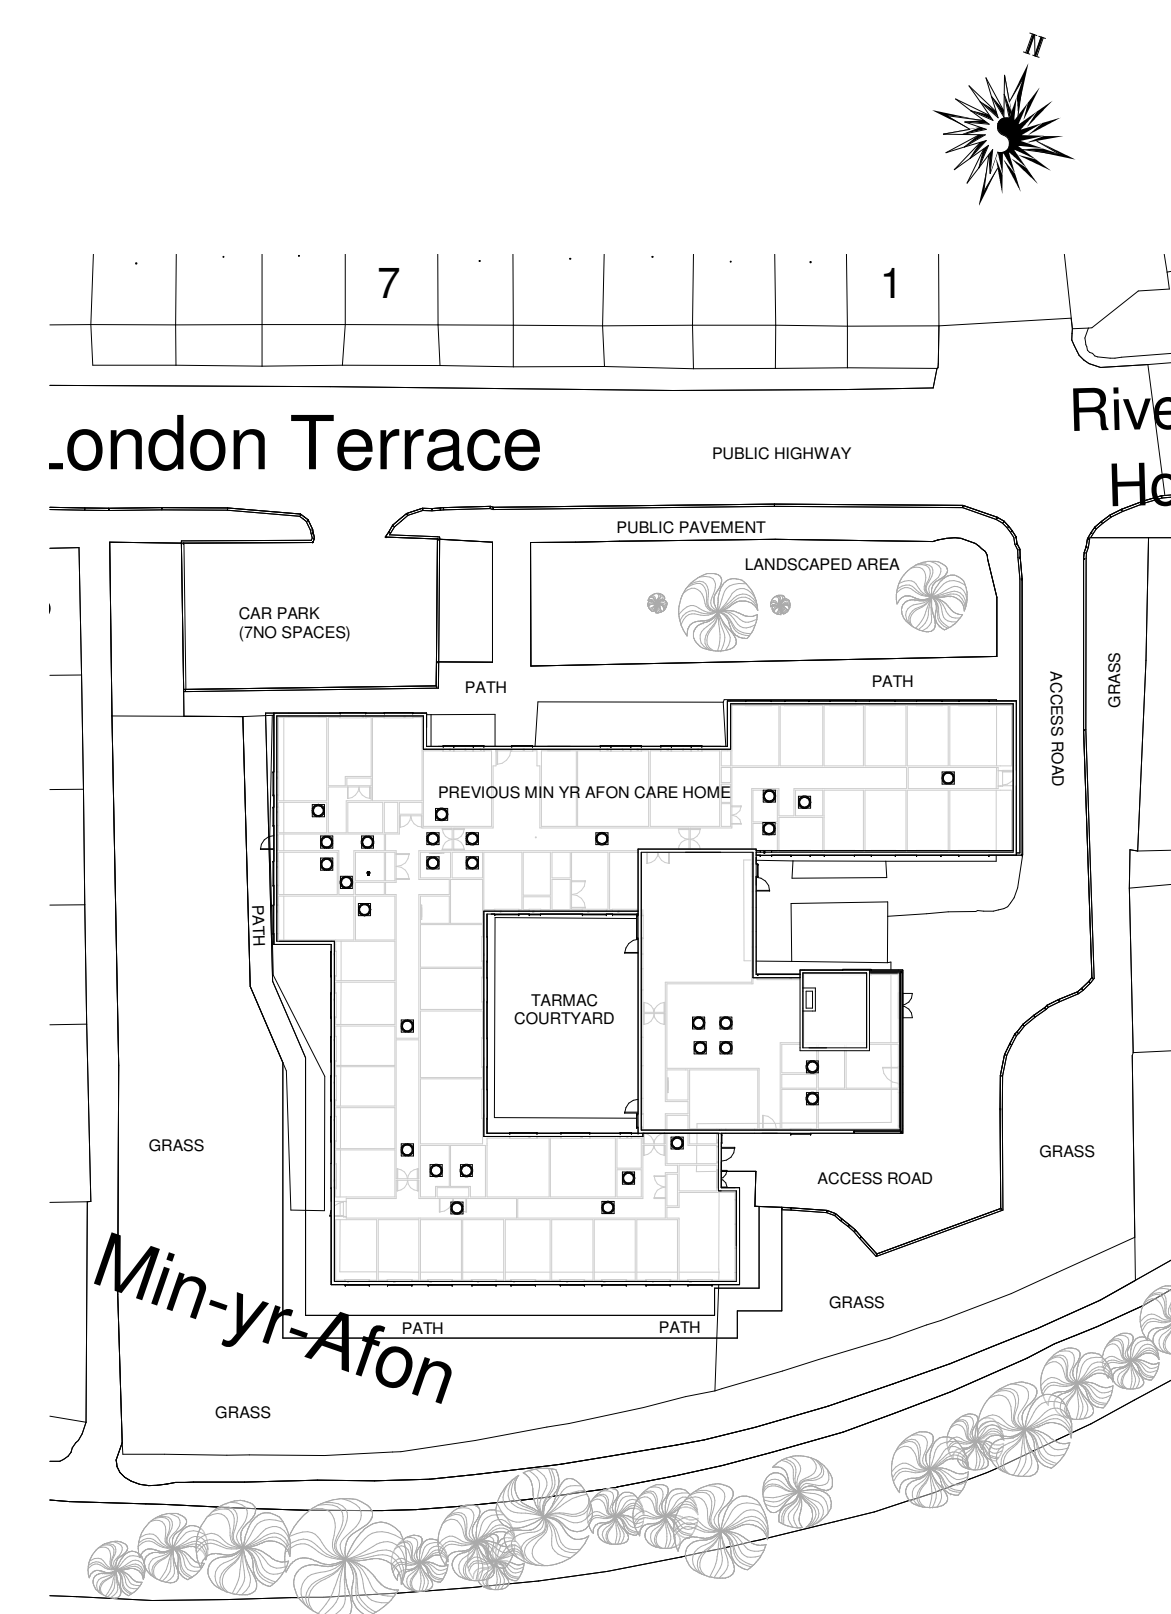

SITE PLAN - EXISTING

1 : 500

[illegible]

STATUS	PURPOSE OF ISSUE
	PLANNING

i.m. *Design Studio*

 Chartered Institute of
Architectural Technologists
Registered Practice

27 Park Avenue,
Skewen, SA106RU

PROJECT

MIN YR AFON
CWMAYON

TITLE

EXISTING GROUND FLOOR
PLAN

CLIENT			
SWS PROPERTY			
DRAWN BY JM		CHECKED BY Checker	
		DATE 03/02/22	
SCALE (@ A1) As indicated		PROJECT NUMBER Project Number	
DRAWING NUMBER A1 - A105			REV