


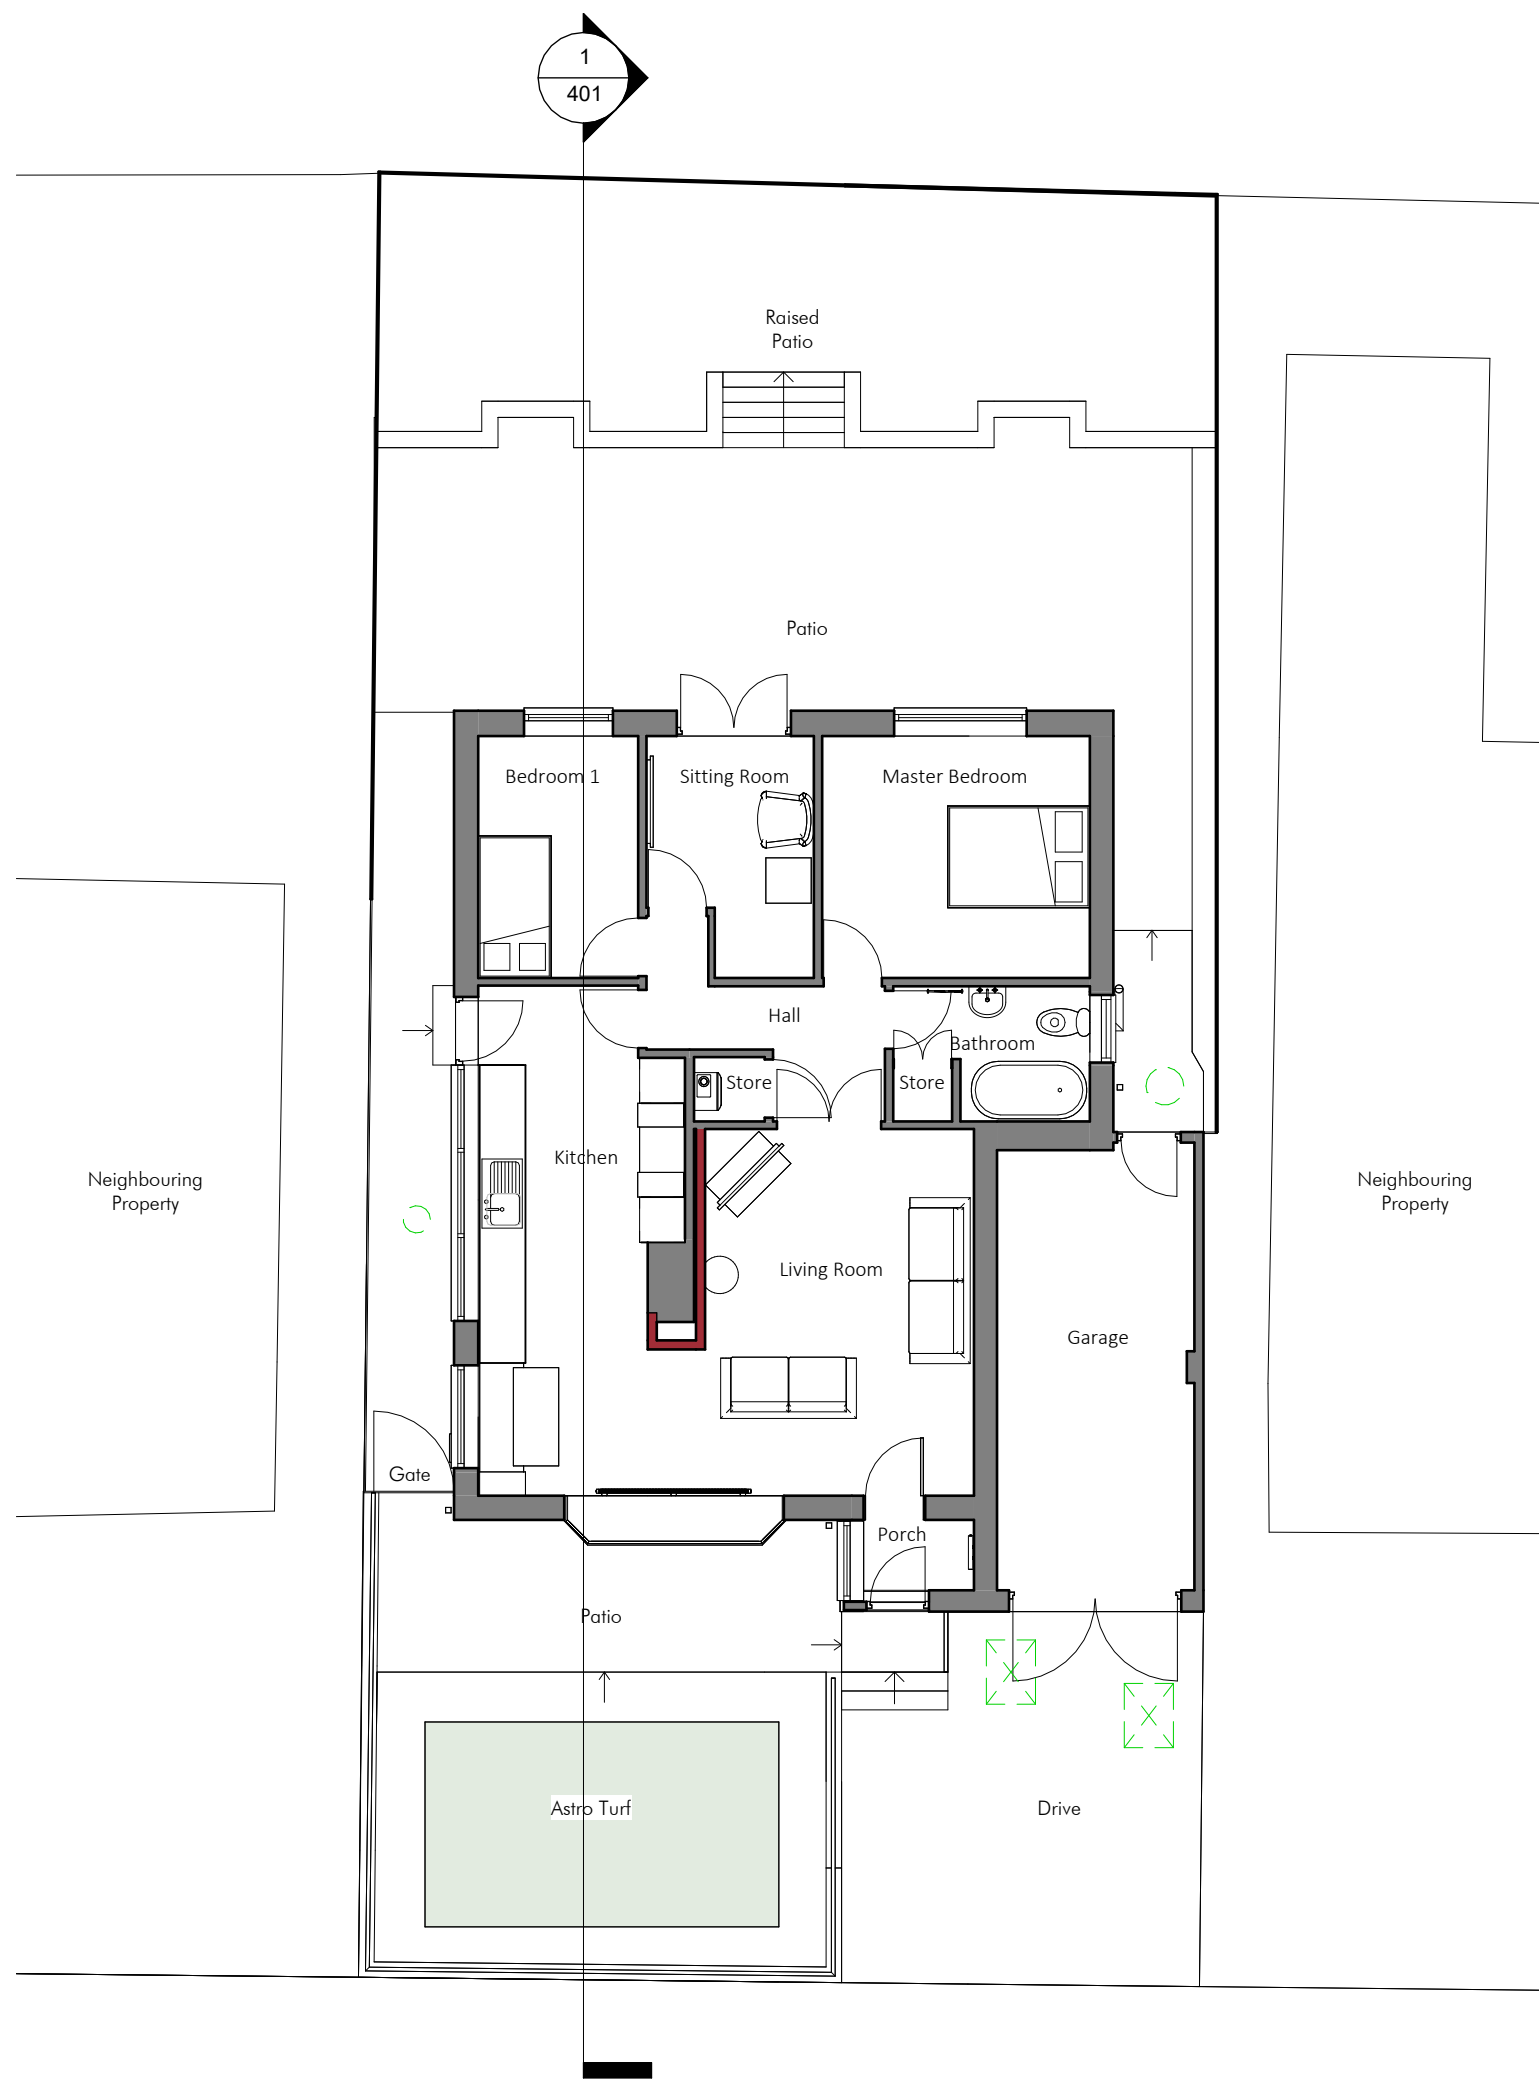

darkinarchitects drawing on experience www.darkinarchitects.com CARDIFF 02922 744 005 LLANELLI 01554 778 730 NEATH 01639 505 566 info@darkinarchitects.com RIBA Chartered Practice <td colspan="4">NOTES</td> <td colspan="3">CLIENT Allan Edwards</td>	NOTES				CLIENT Allan Edwards		
					PROJECT Internal Refurbishment		
					PROJECT ADDRESS 20 The Meadows Cimla Neath SA11 3XF		
					DRAWING TITLE: Proposed Floor Plan		
	No.	Description	By	Date	DRAWN BY DKC	CHECKED BY TOM	© Copyright Darkin Architects 2023
	G	Existing Drainage Shown	DKC	14.09.23			
	H	Context extended	DKC	22.09.23			
I	Amendments made	DKC	16.01.24				
J	Retaining wall removed	DKC	06.02.24				
K	Garden Wall Amended	DKC	21.02.24	PROJECT REF RH561	SCALE 1 : 100	PAPER SIZE A3	
THIS DRAWING IS THE COPYRIGHT OF DARKIN ARCHITECTS AND MAY NOT BE COPIED, ALTERED OR REPRODUCED IN ANY FORM OR PASSED TO A THIRD PARTY WITHOUT THEIR CONSENT. DIMENSIONS MUST BE CHECKED AND VERIFIED ON SITE AND ANY DISCREPANCIES SHOULD BE REPORTED TO THE ARCHITECT. THIS DRAWING MUST NOT BE SCALED AND SHOULD BE READ IN CONJUNCTION WITH ALL OTHER CONSULTANT'S DRAWINGS. IF IN DOUBT ASK FOR CONFIRMATION.				DRAWING 102	REVISION K	DATE 18/07/23	