


PROPOSED GROUND FLOOR PLAN

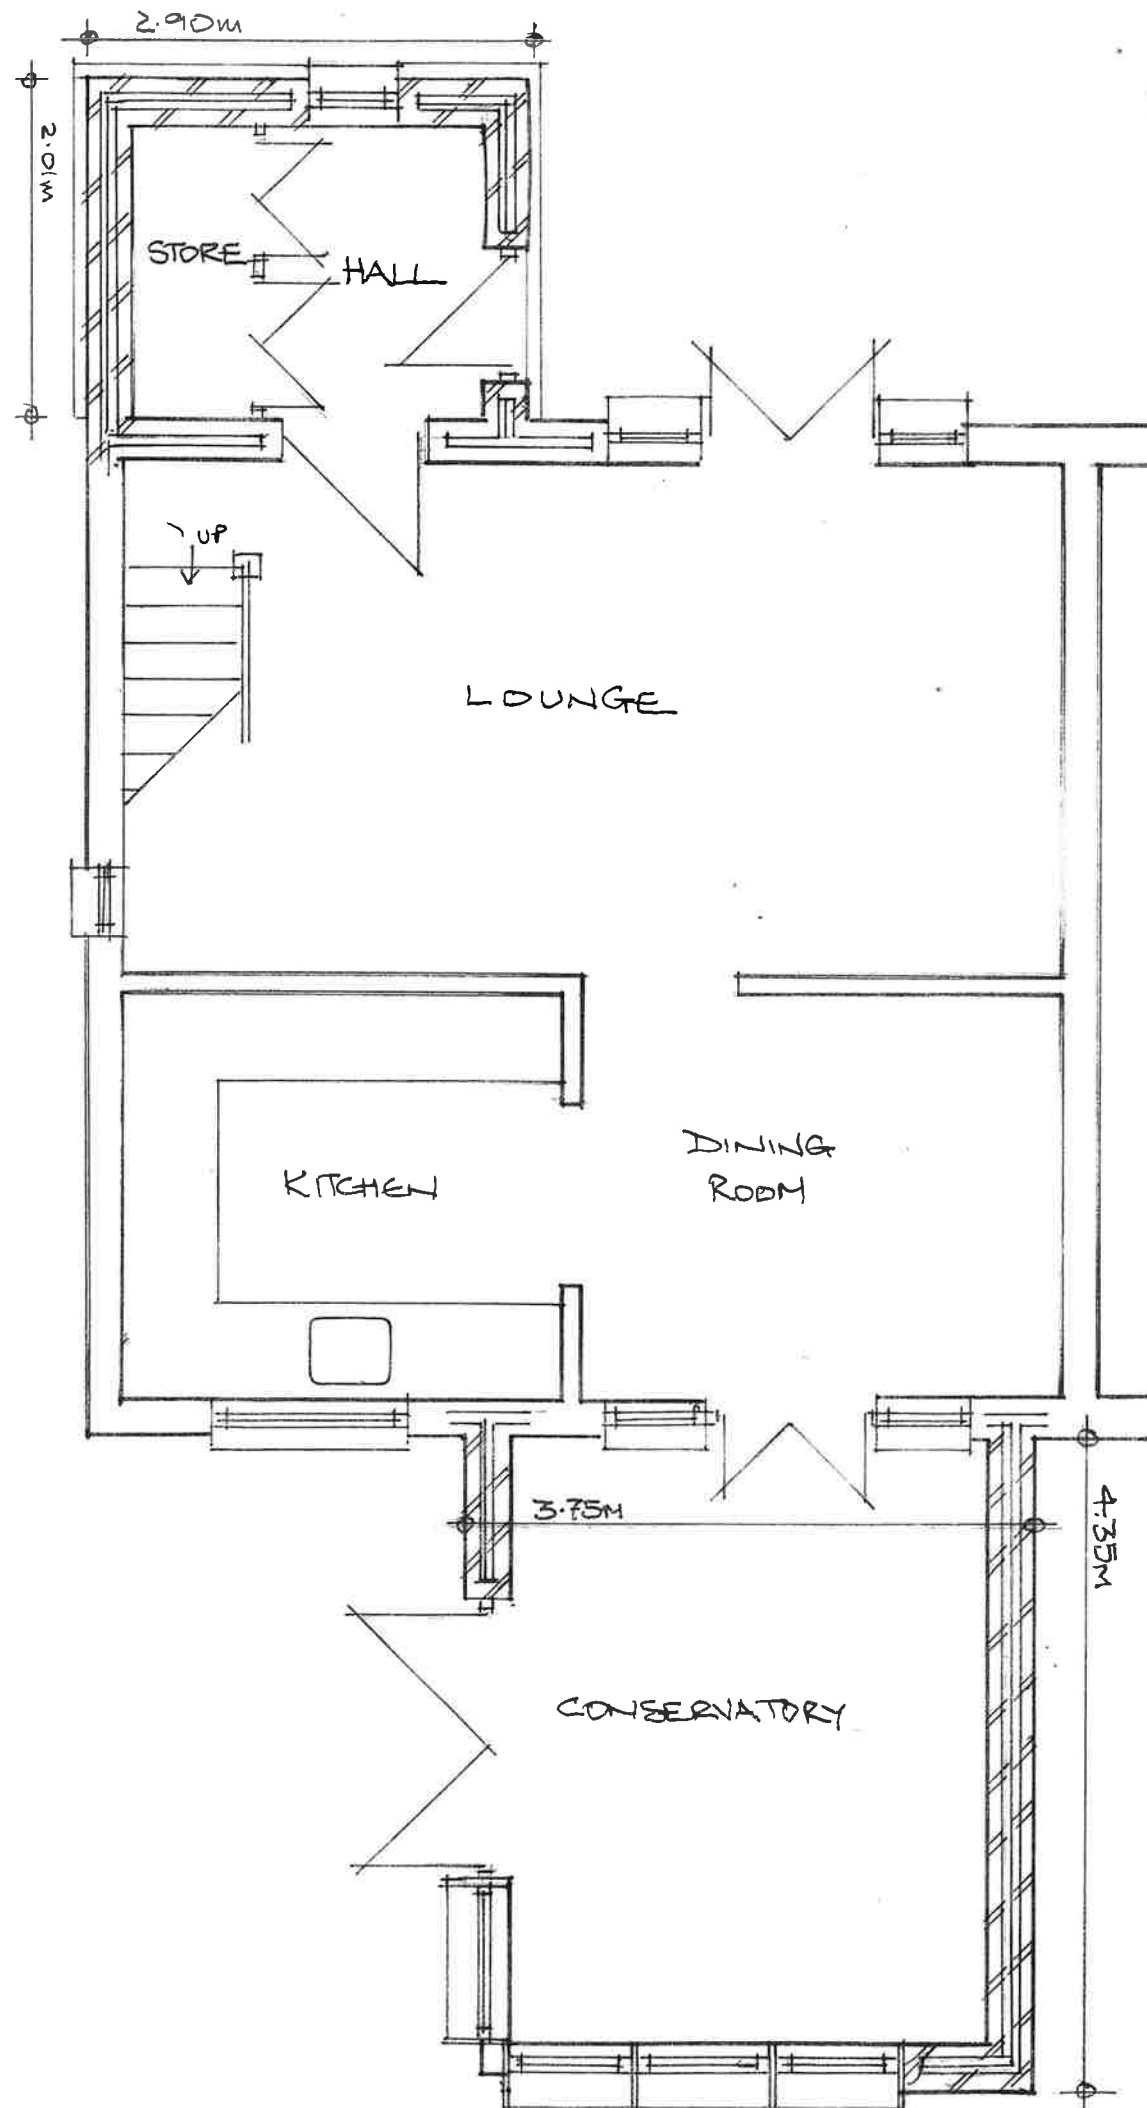

PROPOSED FRONT ELEVATION




FACE BRICKWORK TO
MATCH EXISTING


PROPOSED REAR ELEVATION



PROPOSED GABLE ELEVATION

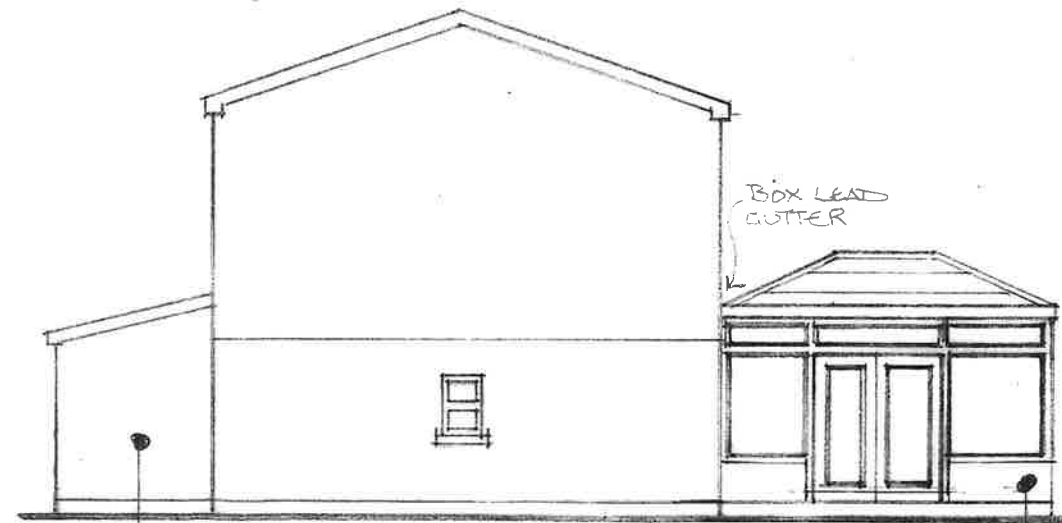

PROPOSED ADJOINING GABLE ELEVATION

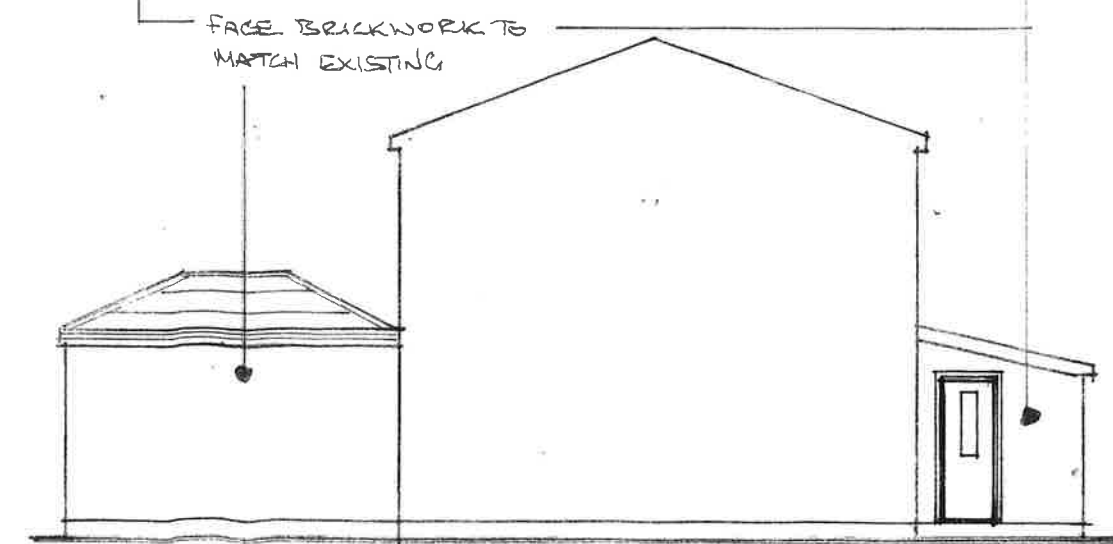

Name	Derek Tremain	
Site Address	5 Golwg Y Graig Crynant Neath SA10 8RY	
Project	Proposed Front Porch and Rear Conservatory	
Scale	1:50 1:100	Drawing No. DT/24/02