





NO.	NOTES
1	All dimensions in millimetres unless otherwise stated.
2	Do not scale off drawing. All dimensions to be checked on site by contractor.
3	Drawings to be used for purposes of Planning Application only.
4	These are not Construction Drawings.
5	The contractor is to set out, check and co-ordinate all dimensions on site during the course of works.



PROPOSED FRONT ELEVATION

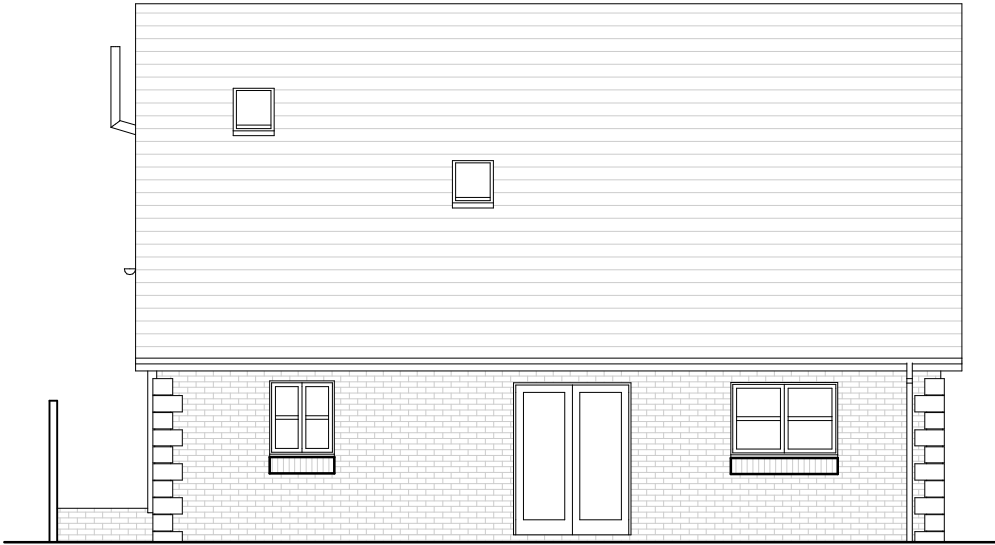

PROPOSED REAR ELEVATION

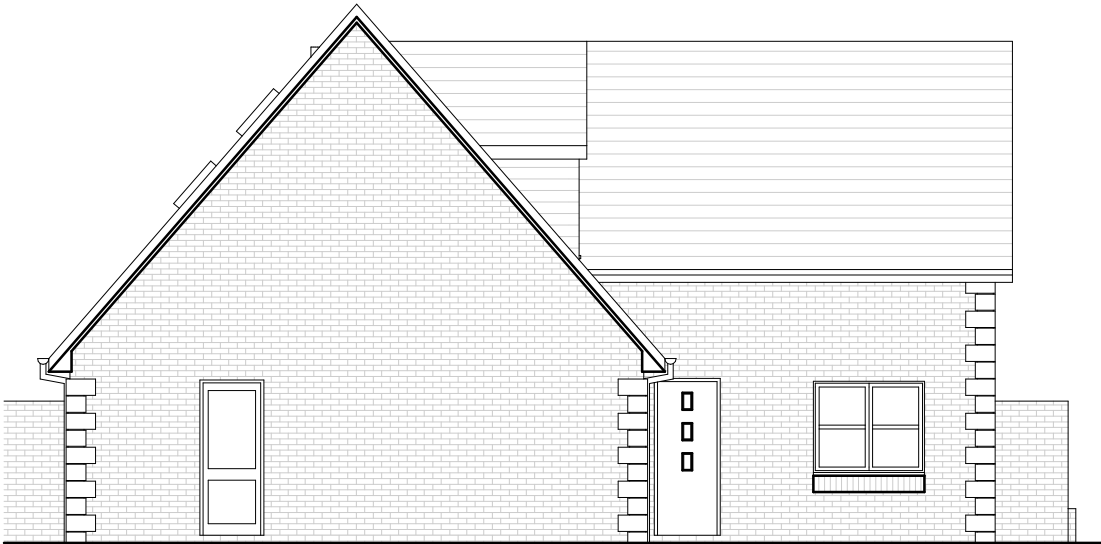

PROPOSED SIDE ELEVATION



PROPOSED SIDE ELEVATION

Proposed Materials

- Roof - to be slate to match existing
- Walls - to be red/buff multi-brick with quoining to match existing
- Windows/Doors - to be dark grey UPVc glazed to match existing
- Skylights - to be UPVc to match existing windows
- RWPs - to be black UPVc to match existing



SCALE 1:100

REVISIONS:

SHEET TITLE:

Proposed Elevations

PROJECT DESCRIPTION:

PROJECT: Two Storey Front Extension
SITE: 2a Waungron, Glynneath SA11 5AS
CLIENT: Susan Daniels

DATE:

February 2024

SCALE:

1 :100

SHEET:

A-3