




NO.	NOTES
1	All dimensions in millimetres unless otherwise stated.
2	Do not scale off drawing. All dimensions to be checked on site by contractor.
3	Drawings to be used for purposes of Planning Application only.
4	These are not Construction Drawings.
5	The contractor is to set out, check and co-ordinate all dimensions on site during the course of works.




EXISTING FRONT ELEVATION

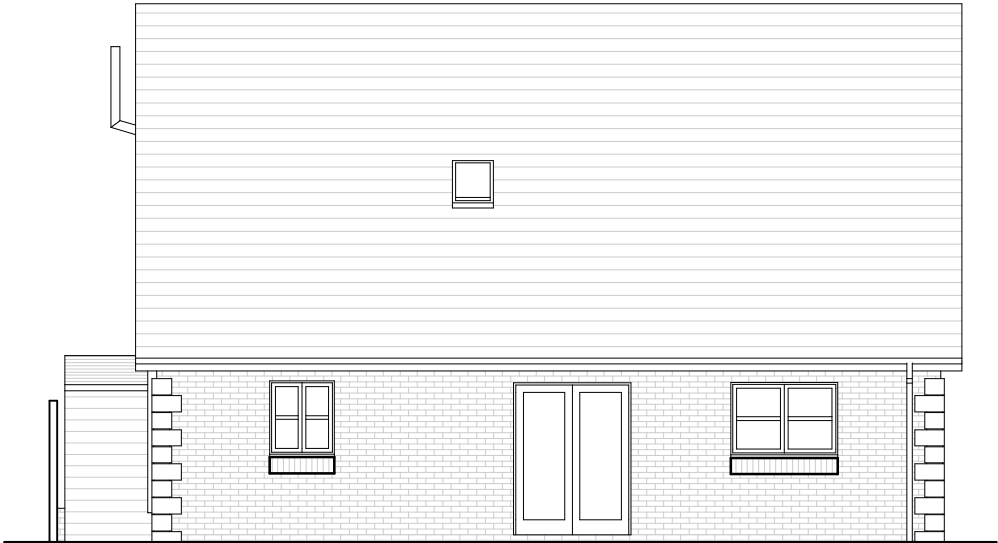


EXISTING REAR ELEVATION



EXISTING SIDE ELEVATION

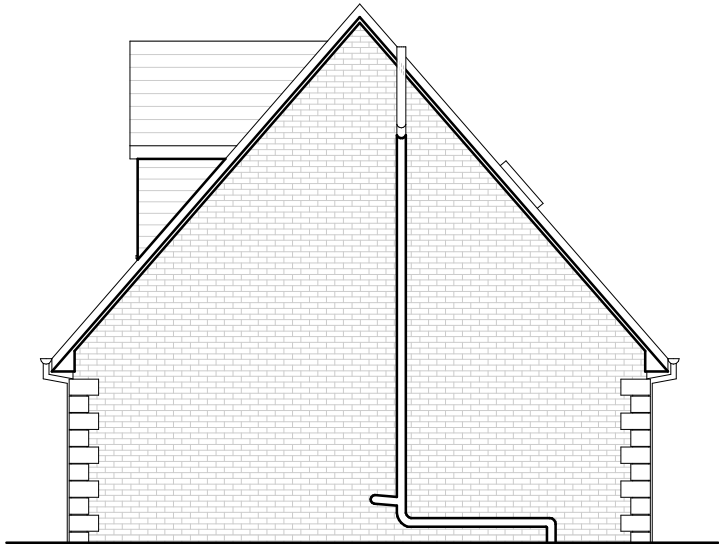

EXISTING SIDE ELEVATION

 

SCALE 1:100

REVISIONS:

SHEET TITLE:

Existing Elevations

PROJECT DESCRIPTION:

PROJECT: Two Storey Front Extension
SITE: 2a Waungron, Glynneath SA11 5AS
CLIENT: Susan Daniels

DATE:

February 2024

SCALE:

1 :100

SHEET:

A-3