




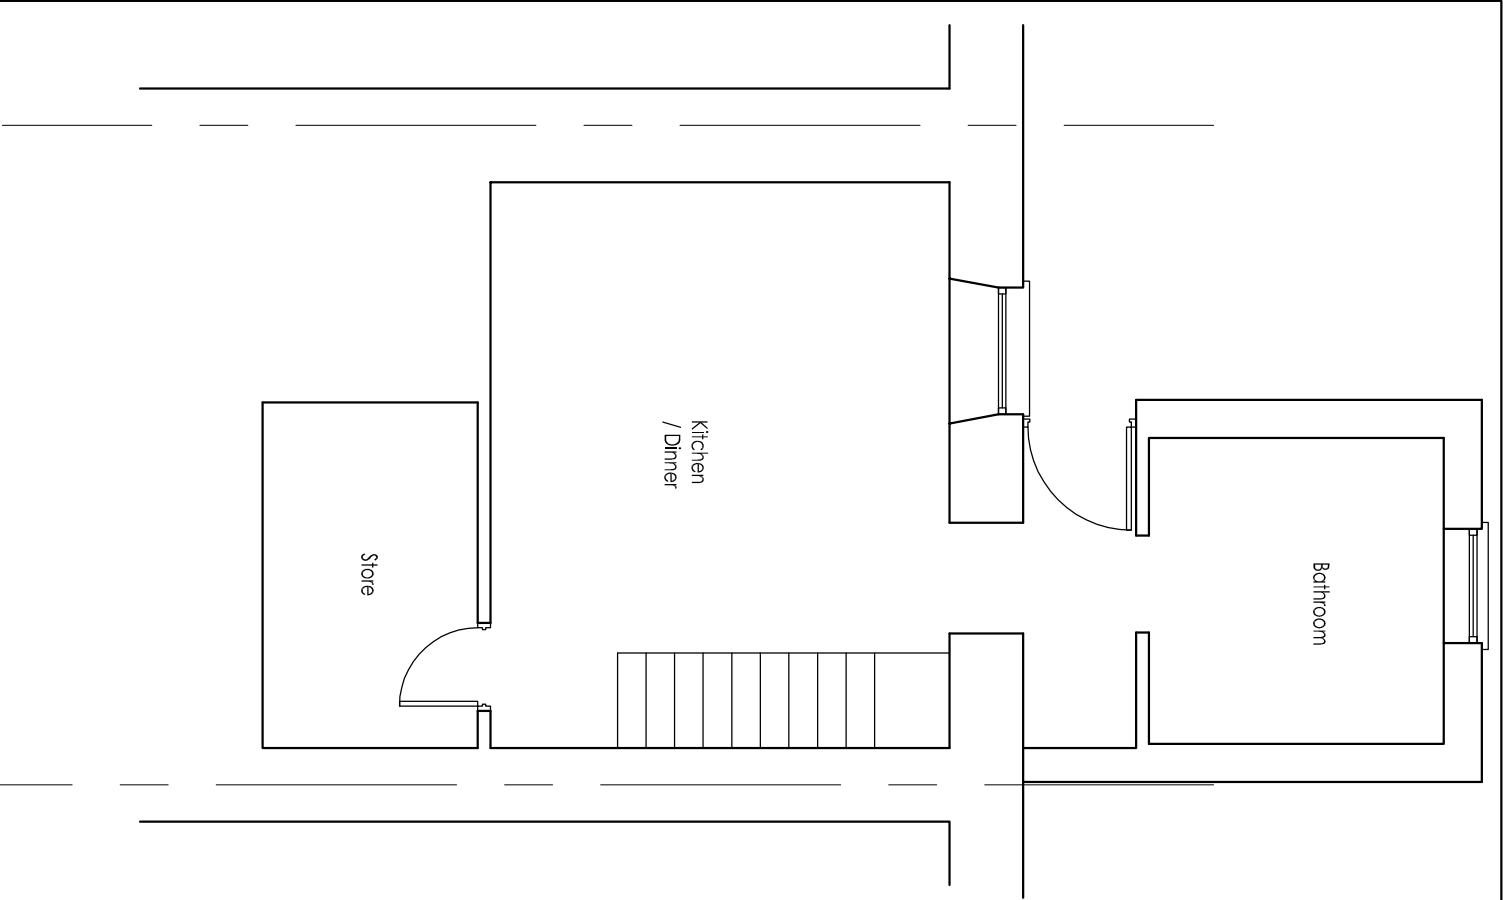

EXISTING LOWER GROUND
FLOOR PLAN
SCALE 1:50

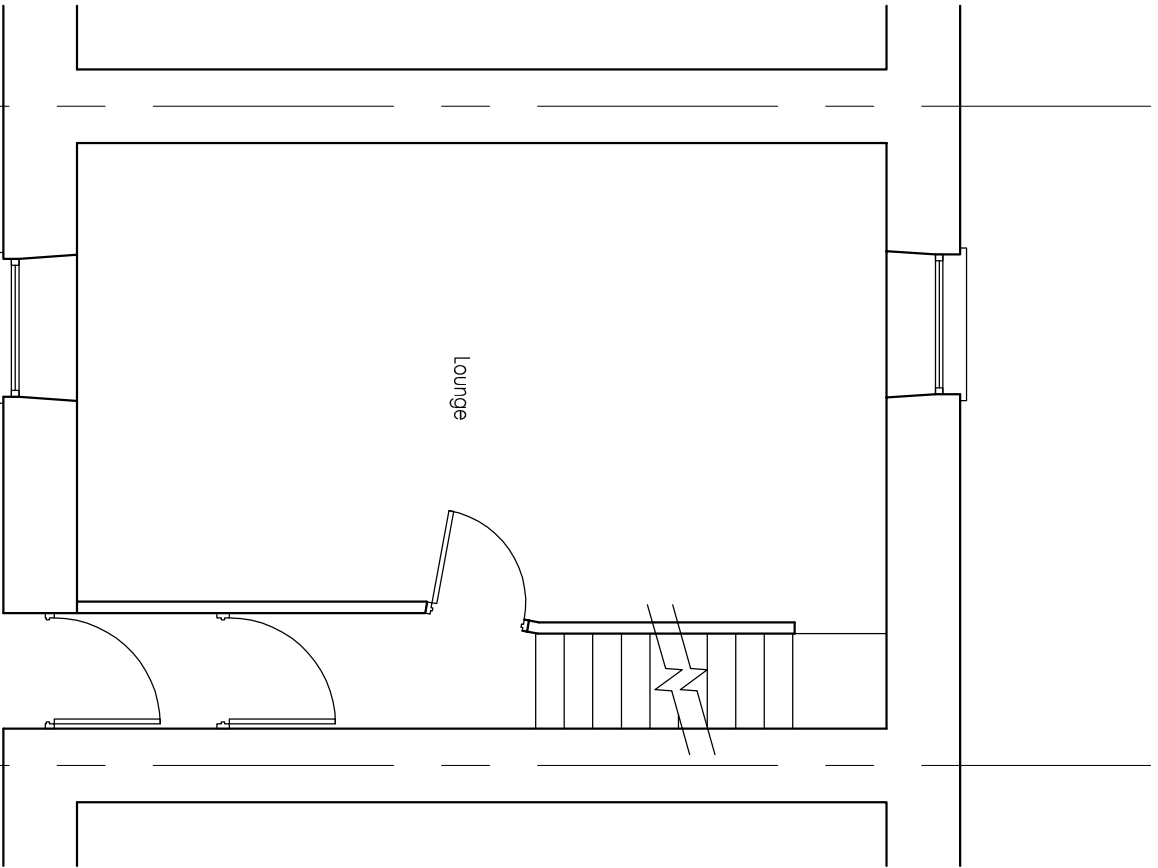

EXISTING GROUND FLOOR PLAN
SCALE 1:50

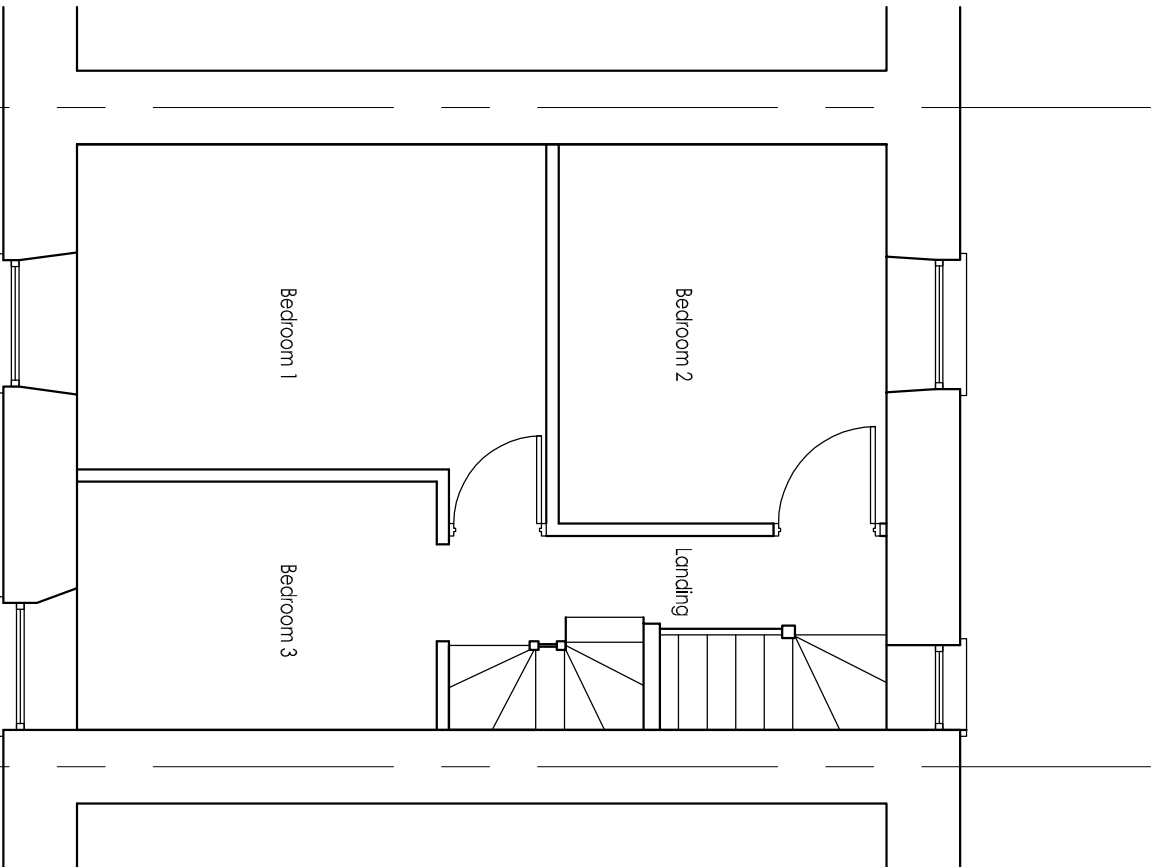

EXISTING FIRST FLOOR PLAN
SCALE 1:50



Construction Design Service
11 School Road
Maesteg
Bridgend
CF34 9LN
Tel: 01656 738342 / Mob: 07576 148133
E-mail: enquiries@conway-consulting.co.uk
Web: www.conway-consulting.co.uk

Job: MR & MRS HOPKINS
21 MARGAM STREET
CYMMER, PORT TALBOT
Title: PROPOSED REAR EXTENSION
EXISTING FLOOR PLANS

Scale: 1:50 @ A3
Date: JAN 2024
Drawn By: LCT
Drawing No: CC2326-01
Issue: P1