




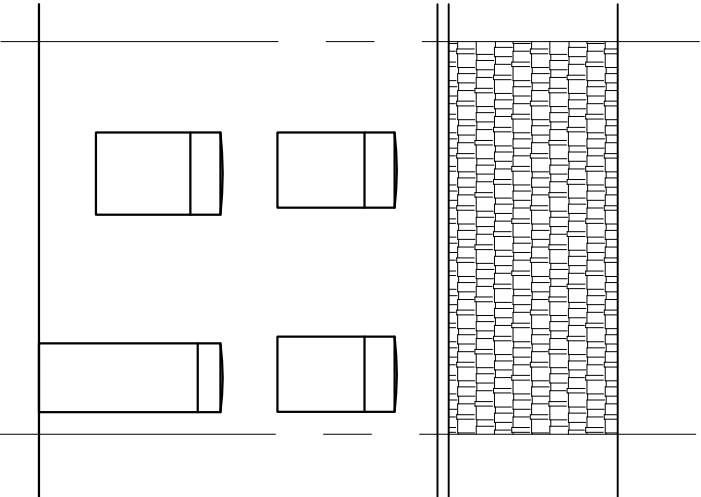

EXISTING FRONT ELEVATION
SCALE 1:100

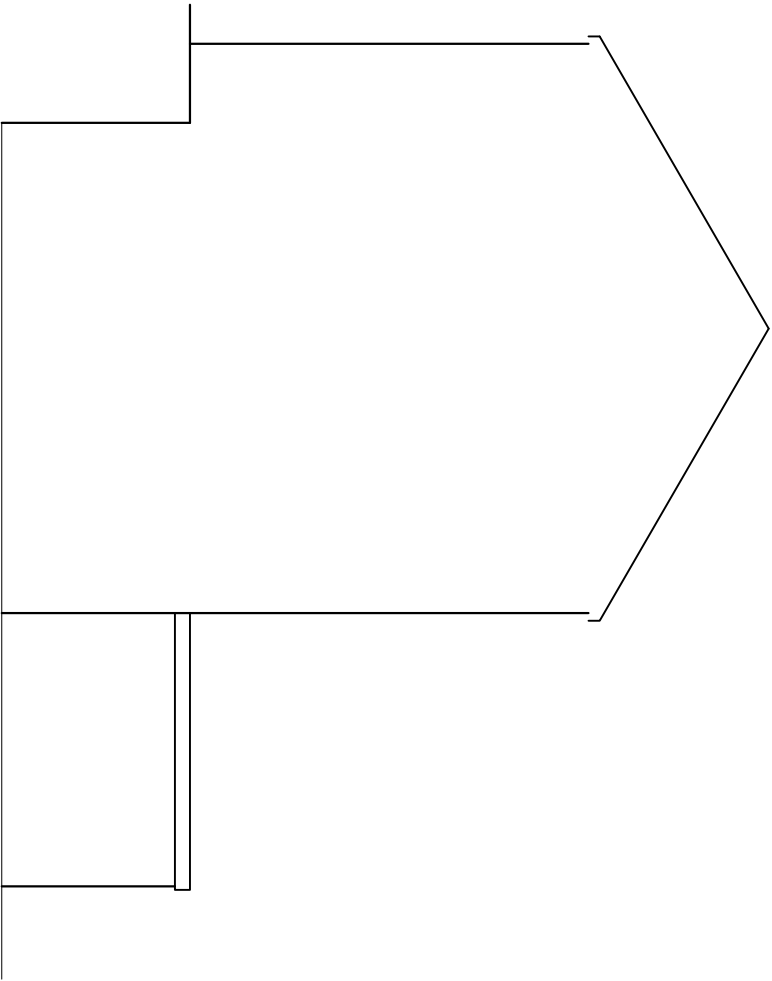

EXISTING SIDE ELEVATION
SCALE 1:100

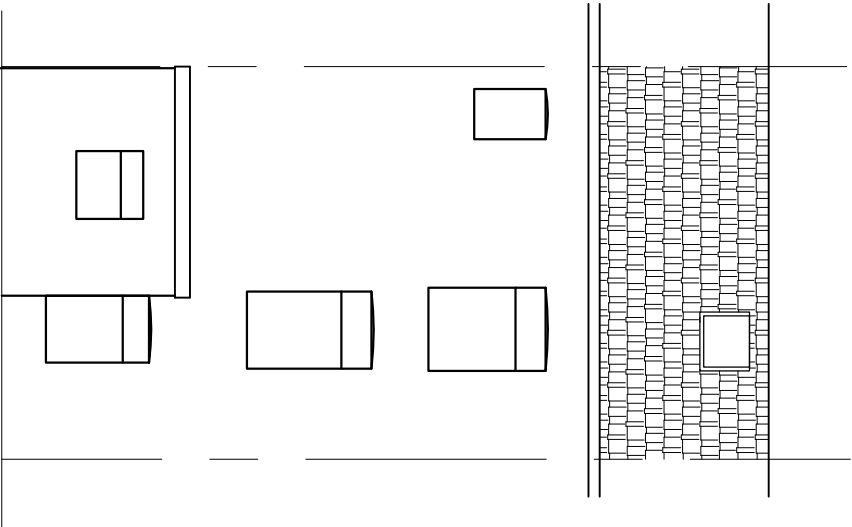

EXISTING REAR ELEVATION
SCALE 1:100

Revisions				



CONWAY consulting

Tel: 01 656 738342 / Mob: 07576 148133
E-mail: enquiries@conway-consulting.co.uk
Web: www.conway-consulting.co.uk

Construction Design Service

11 School Road
Maesteg
Bridgend
CF34 9LN

Job:		Title:	
MR & MRS HOPKINS 21 MARGAM STREET CYMMER, PORT TALBOT		PROPOSED REAR EXTENSION EXISTING ELEVATIONS	
Scale:	Date:	Drawn By:	Drawing No:
1:100 @A3	JAN 2024	LCT	CC2326-02
			Issue:
			P1