
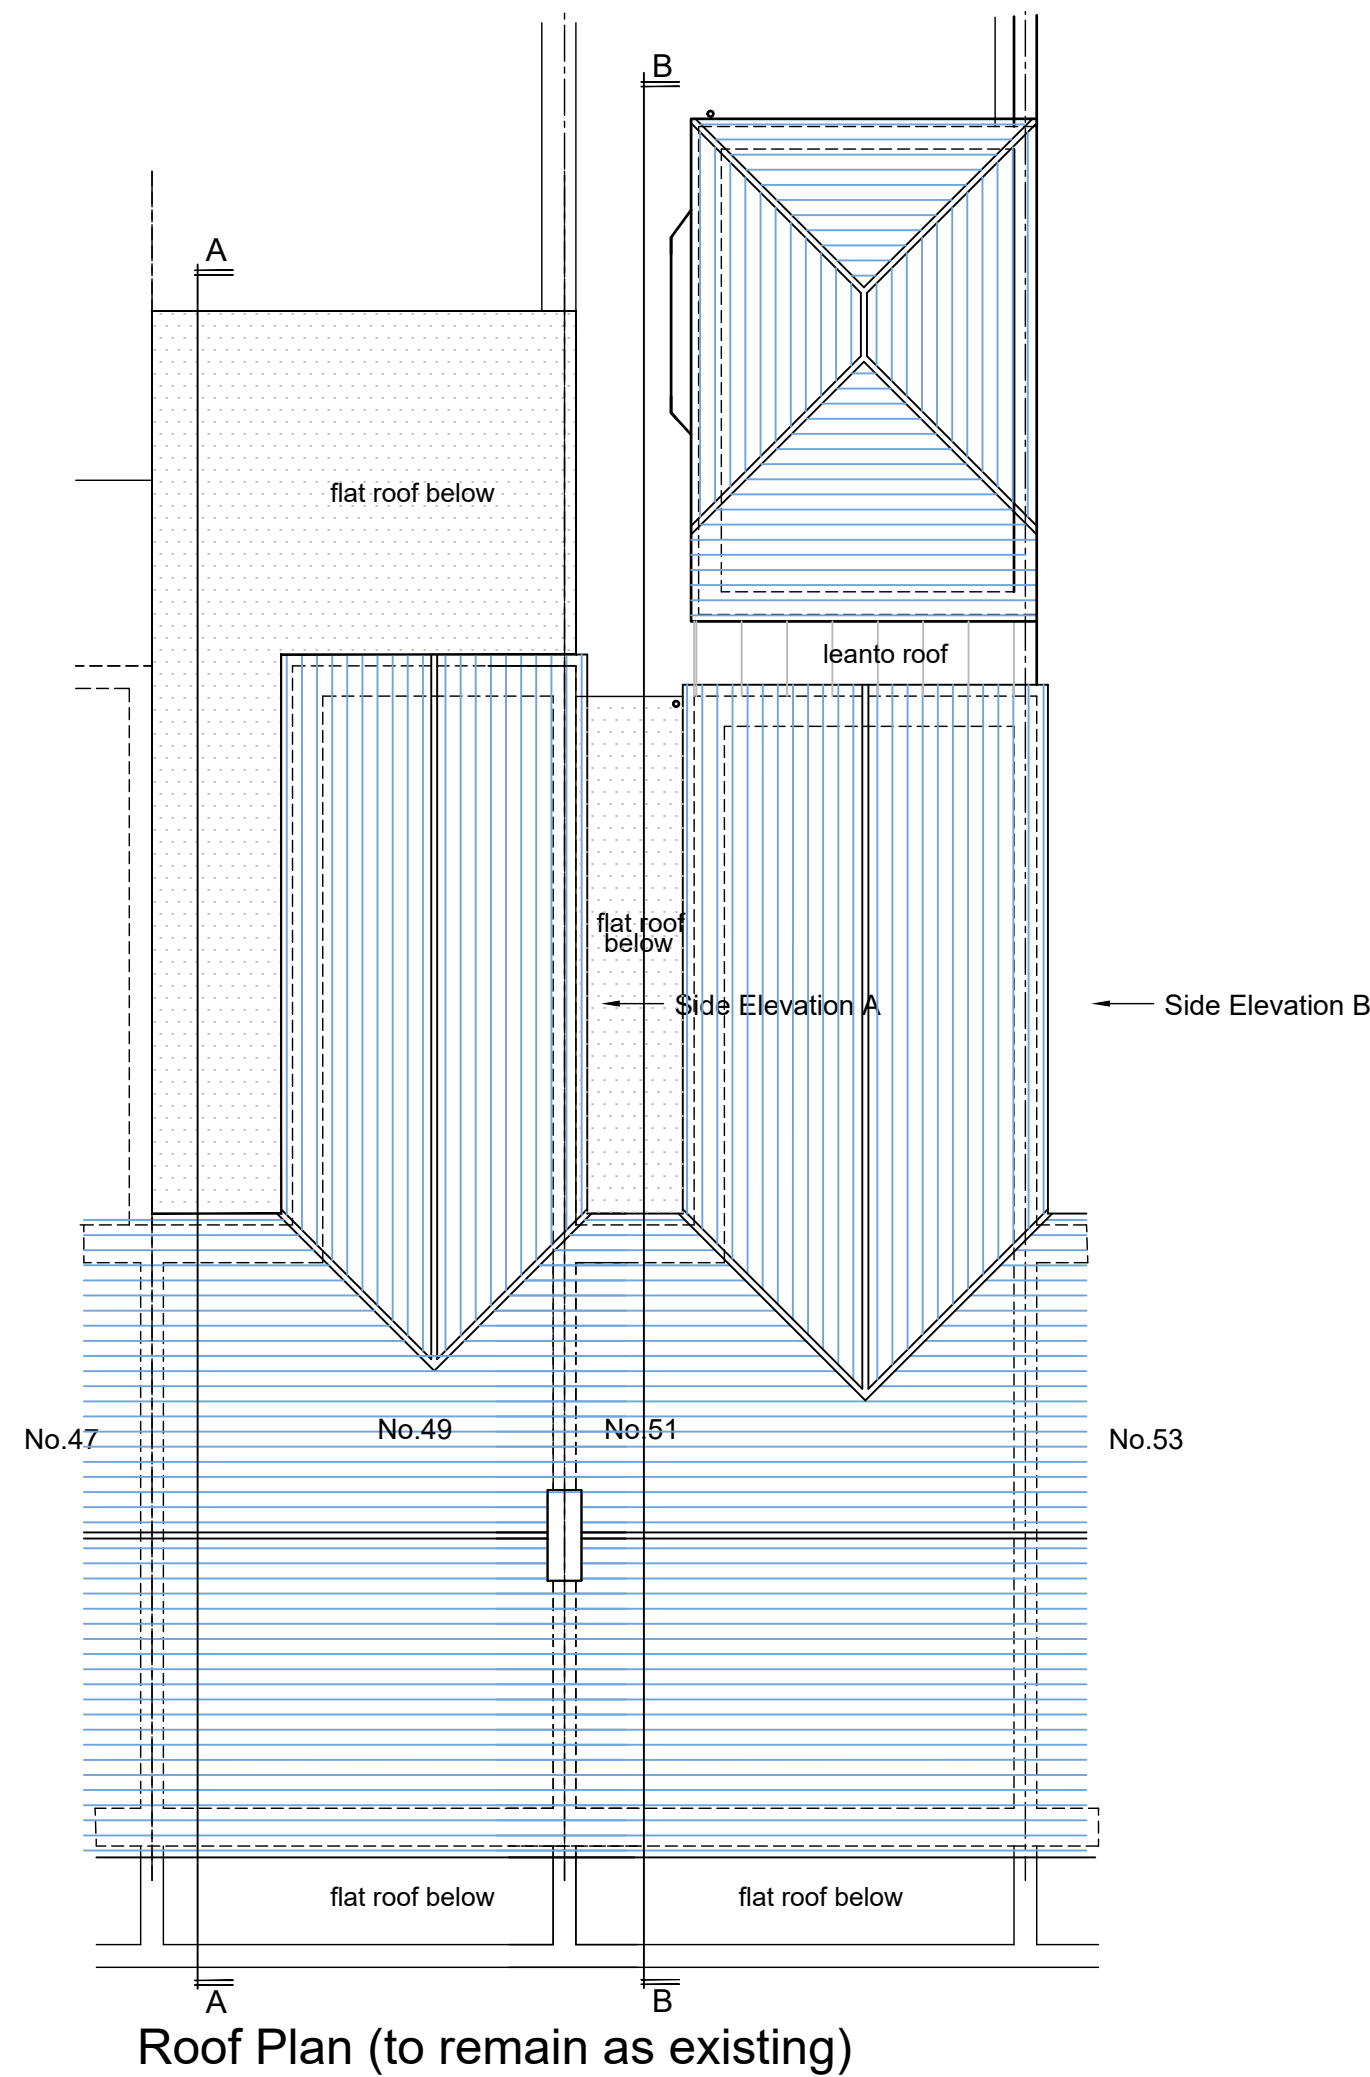
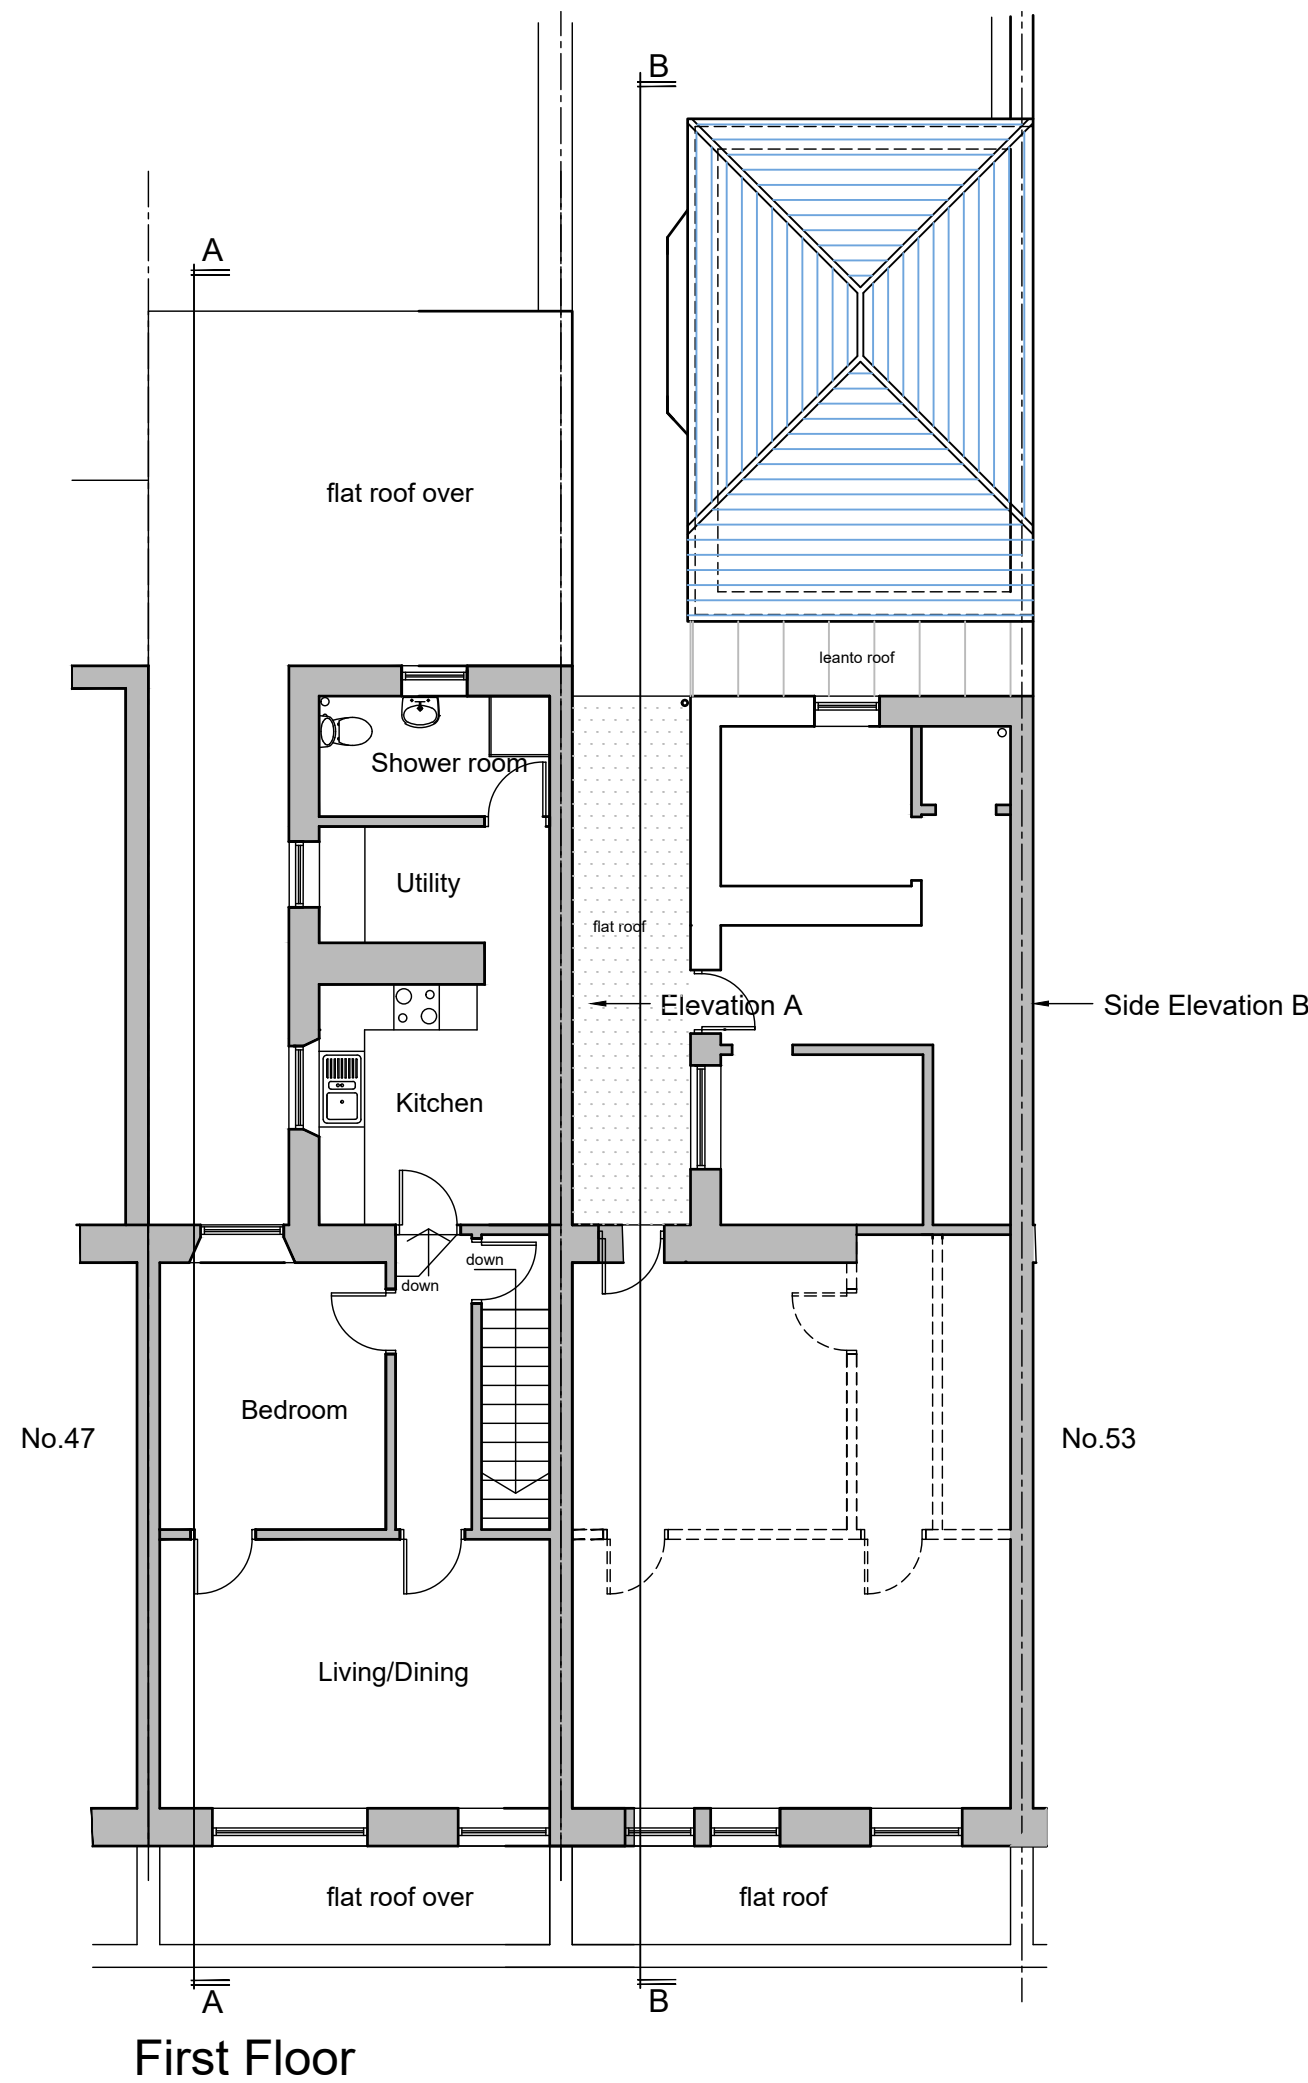


This drawing is the copyright of Latter Davies
Chartered Architects.
It is not to be copied or redistributed without the
express permission of Latter Davies.

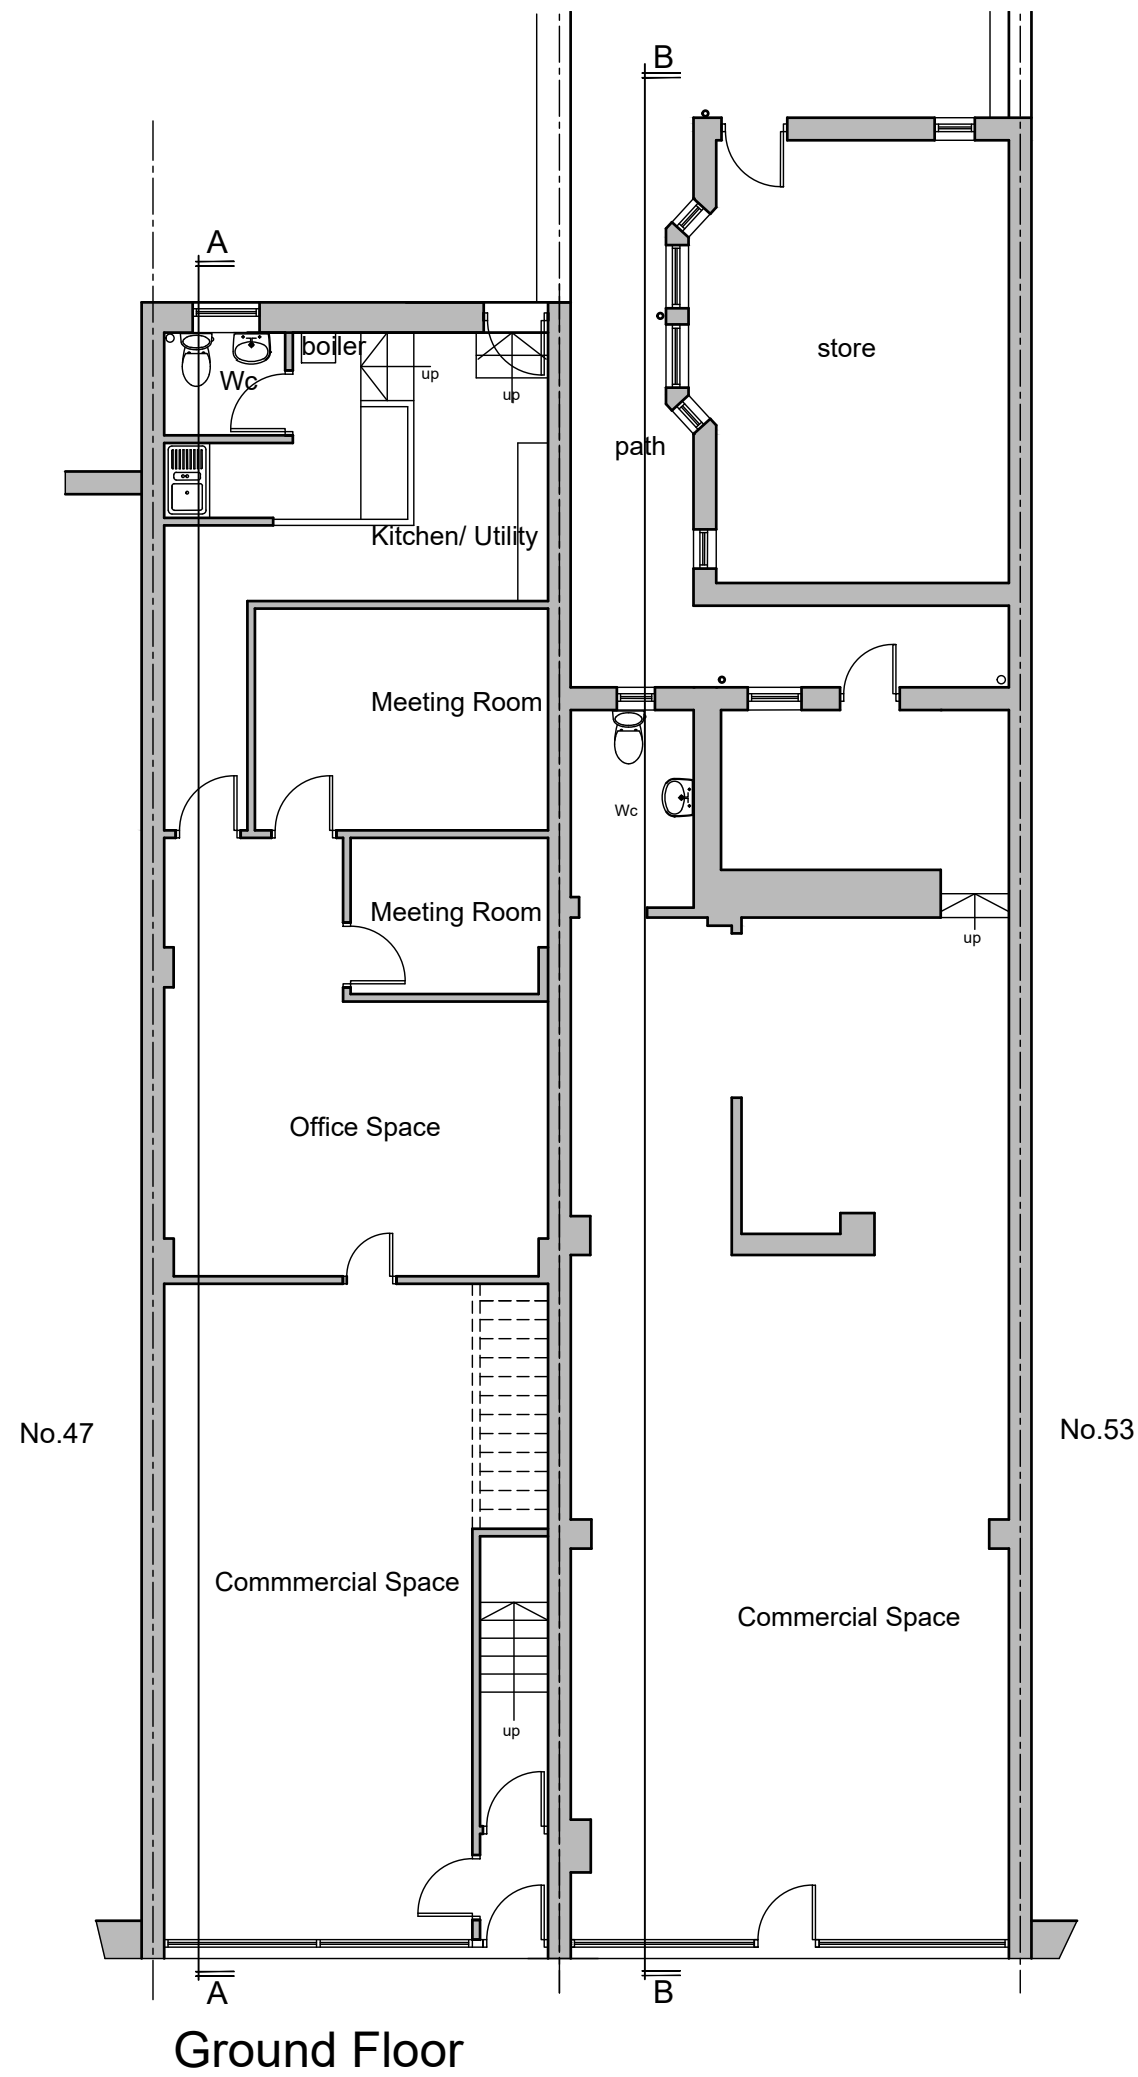

REV A:FEB.0224: ROOM NAME ADDED
TO REAR ANNEXE

JOB
49 and 51 Station Road
Port Talbot
SA13 1NW

TITLE
Existing Ground,First Floor and
Roof Plan

DRAWING NO.
02A

SCALE	DRAWN	CHECKED	DATE
1:100@A2	CR	CR	Dec.2023