
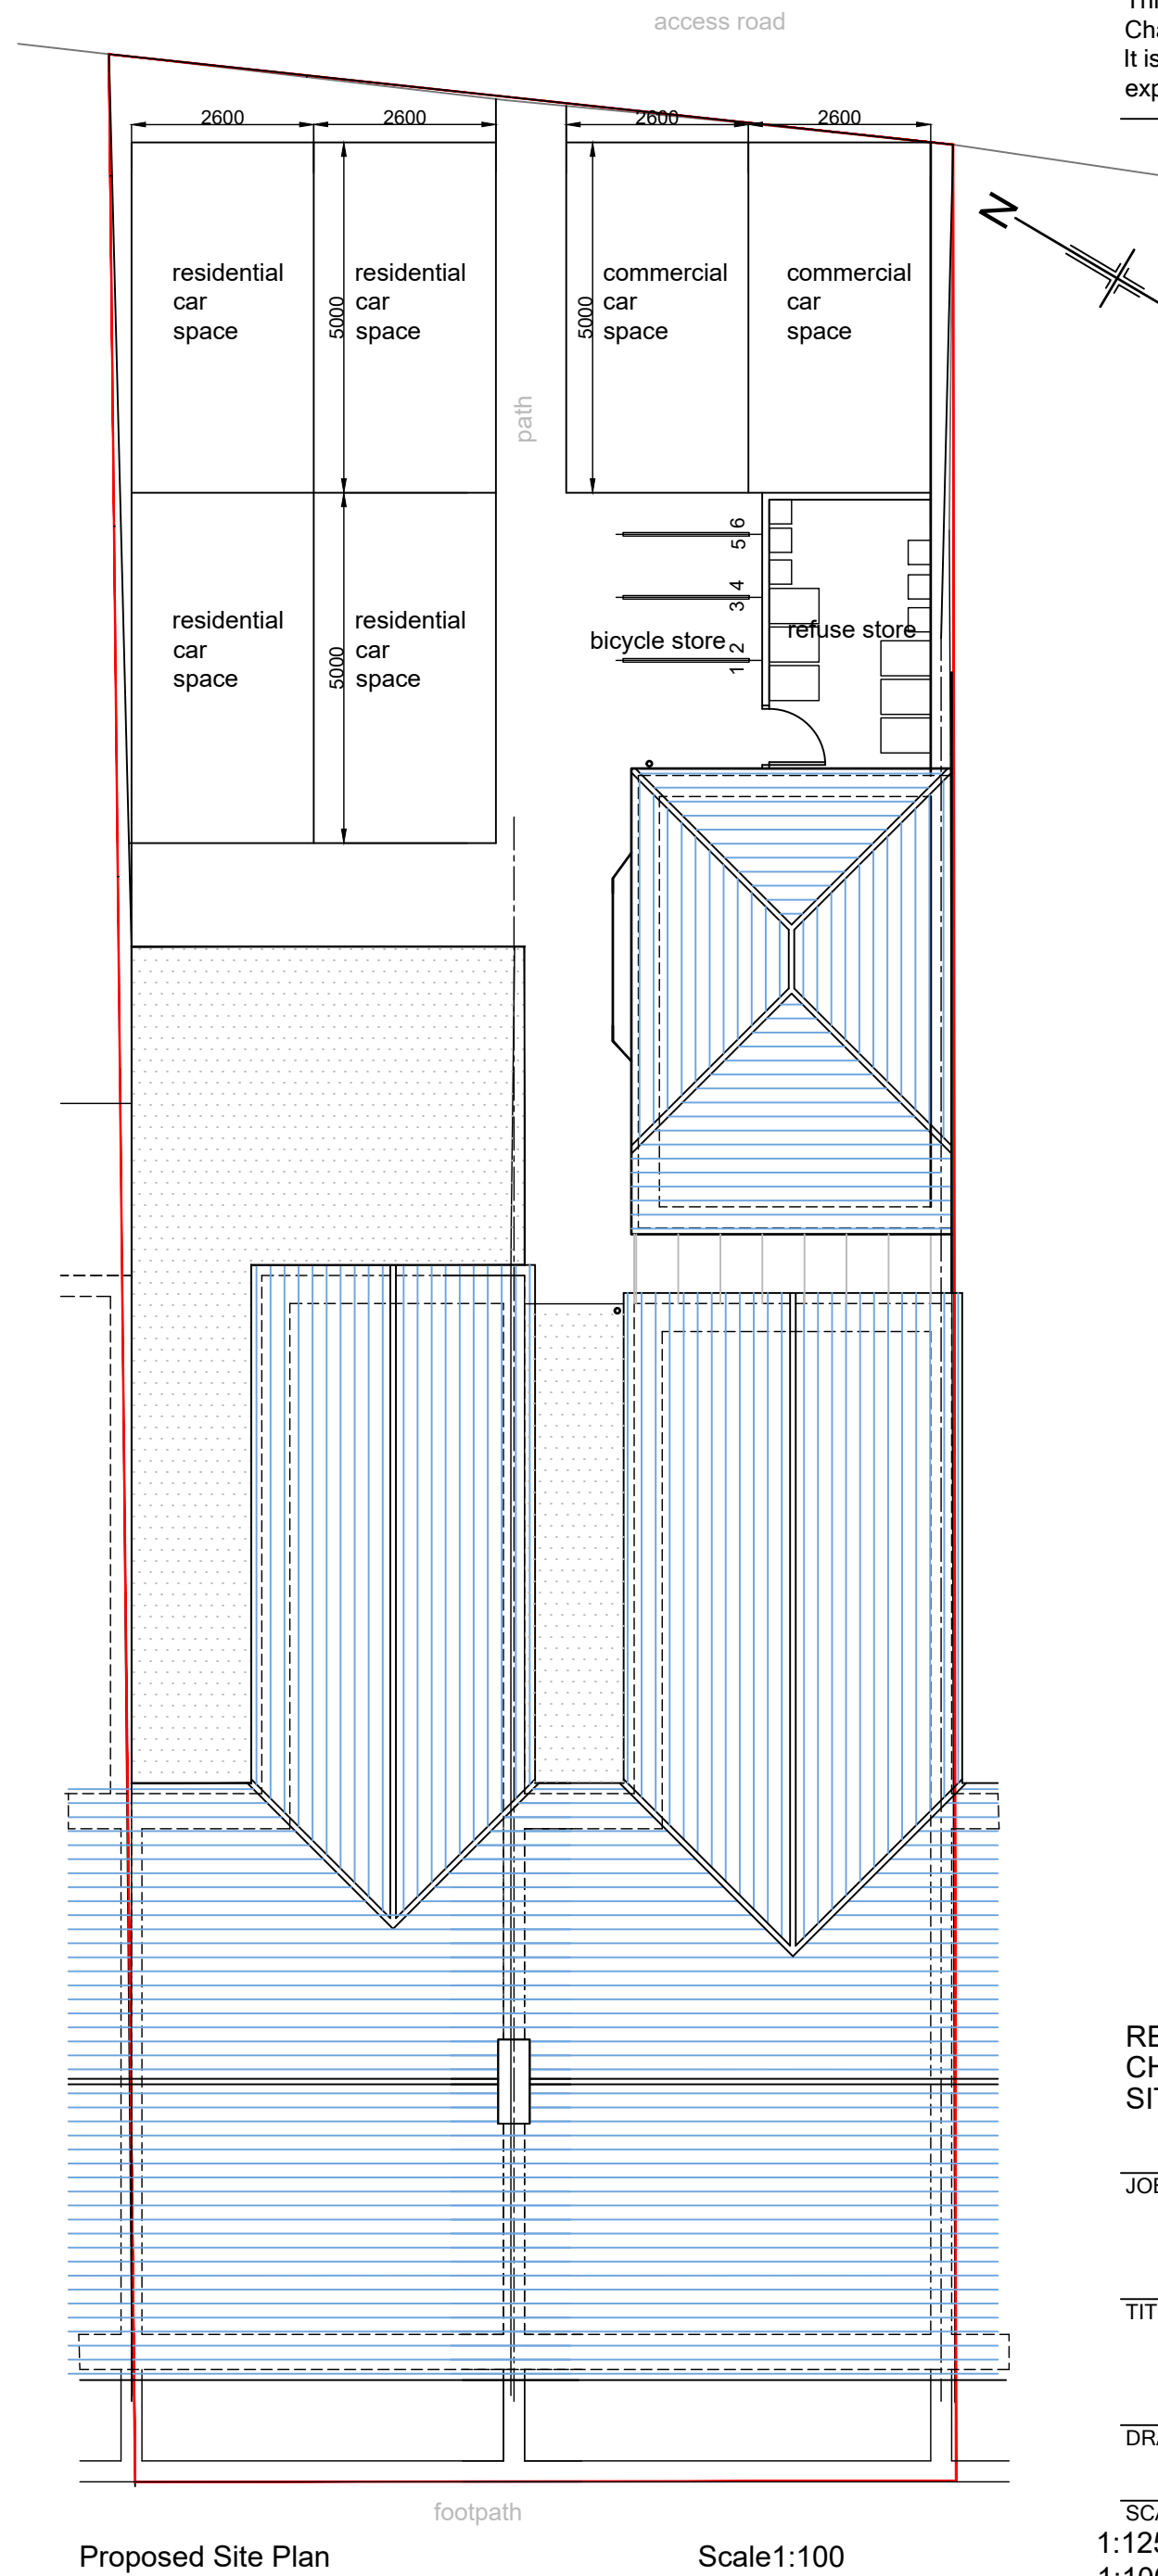


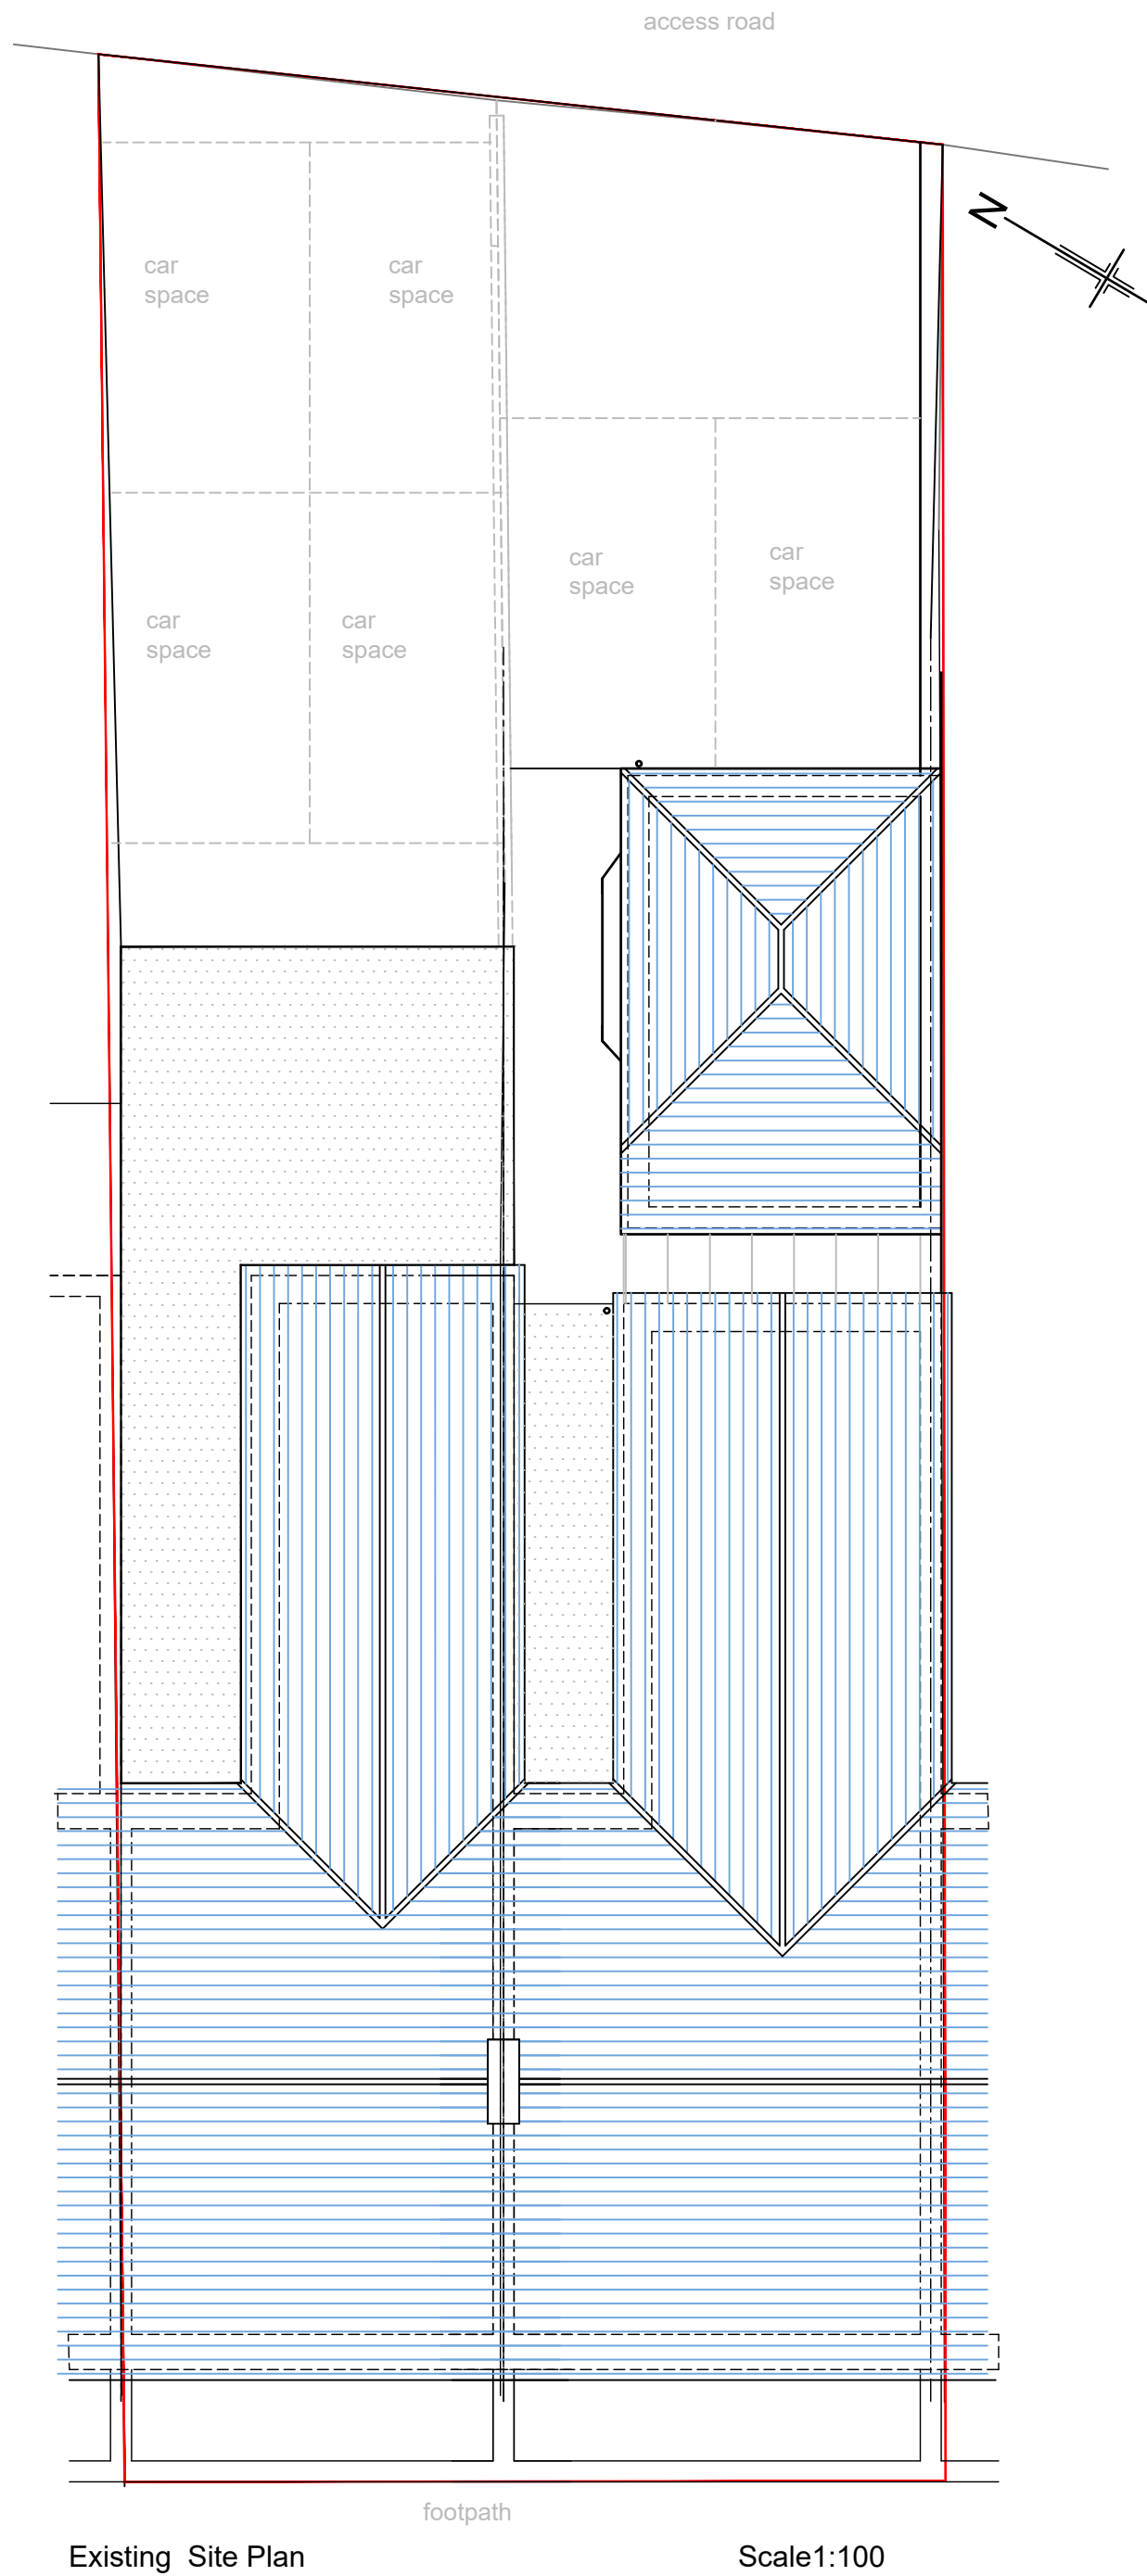

This drawing is the copyright of Latter Davies Chartered Architects.
It is not to be copied or redistributed without the express permission of Latter Davies.

REV A: FEB.2024: DRAWING NO.
CHANGED FROM 02 TO 01. EXISTING
SITE PLAN ADDED. PARKING.

JOB
49 and 51 Station Road
Port Talbot
SA13 1NW

TITLE
Location Plan, Existing and
Proposed Site Plan

DRAWING NO.
01A

SCALE	DRAWN	CHECKED	DATE
1:1250@A2	CR	CR	Dec.2023
1:100@A2			