


Superseded

REV
Drawing No. YS01-01
PROJECT
Address
Project

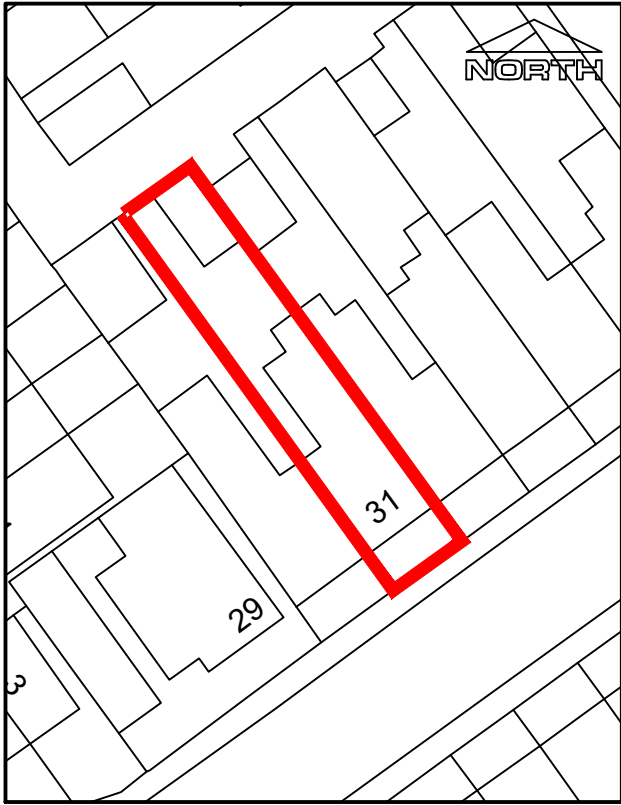


Site Location Plan - 1:1250



Site Plan - 1:500

Proposed Plan - 1:100

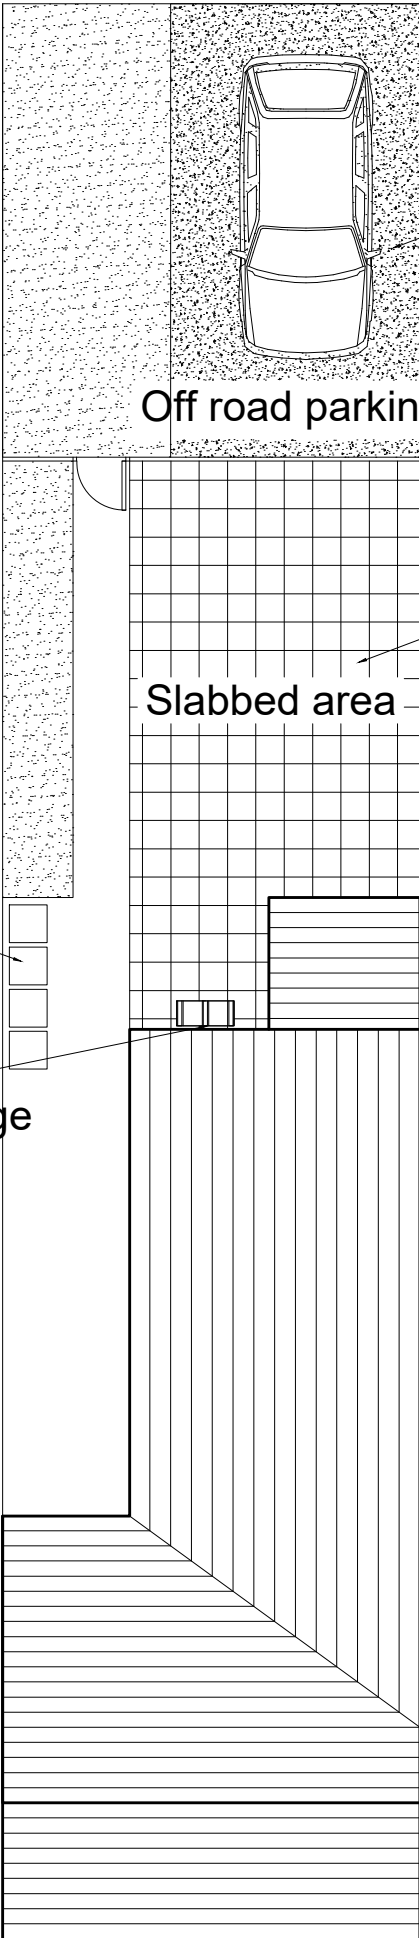

THIS IS A C.A.D. PRODUCED DRAWING AND SHOULD NOT BE AMENDED BY HAND.

Hard standing

Off road parking

Area for washing or rotary line

Slabbed area

Bin Storage

Bike Storage

NOTES

1 All dimensions in millimetres unless otherwise stated.

Rev	Details	Dr	Date
Project			
31 Ynys Street Port Talbot SA13 1YW			
Proposed plan and site plan			
Drawn	JB		
Date	Dec 23		
Scales	As shown		
Drawing No.	YS01-01		REV