


General Notes: This drawing is for use on this site only unless contractually stated otherwise. **DO NOT SCALE** this drawing (printed or electronic versions). Contractors must check all dimensions from site. Discrepancies and/or ambiguities within this drawing, between it and information given elsewhere, must be reported immediately to the architect for clarification before proceeding. Unless specifically contracted to the contrary, all information on these drawings and associated specifications are design intent only. Final construction/proposals should be agreed between the client, competent contractor and any relevant statutory authorities/suppliers.:


DRAWING STATUS:
PLANNING CONSIDERATION

SHEET SIZE: **A3**
297mm x 420mm

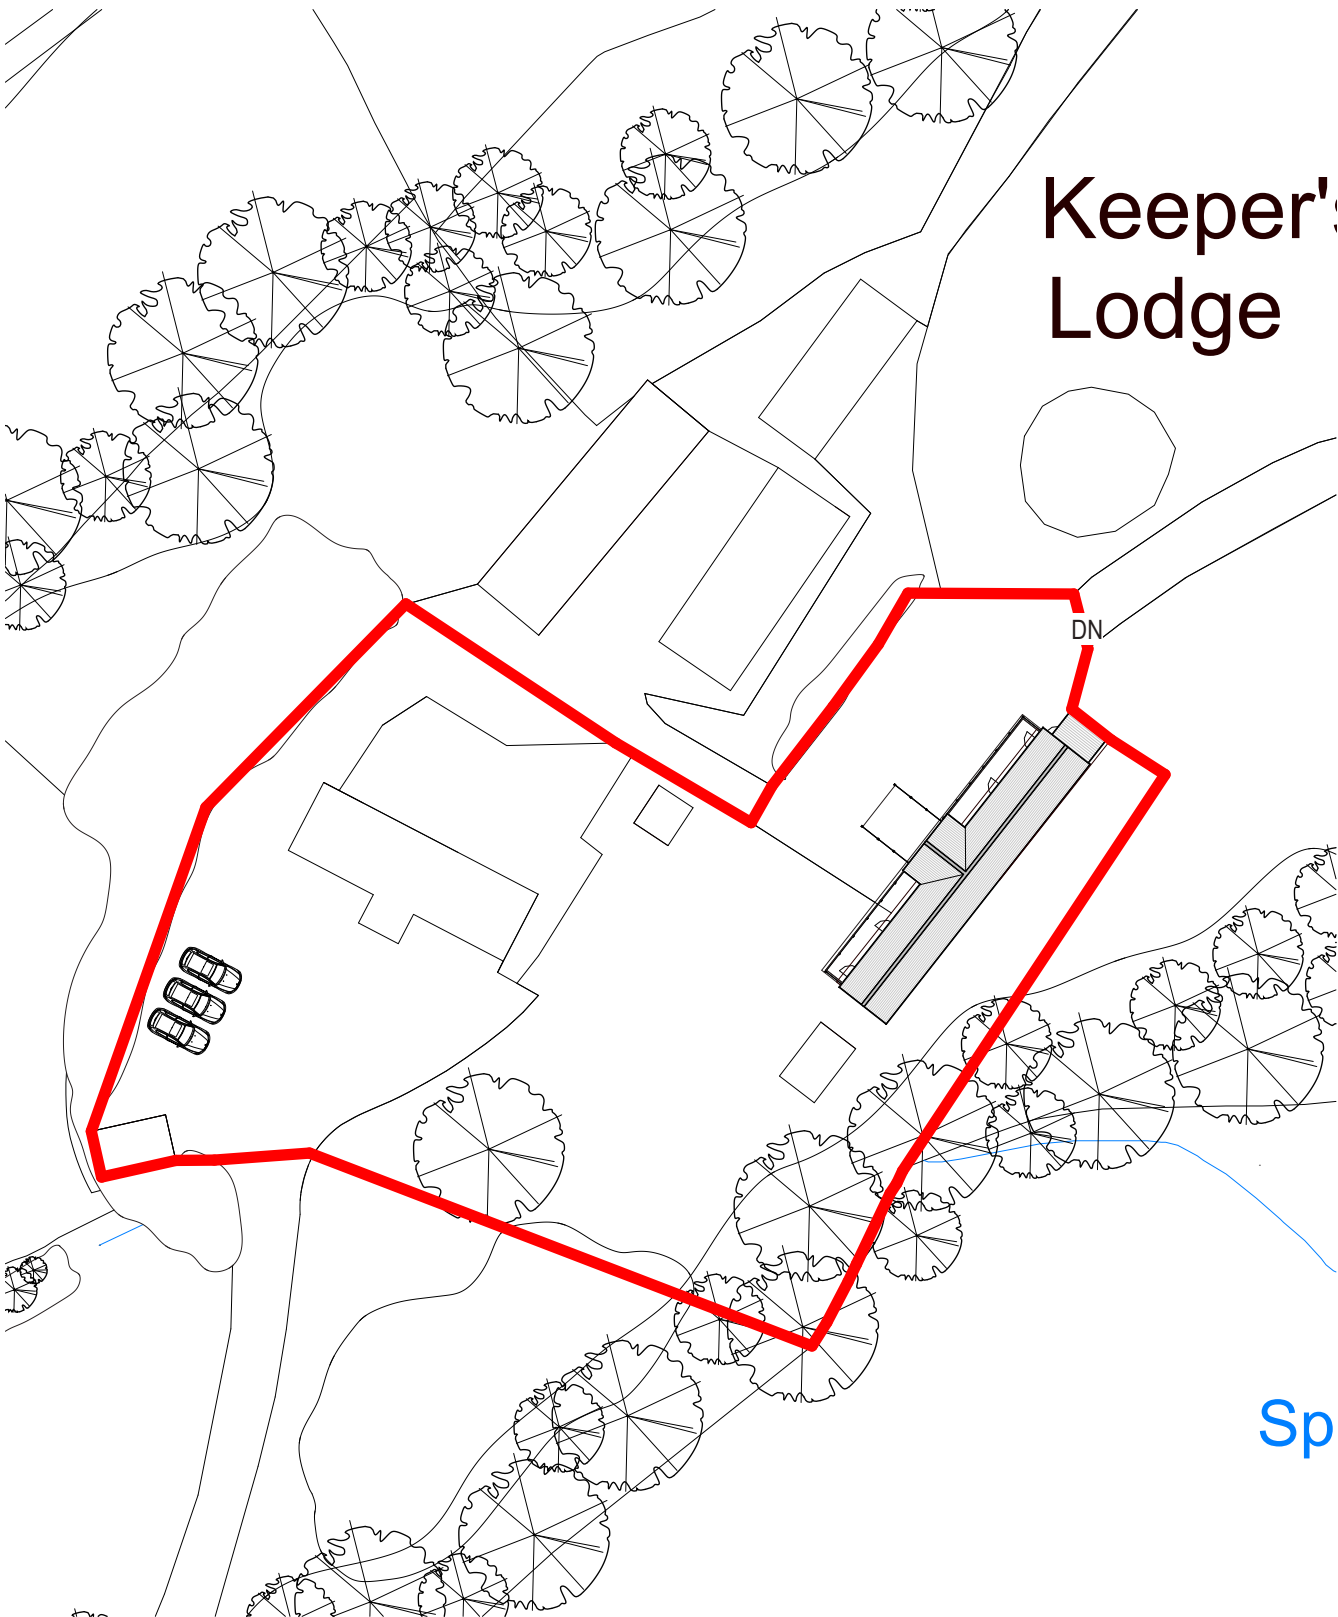

VIEW NO: **A** **Site Plan - Existing**


SCALE: 1 : 500

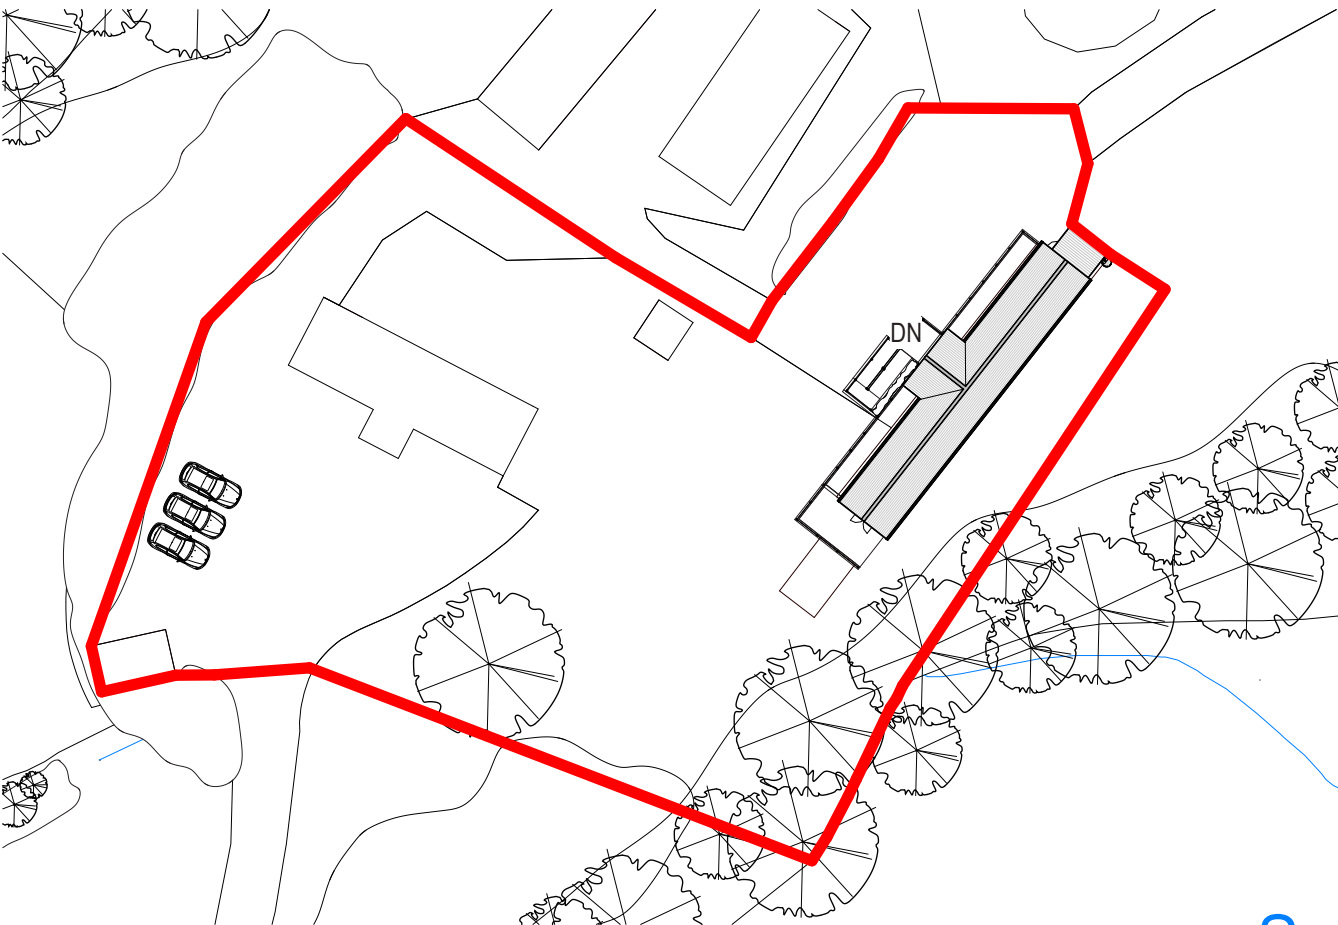

VIEW NO: **B** **Site Plan - Proposed - Extract**



SCALE: 1 : 500

DRAWING NUMBER:

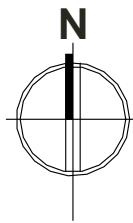


PLANNING OS & GA Key

LINE TYPES	— Site boundary	— Adjacently owned site boundary
	 New walls	 Existing walls
SYMBOLS	 North Arrow. Note: True North is indicated on any relevant sheets (Location may vary per sheet)	 Section Symbol Note: 'A' indicates Section Letter.
	 Elevation Symbol Note: '1' indicates Elevation Number.	
NOTES	 Nominal 'design Intent' dimensions	
	NOTE: ALL DIMENSIONS ARE DESIGN INTENT ONLY AND SHOULD BE CONFIRMED ONSITE FOR ACCURACY PRIOR TO CONSTRUCTION	

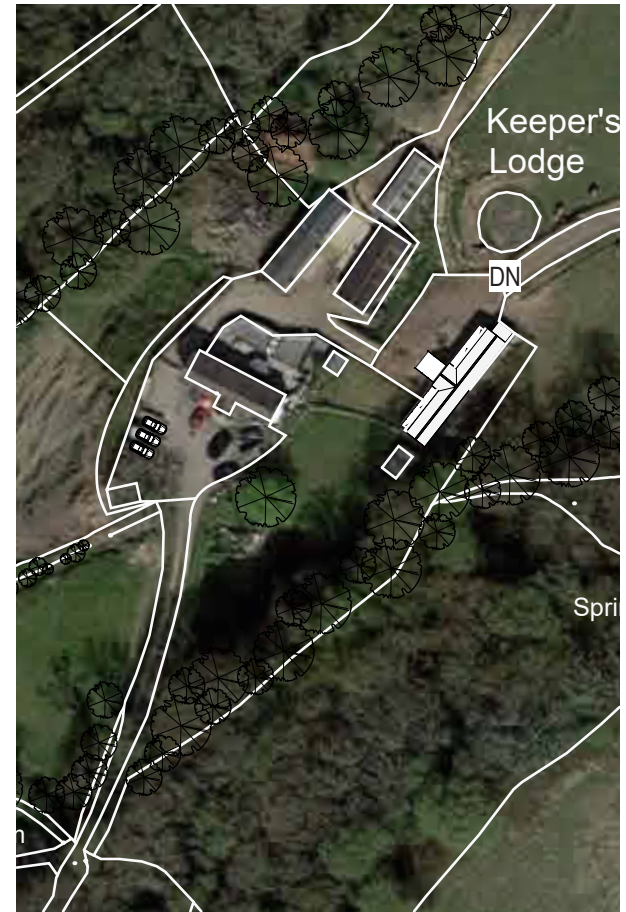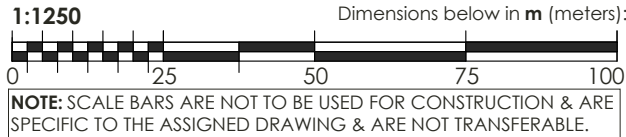

VIEW NO: **C** **Site Plan - Existing 1-1250**

SCALE: 1 : 1250

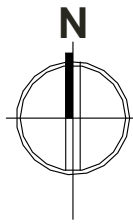


PLANNING & DESIGN 1-2 **3** 4 5-7

PROJECT INFORMATION

PROJECT NO: 728 PROJECT DATE: Feb. 2024
PROJECT TYPE: Residential

CURRENT REVISION STATUS

REVISION: **B** REV. DATE: 26.02.2024
DESCRIPTION: ISSUED TO PLANNING FOR CONSIDERATION

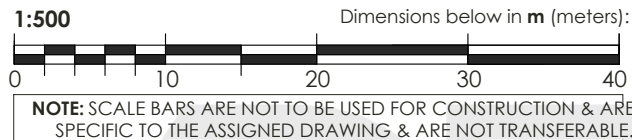

DPS ARCHITECTURE

CARDIFF 02922 331089 VALE 01446 728199 NEWPORT 01633 439650
WWW.DPSARCHITECTURE.CO.UK : ENQUIRIES@DPSARCHITECTURE.CO.UK
SOPHIA HOUSE, 28 CATHEDRAL ROAD, PONTCANNA, CARDIFF, CF11 9LJ
© 2016 - 2020 - DPS ARCHITECTURE LTD - ALL RIGHTS RESERVED

DRAWING NAME:

PLANNING - A3 - OS Maps - Existing and Proposed

CLIENT NAME: **Emma Hughes**
PROJECT: Keepers Lodge Lane,
ADDRESS: SA8 3JS
SCALE@A3: As indicated

REVISION: **B**