


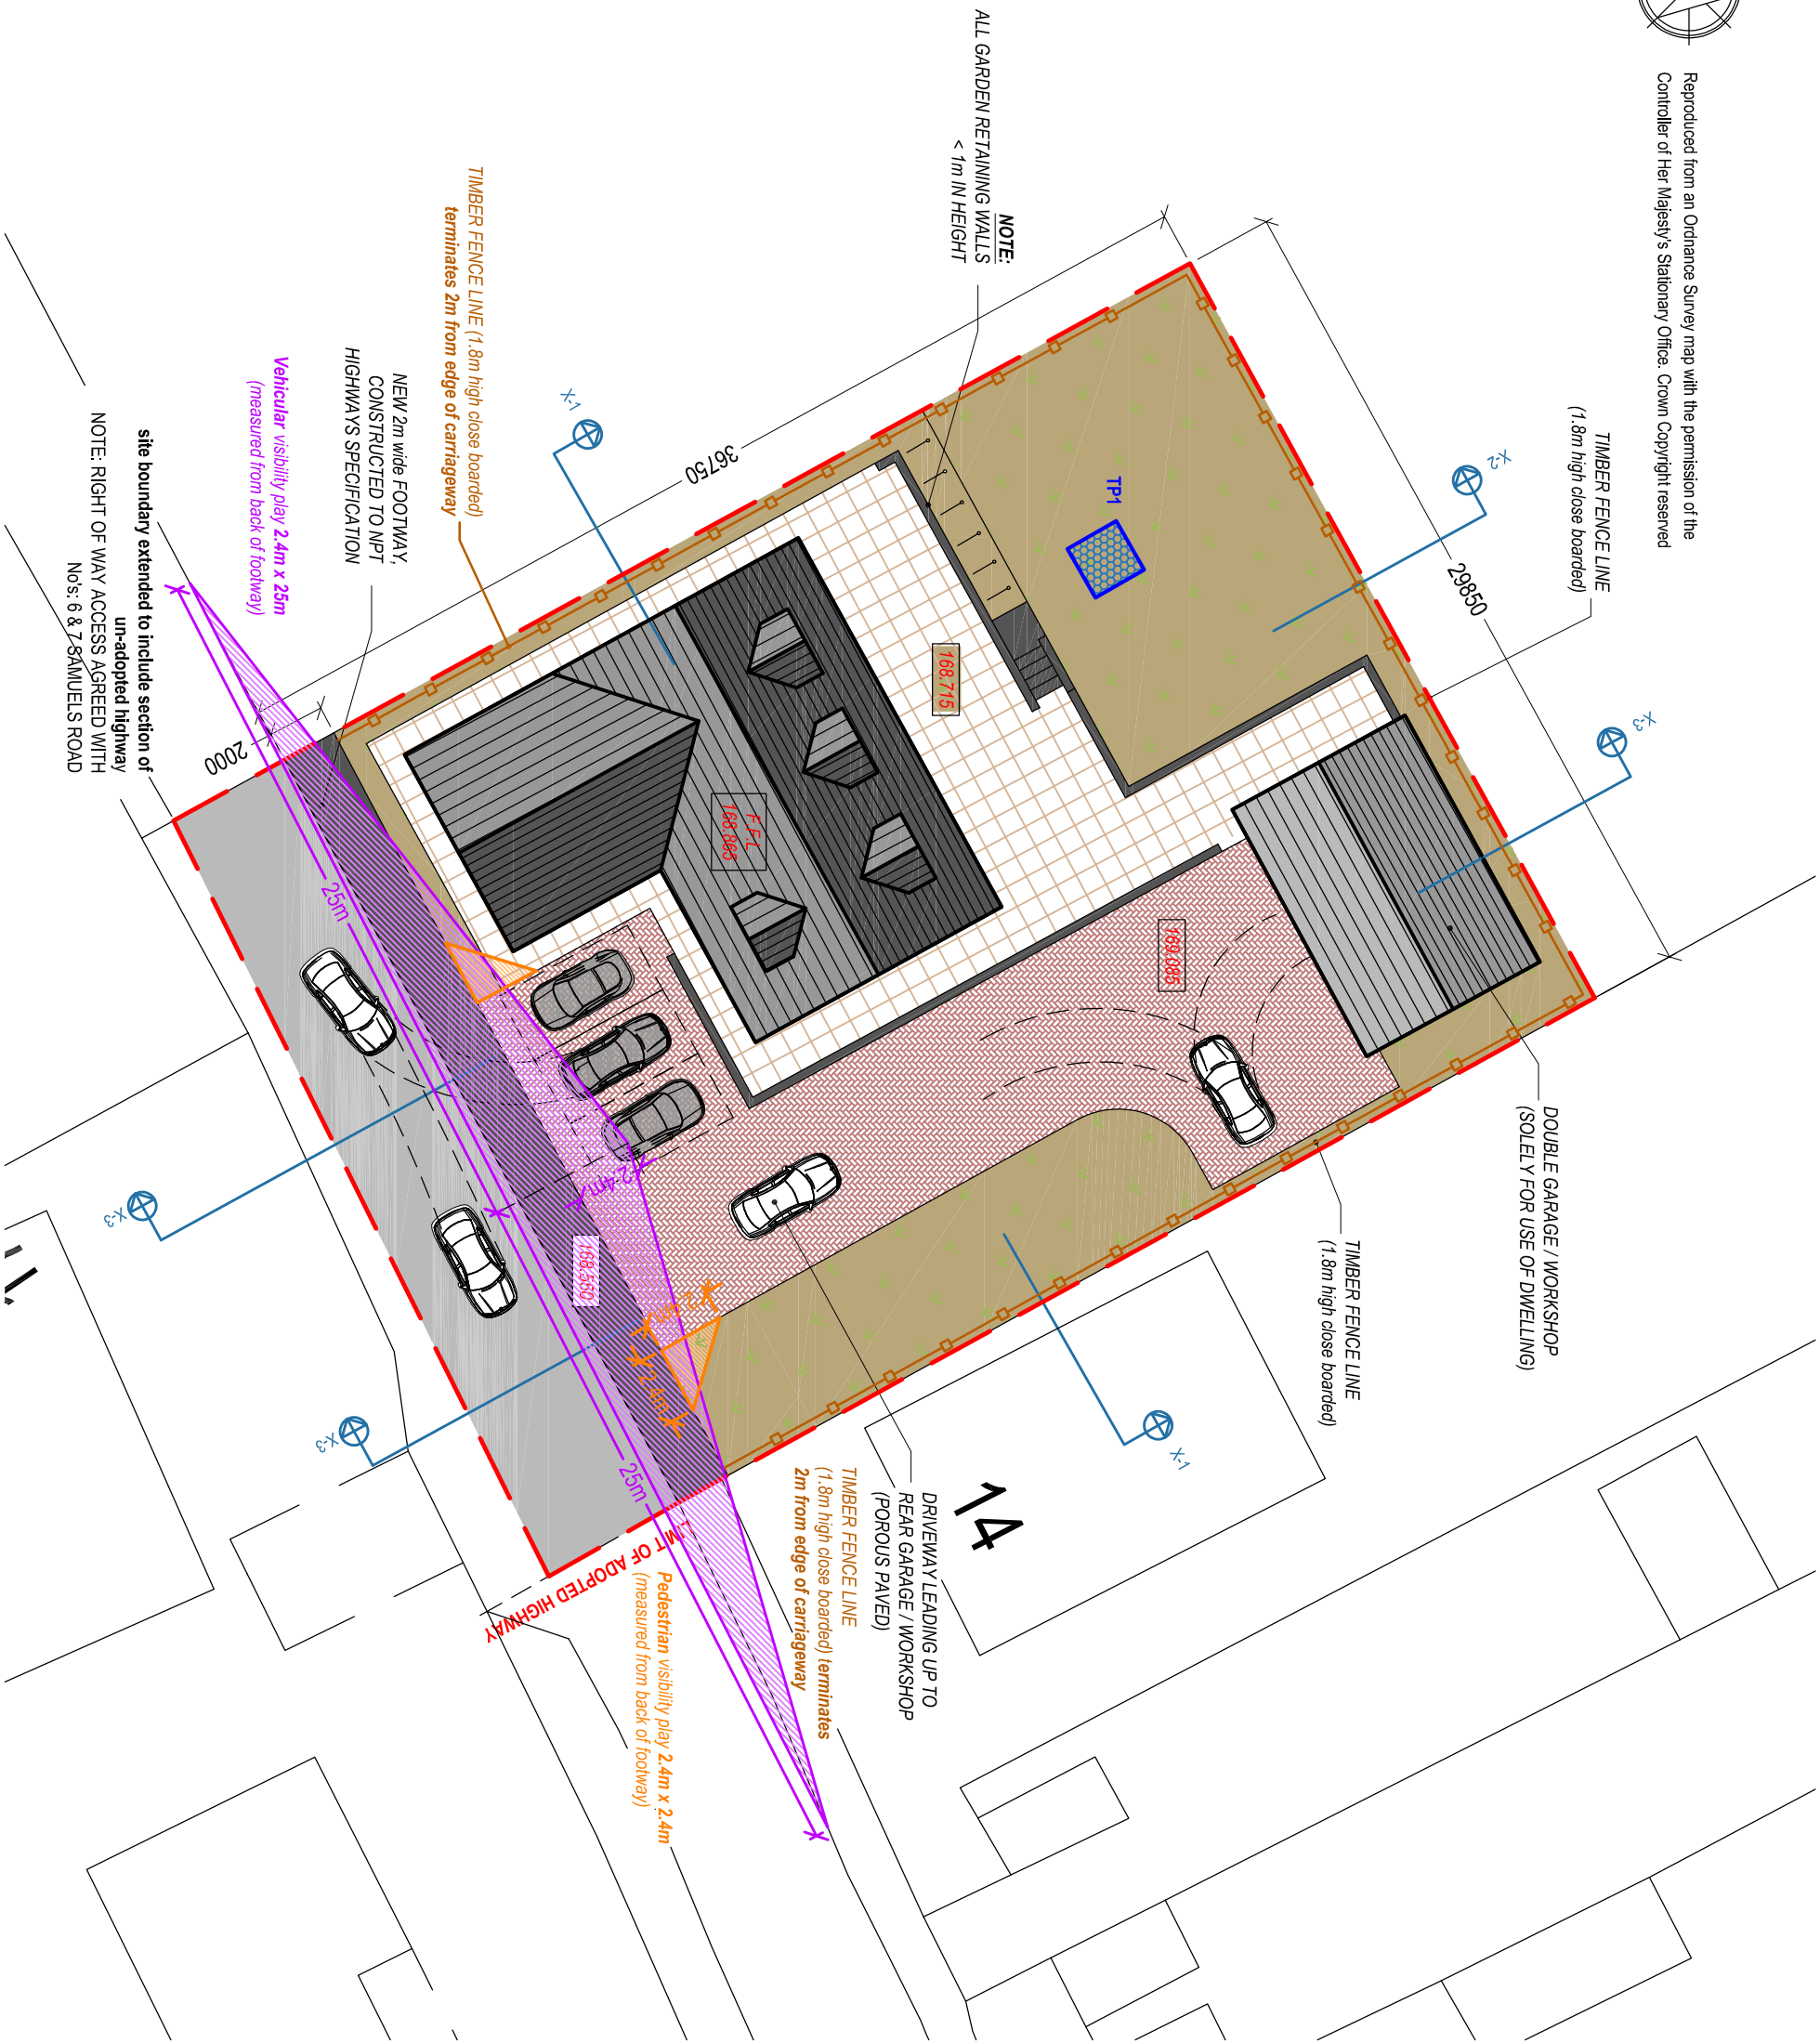

Reproduced from an Ordnance Survey map with the permission of the
Controller of Her Majesty's Stationary Office. Crown Copyright reserved



Client:		Mr & Mrs. Knight Samuels Road Cwmillyntell SA9 2GT	
Project Title:		PROPOSED NEW DWELLING (with separate Garage / Workshop)	
General Notes:			
1. Do not scale from this drawing, take figured dimensions only. 2. Dimensions are in millimetres unless otherwise stated.			
Drawing Issues:			
P L A N N I N G			
Drawing Title:			
PROPOSED SITE PLAN			
Drawing No:	CPD-004	Revision:	D
Date:	30-07-2023	Released:	01-03-2024
Scale(s):	1:250	Paper Size:	A3
			
Cwm Planning & Design Ltd. (Civil, Structural & Architectural)			