


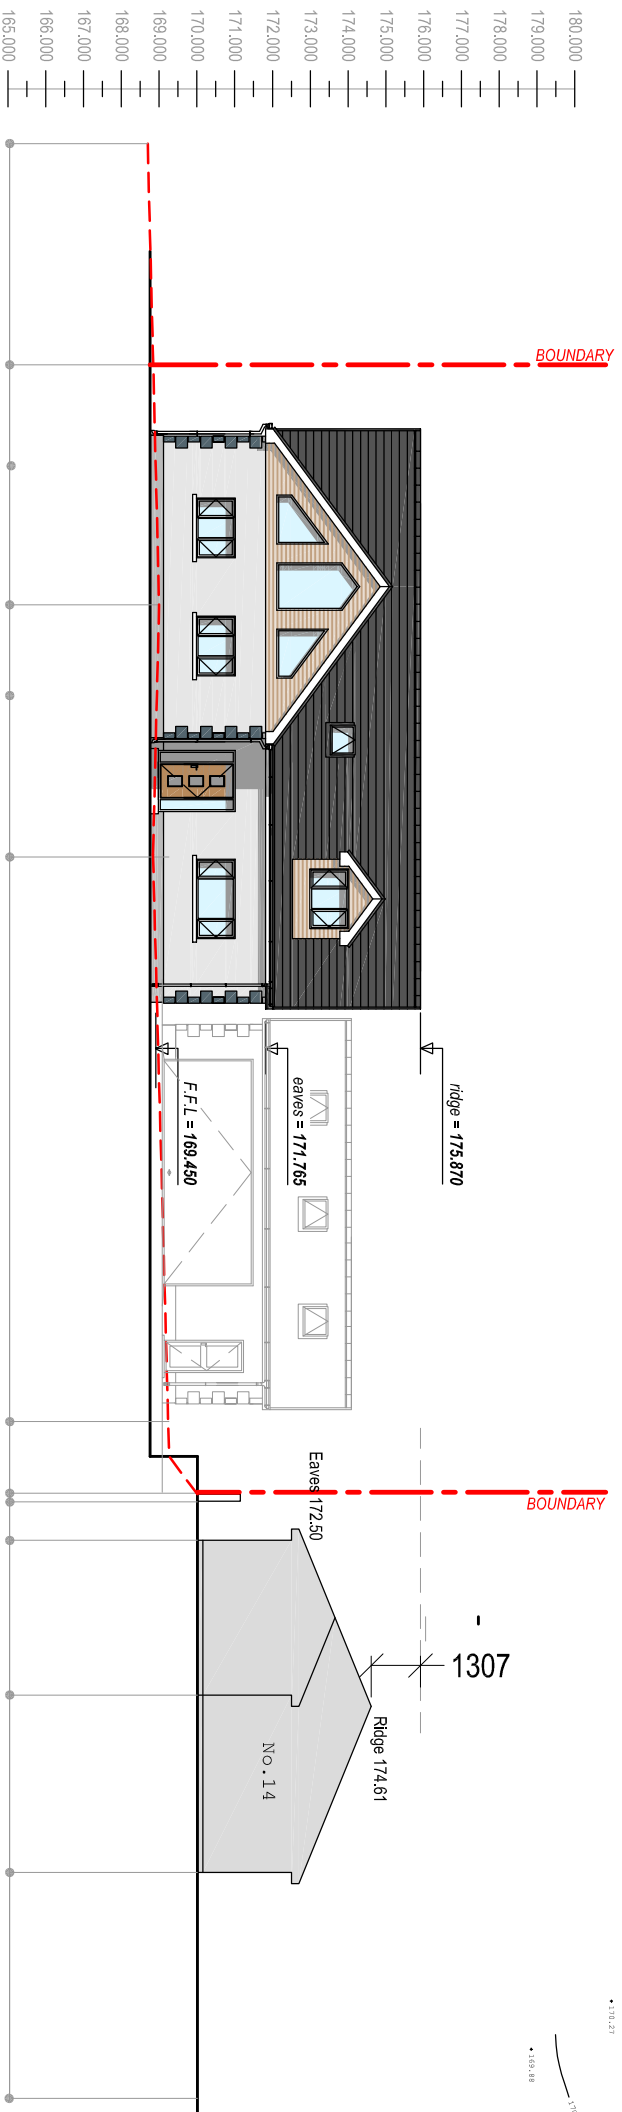


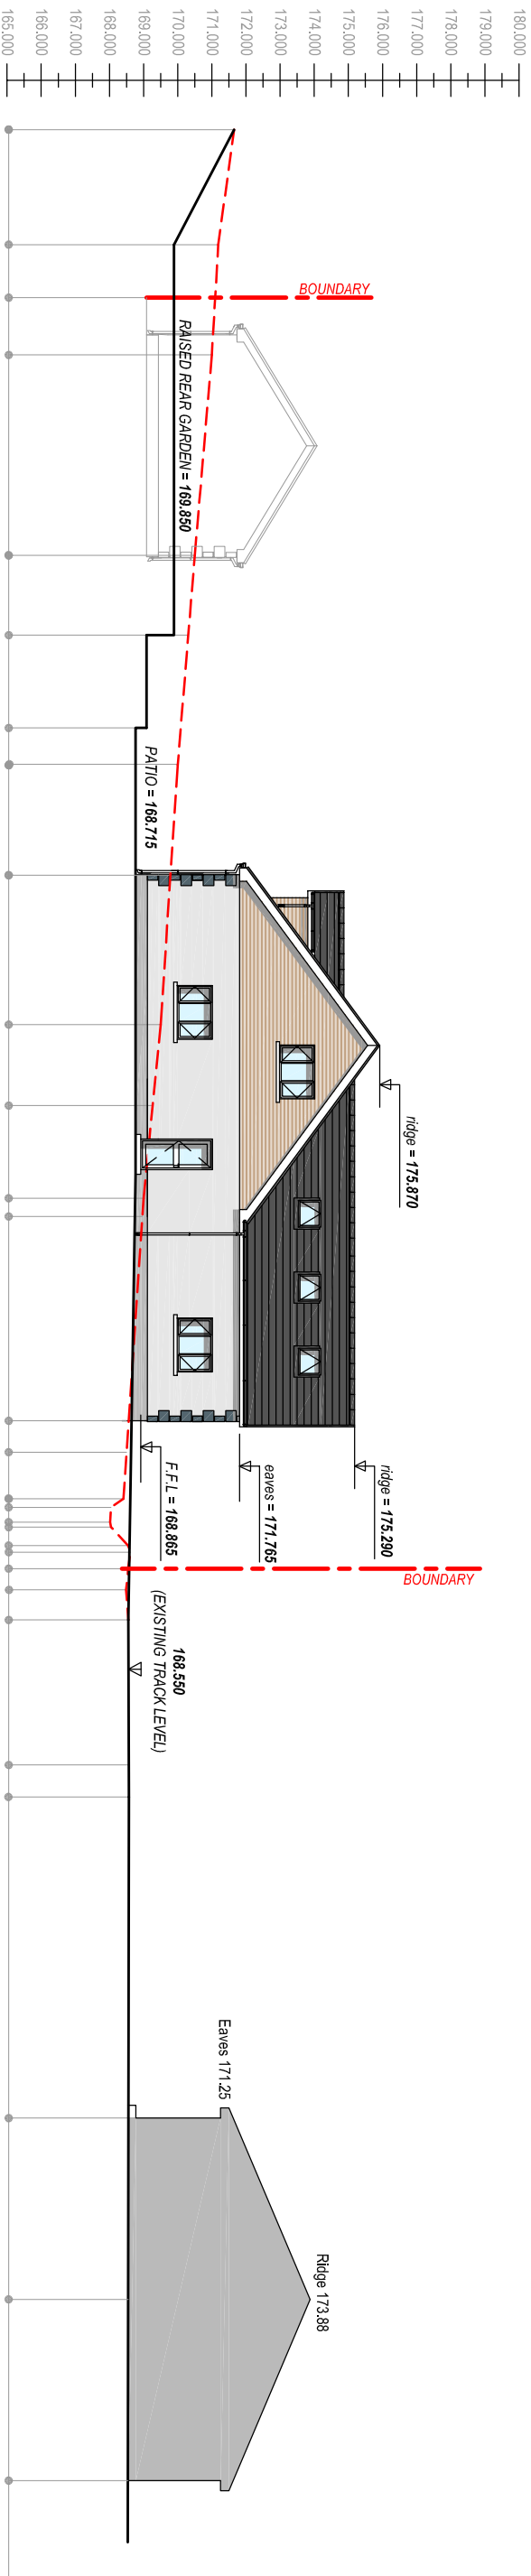

SECTION KEY PLAN
Scale 1:500

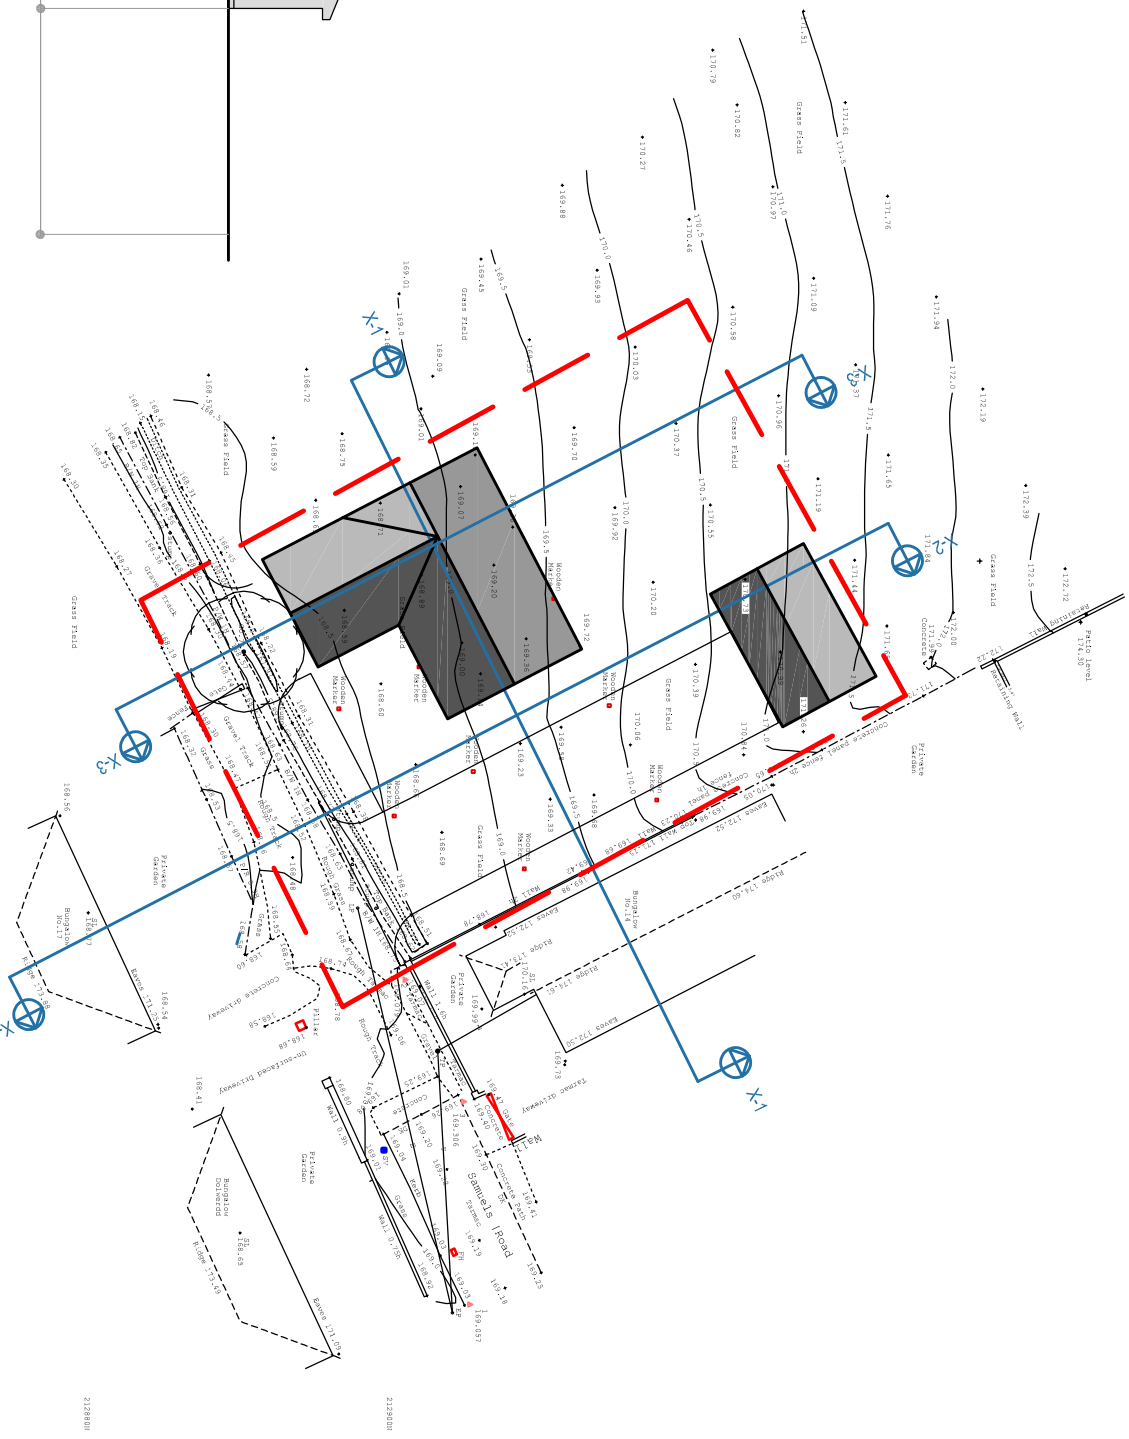

PROPOSED SECTION X-2
Scale 1:200

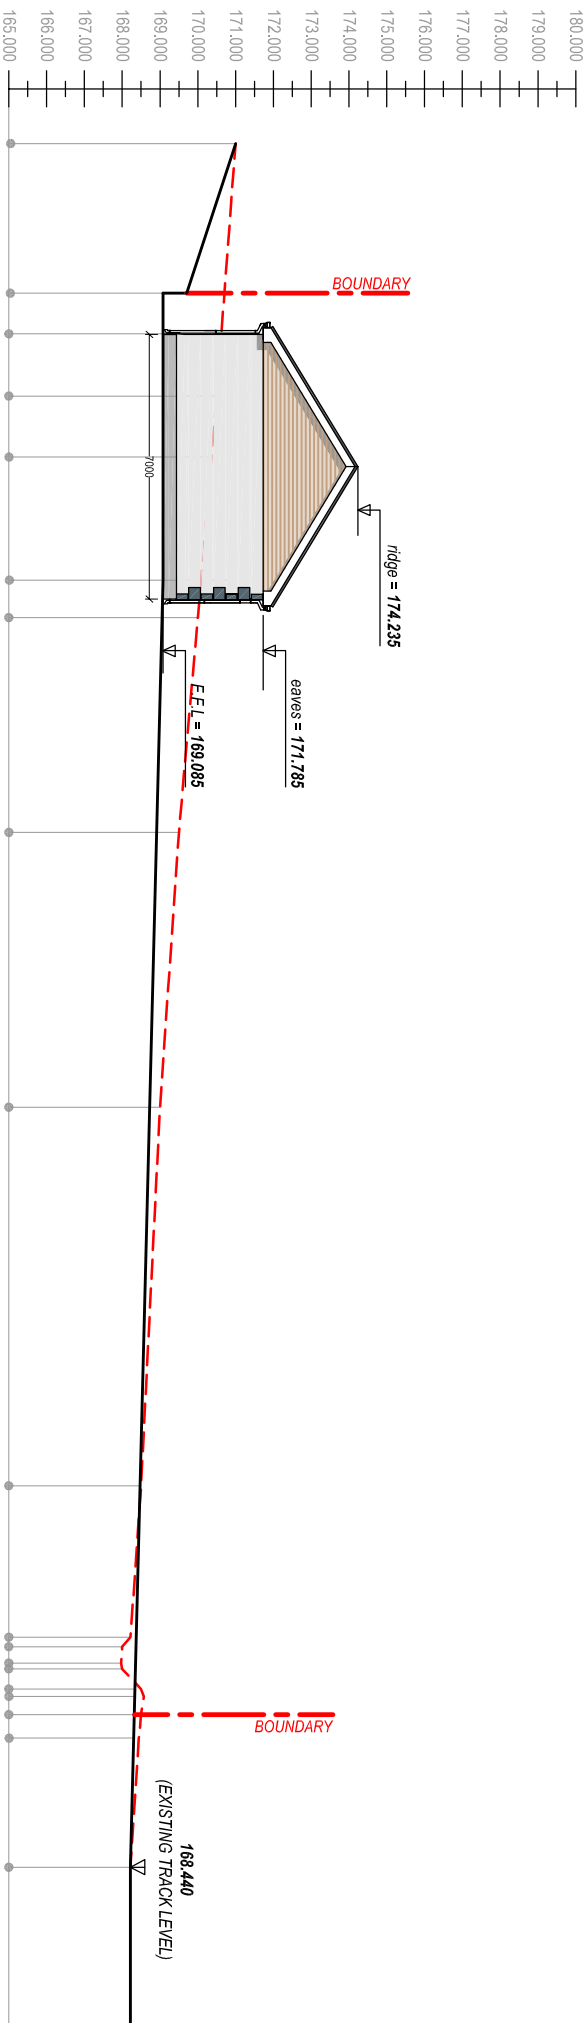

PROPOSED SECTION X-3
Scale 1:200

Project Title:
**PROPOSED NEW DWELLING
(with separate Garage / Workshop)**

Client:
**Mr & Mrs. Knight
Samuels Road
Cwmillyntell
SA9 2GT**

General Notes:
1. This drawing is for the proposed new dwelling only.
2. Dimensions are to the external face of the wall.

Drawing Title:
PLANNING

Drawing Title:
**EXIST'N & PROPOSED SITE PLANS
AND SECTIONS**

Drawing No:	CPD-003	Revision:	D
Date:	30/07/2023	Revised:	01-03-2024
Scale:	1:500 / 1:200	Paper Size:	A2



Cwm Planning & Design Ltd.
(Civil, Structural & Architectural)