
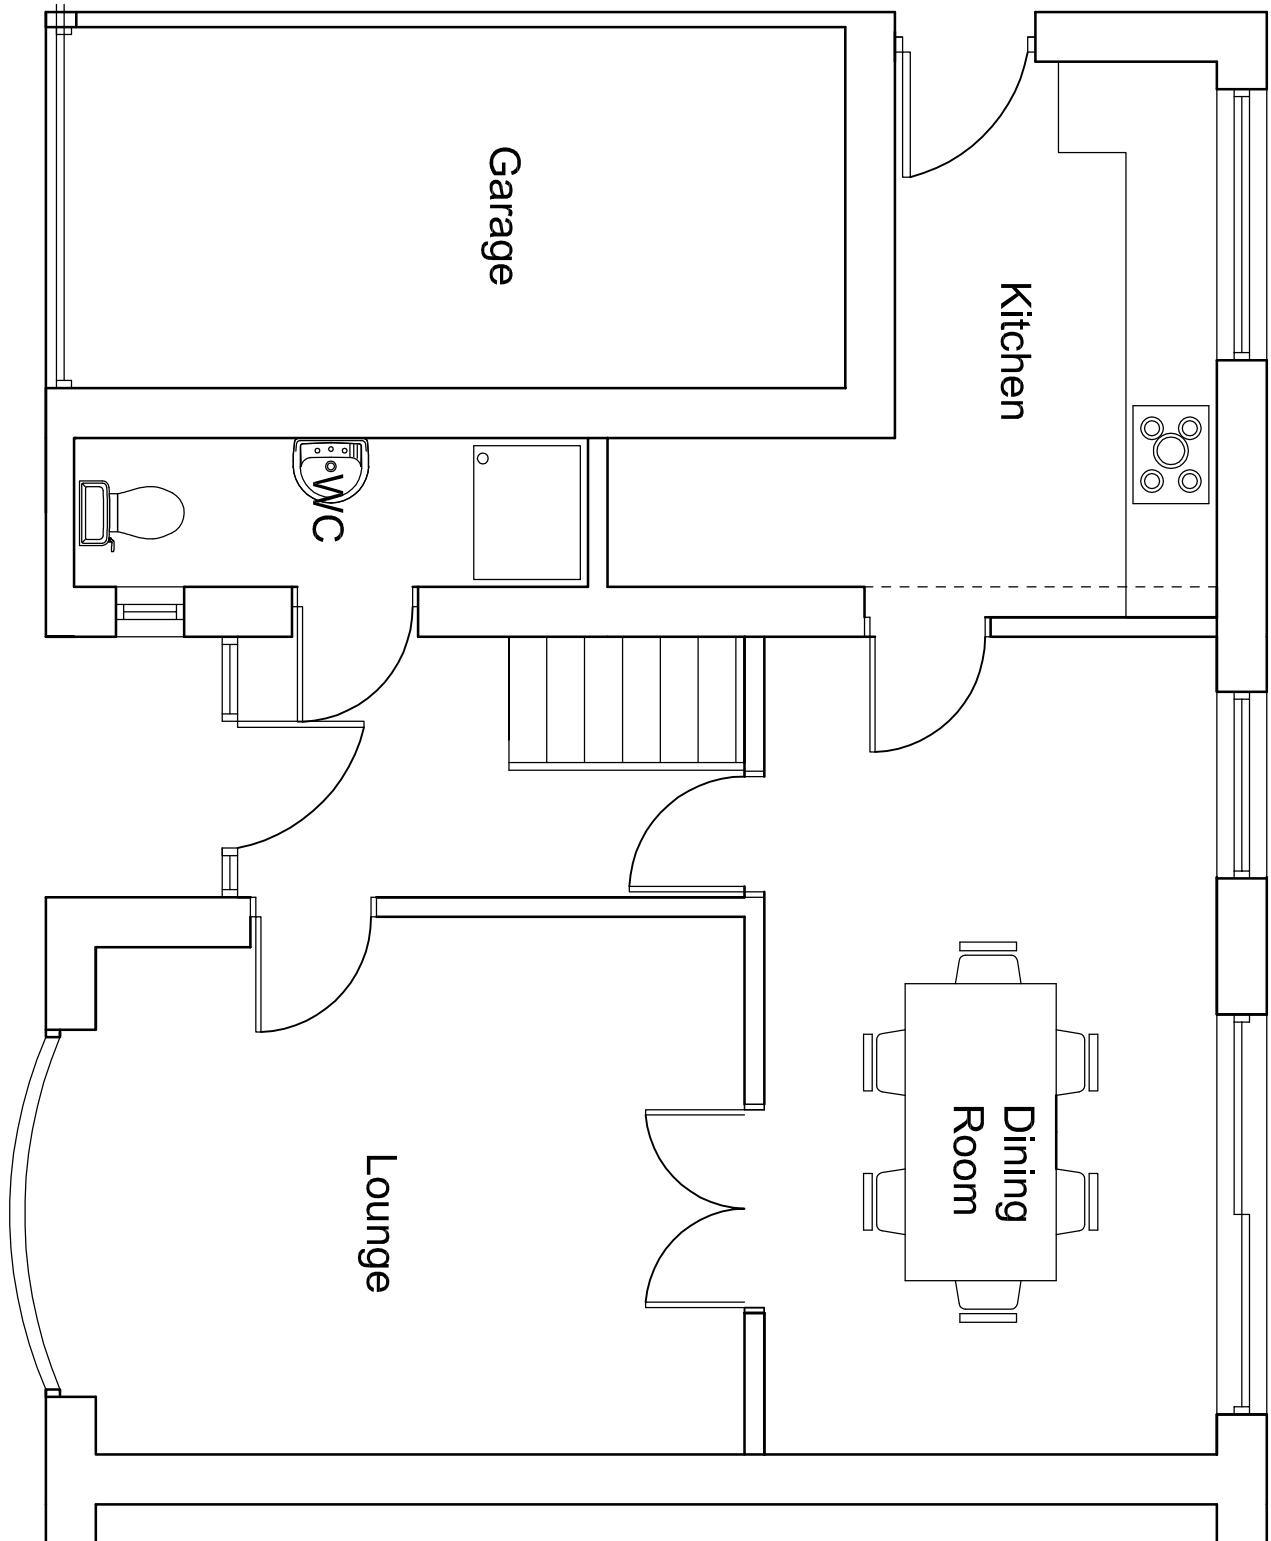



Existing Front Elevation 1:100

Existing Side Elevation 1:100

Existing Rear Elevation 1:100

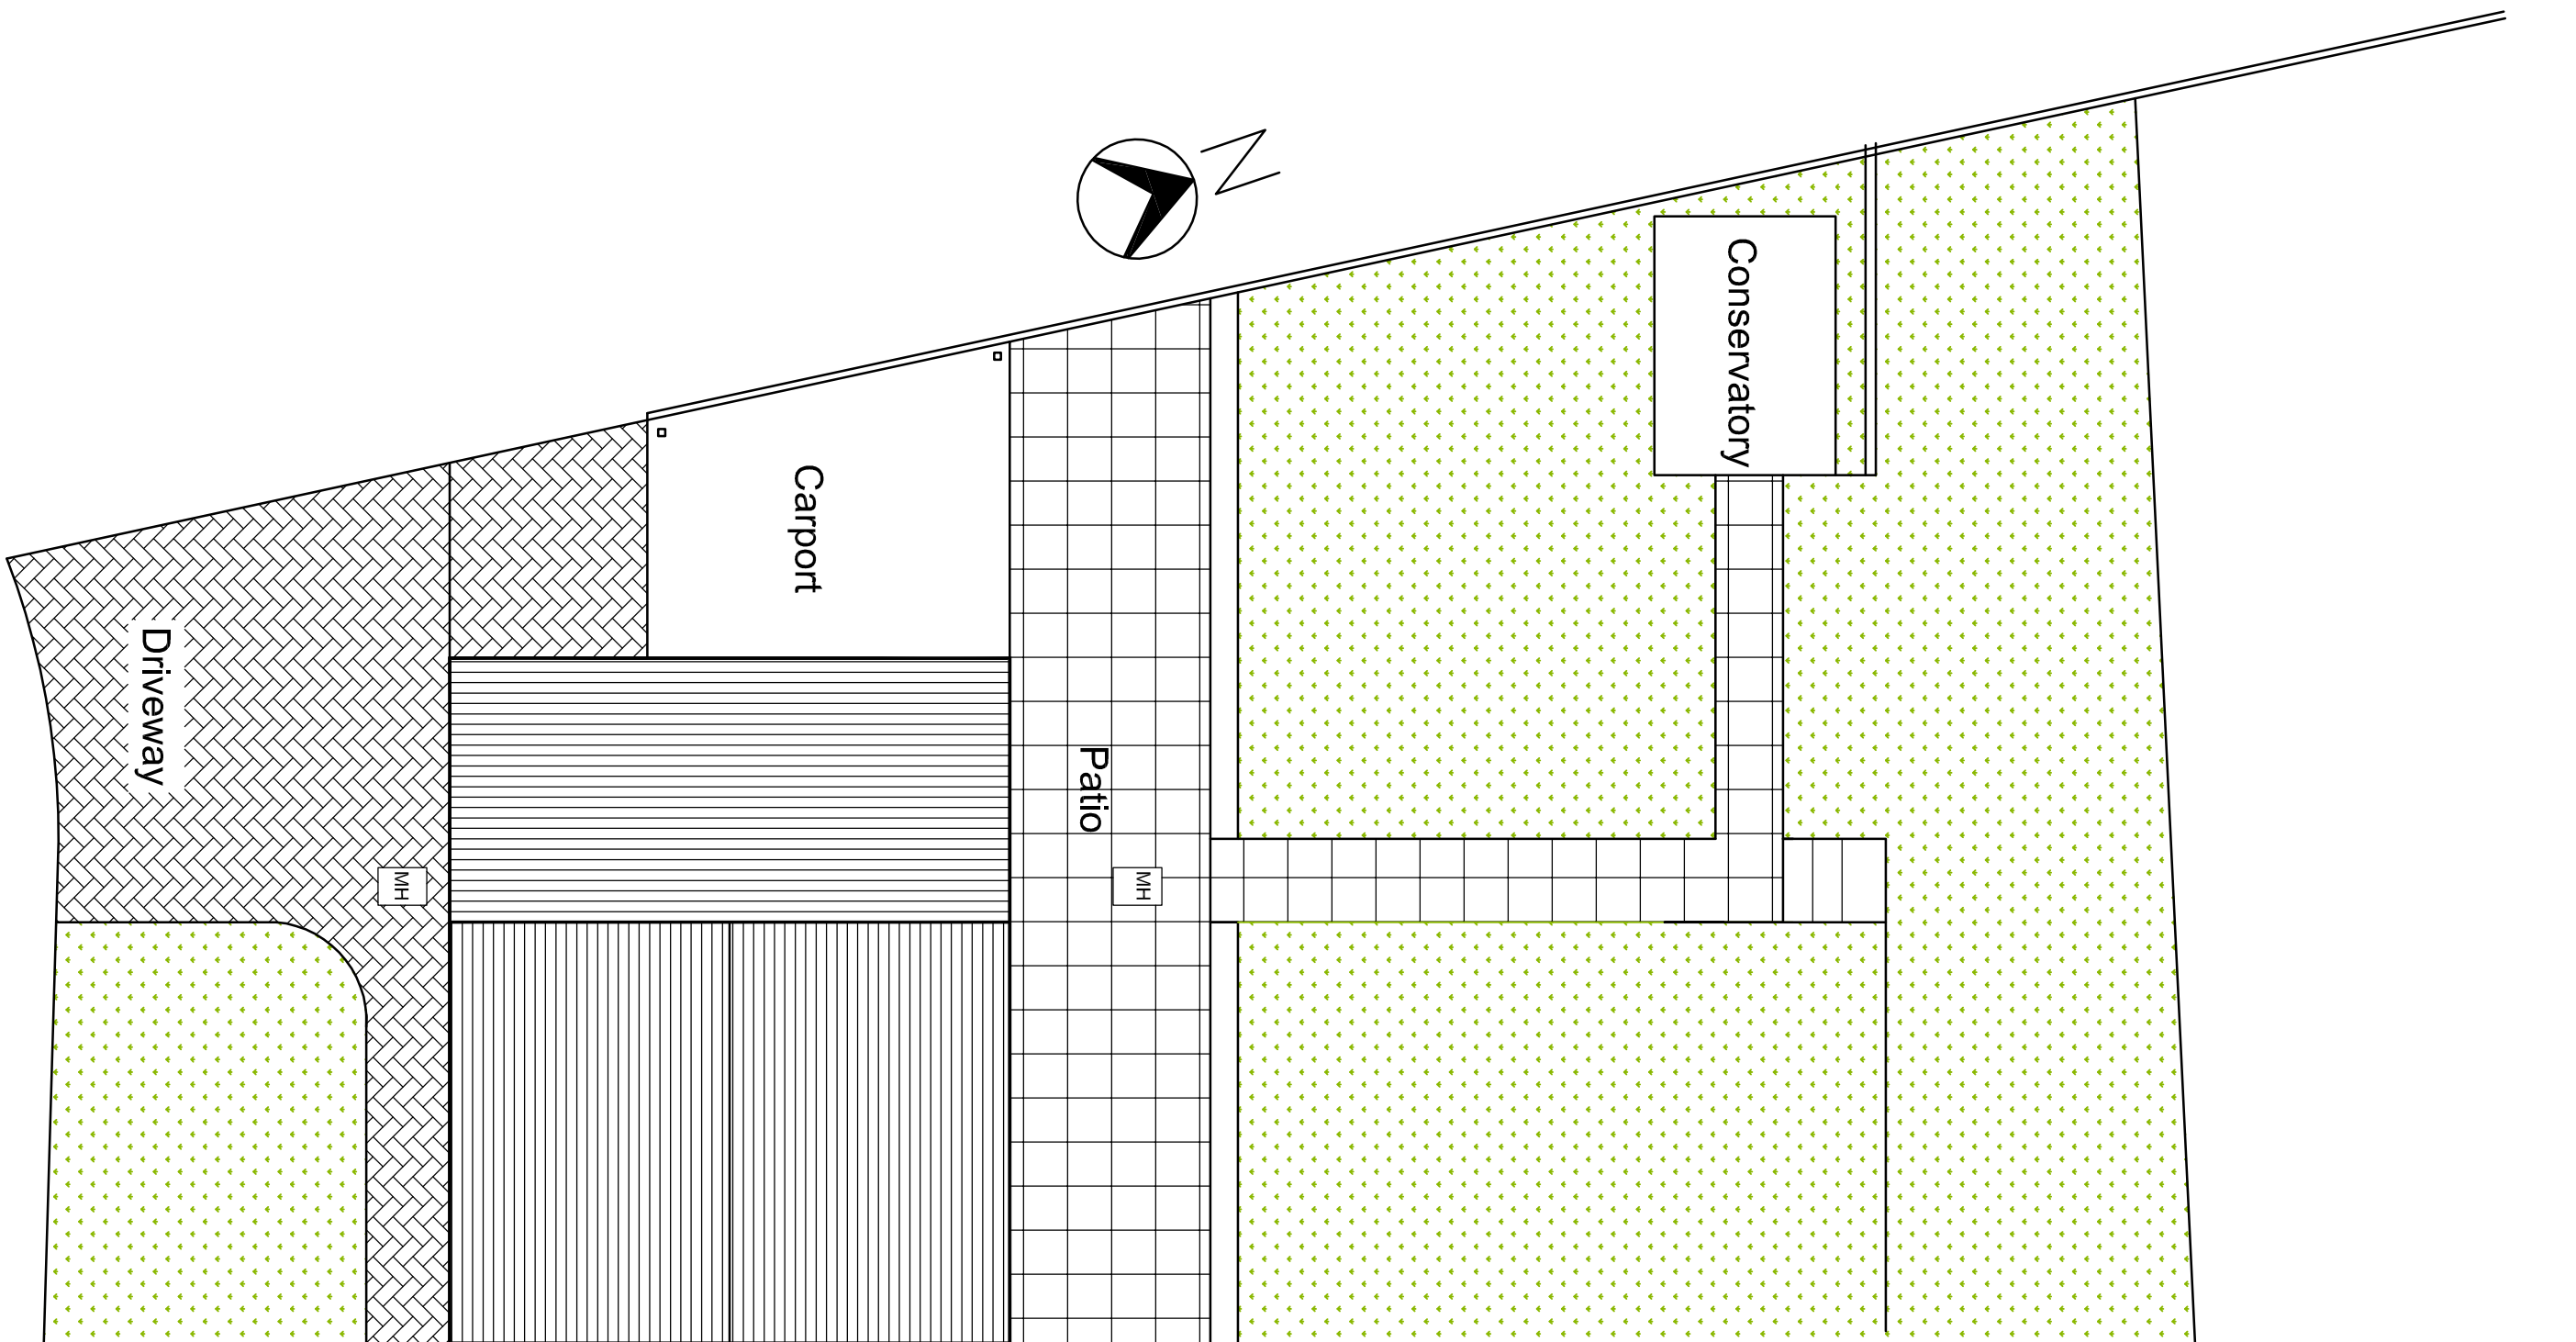

Existing Ground Floor Plan 1:50

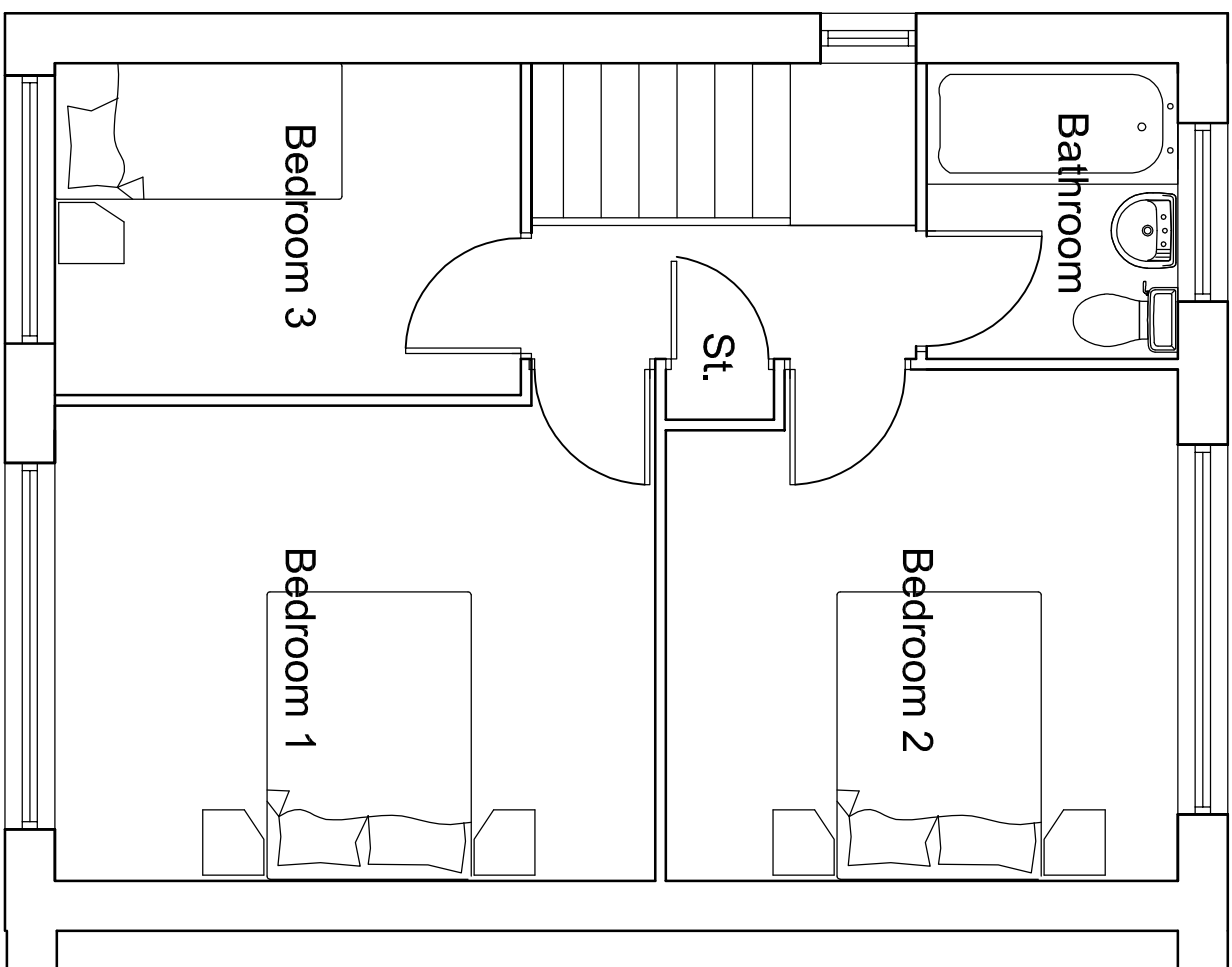

Existing First Floor Plan 1:50

Project: Proposed Side Extension and Outbuilding at Alexander Road, Rhyddings, Neath			
Drawing: Existing Floor Plan & Elevations			
Scale: 1:50 & 1:100 @ A1	Date: Mar 2024		
Drawing number: 115.P.02	Revision:		