


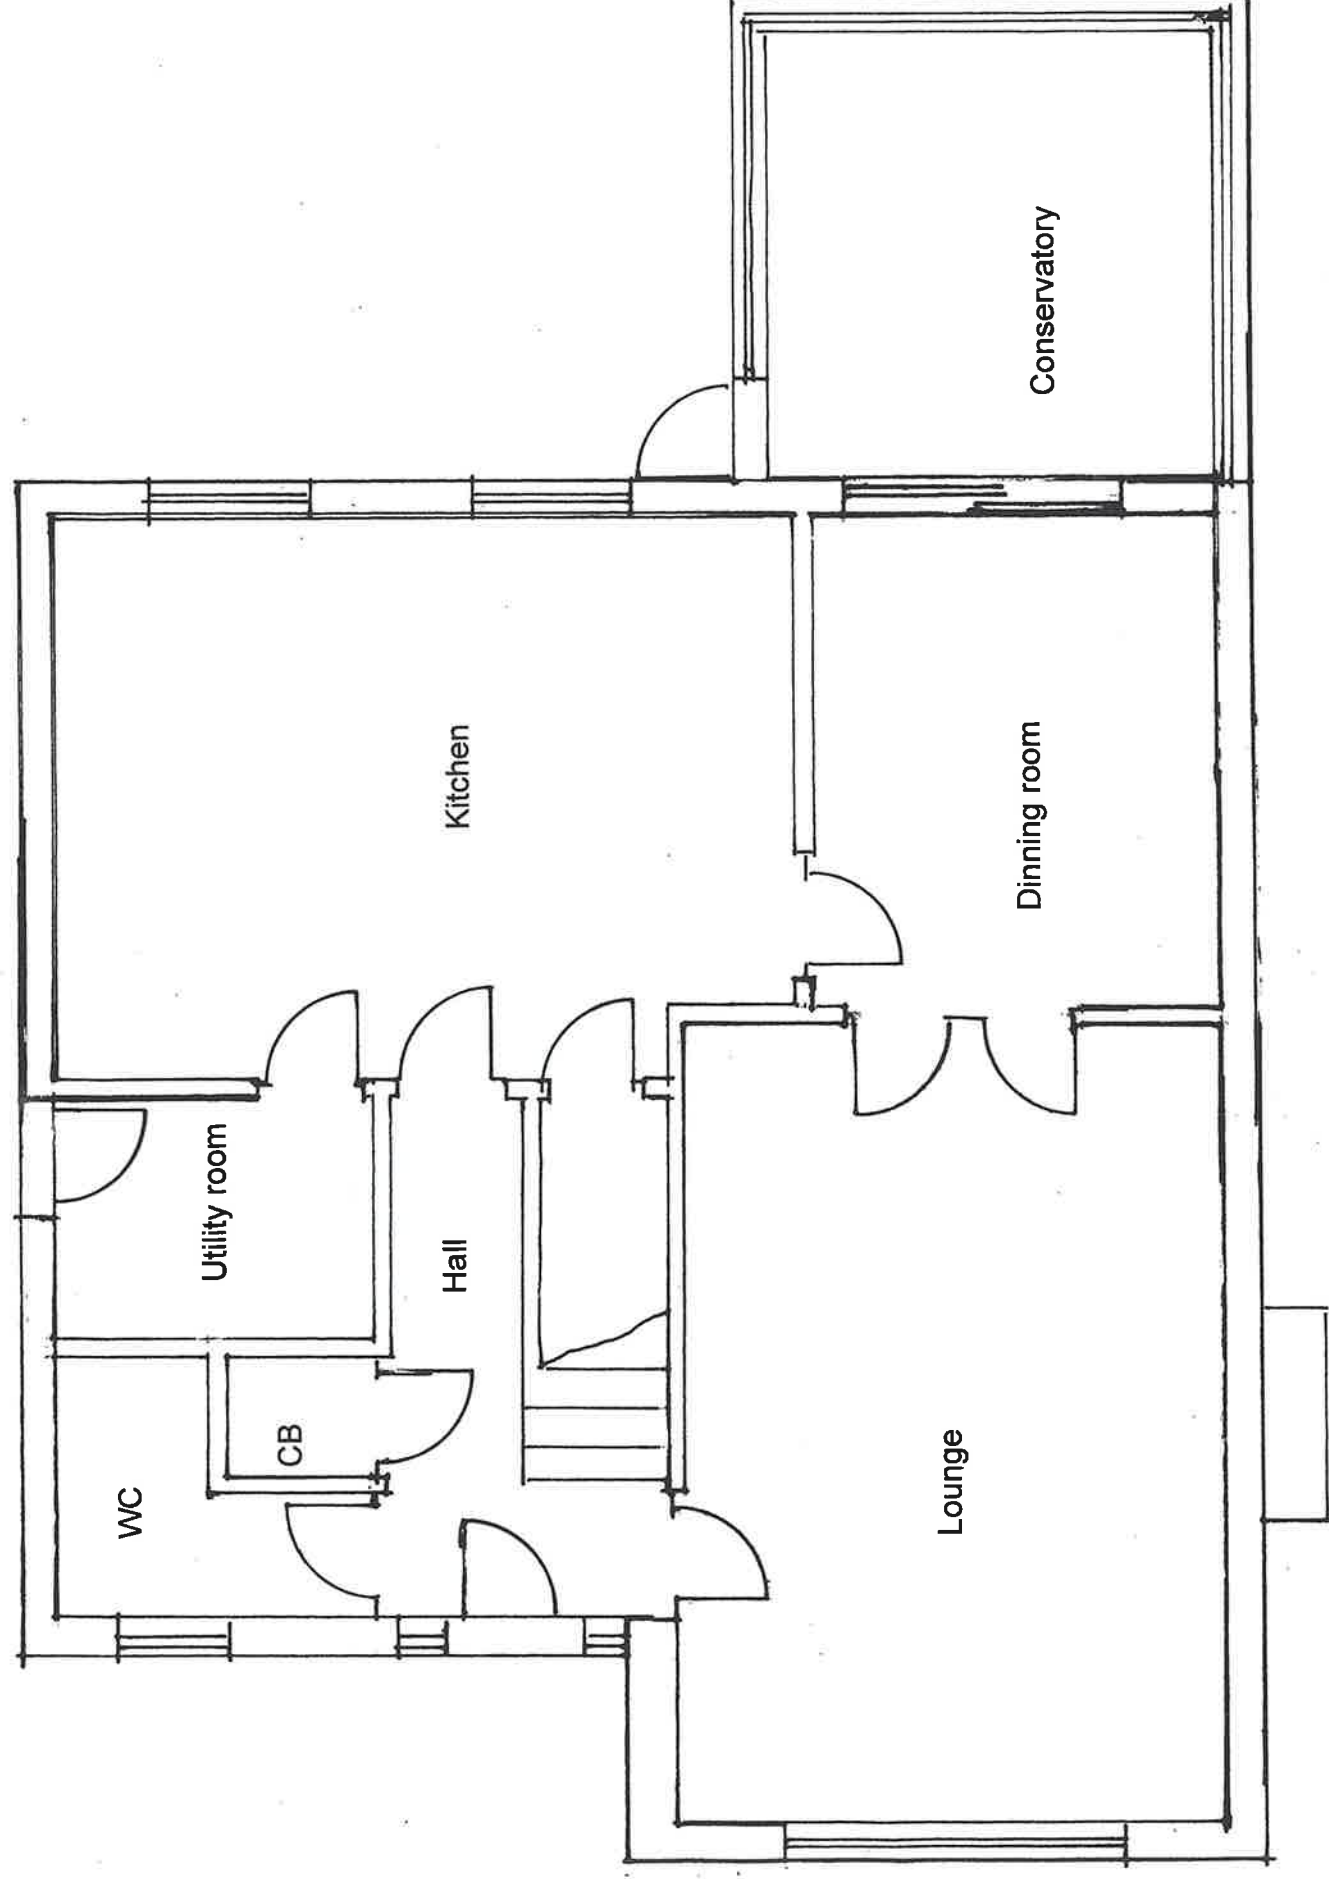

Existing floor plan

Mr and Mrs R Thomas
36 Maes Yr Hafod
Cadroxton
Neath
SA10 8AZ
Proposed ground floor side and rear
extension
Scale 1:50 @ A3
dwg 001
5th February 2024

