



Mr and Mrs R Thomas
36 Maes Yr Hafod
Cadoxton
Neath
SA10 8AZ
Proposed ground floor side and rear
extension
Scale 1:50 @ A3
dwg 008
5th February 2024

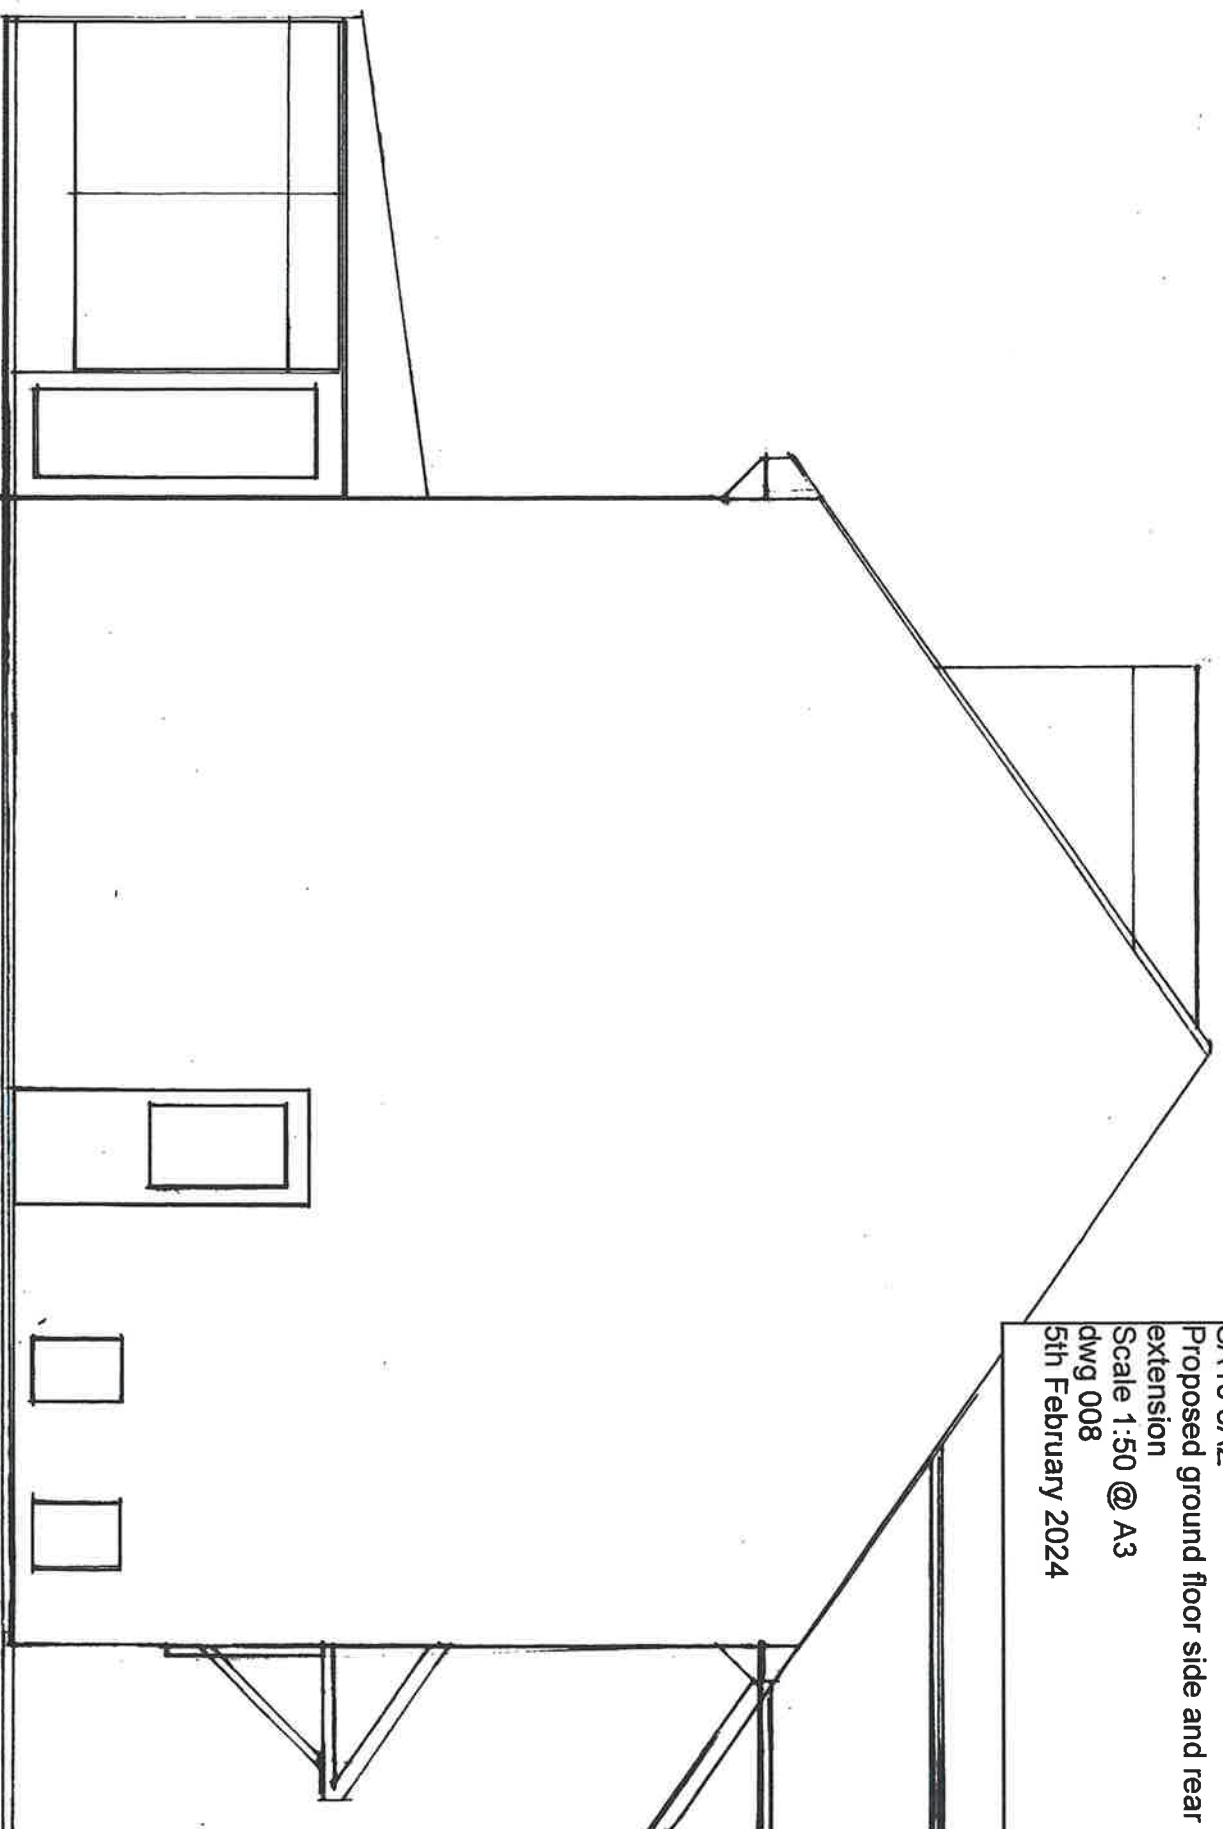

Existing Side elevation south east

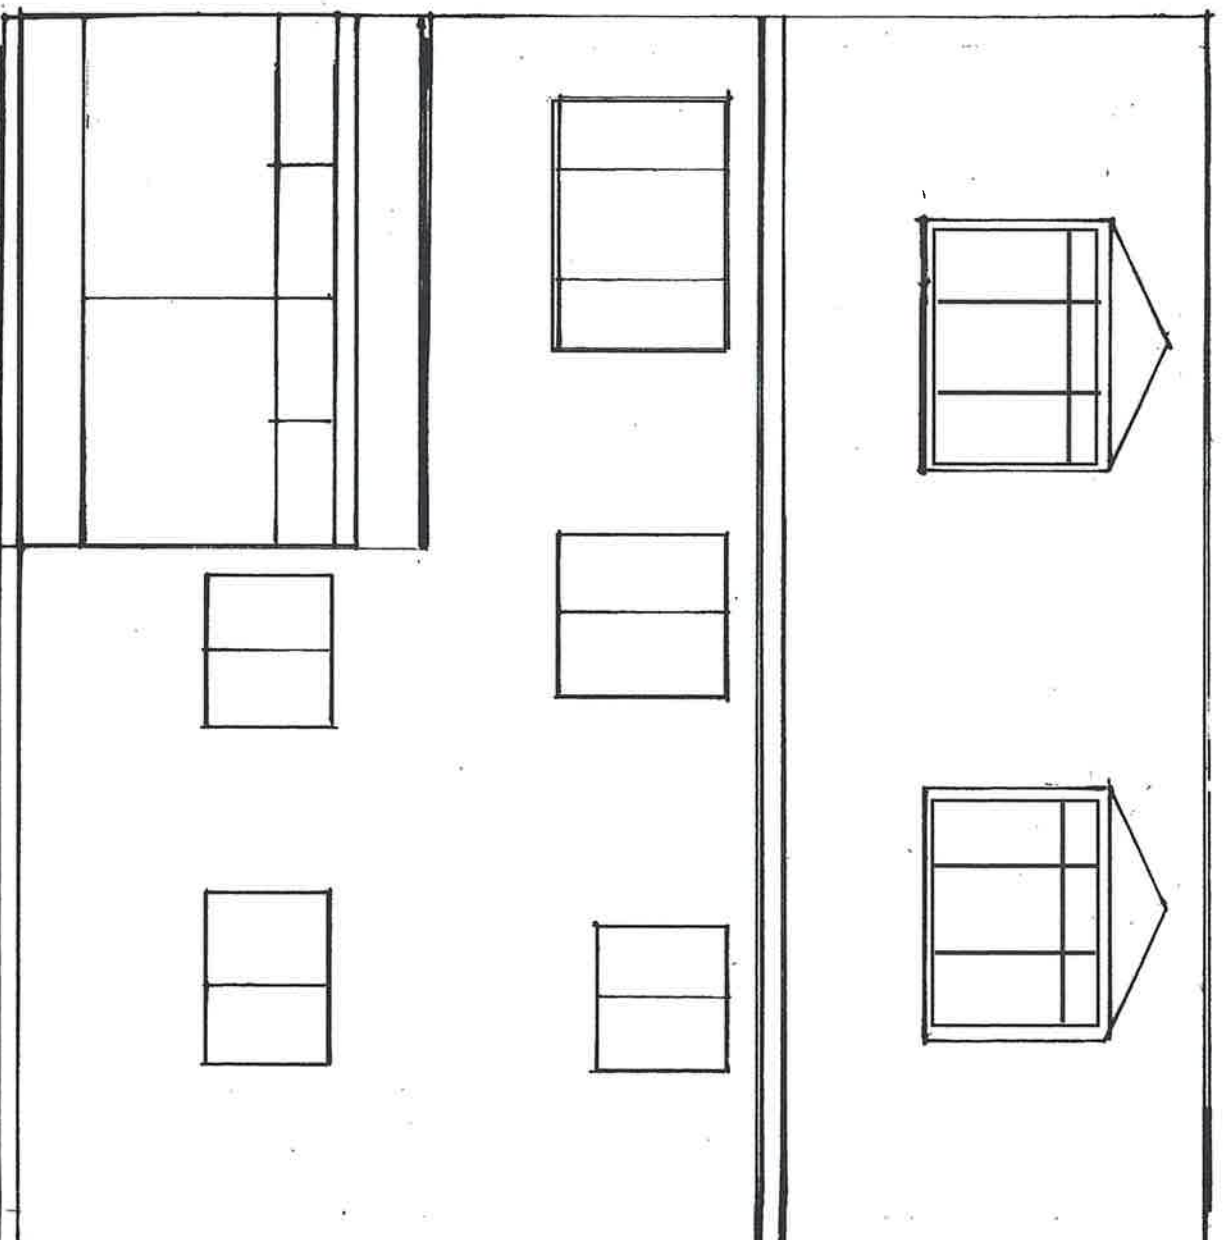

Existing rear elevation south west