
 


19 St Catherines Court - Site Plan

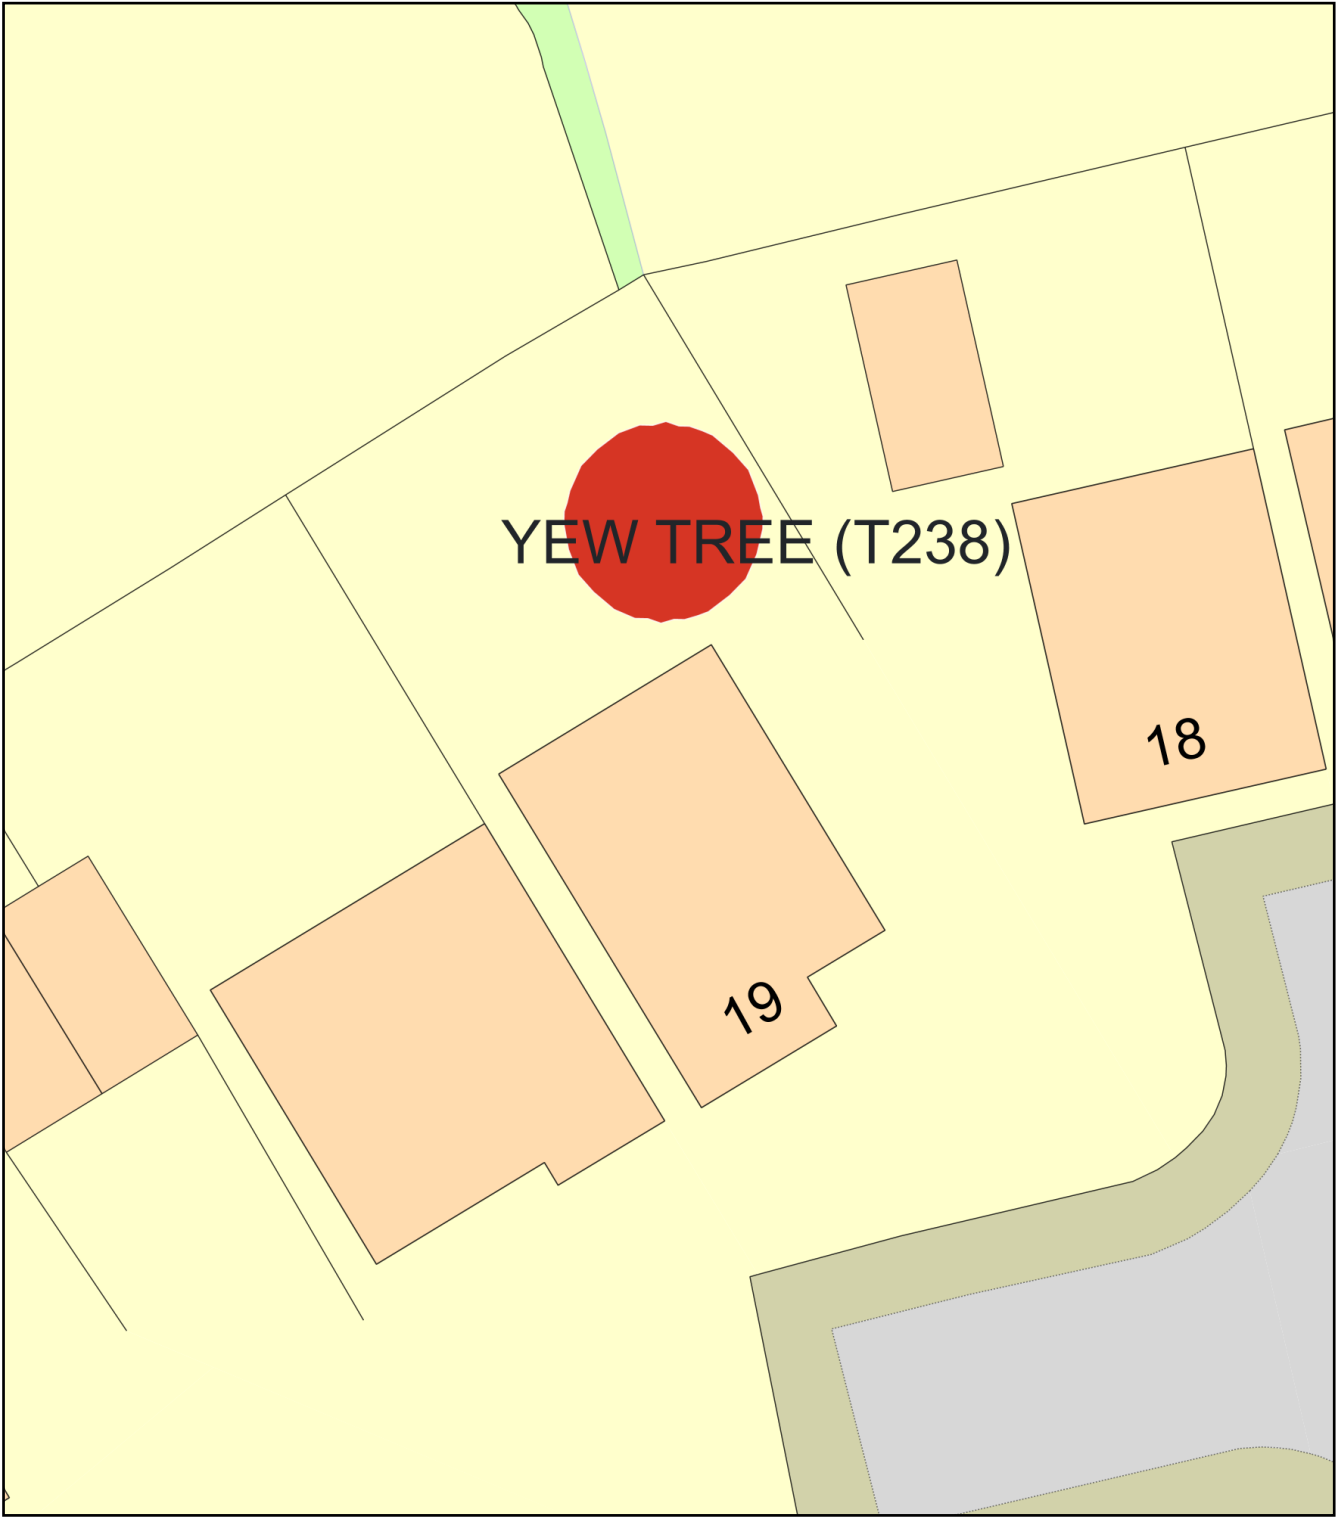

Plan Produced for: Zak Bater

Date Produced: 06 Mar 2024

Plan Reference Number: TQRQM24066143905919

Scale: 1:200 @ A4