


Superseded

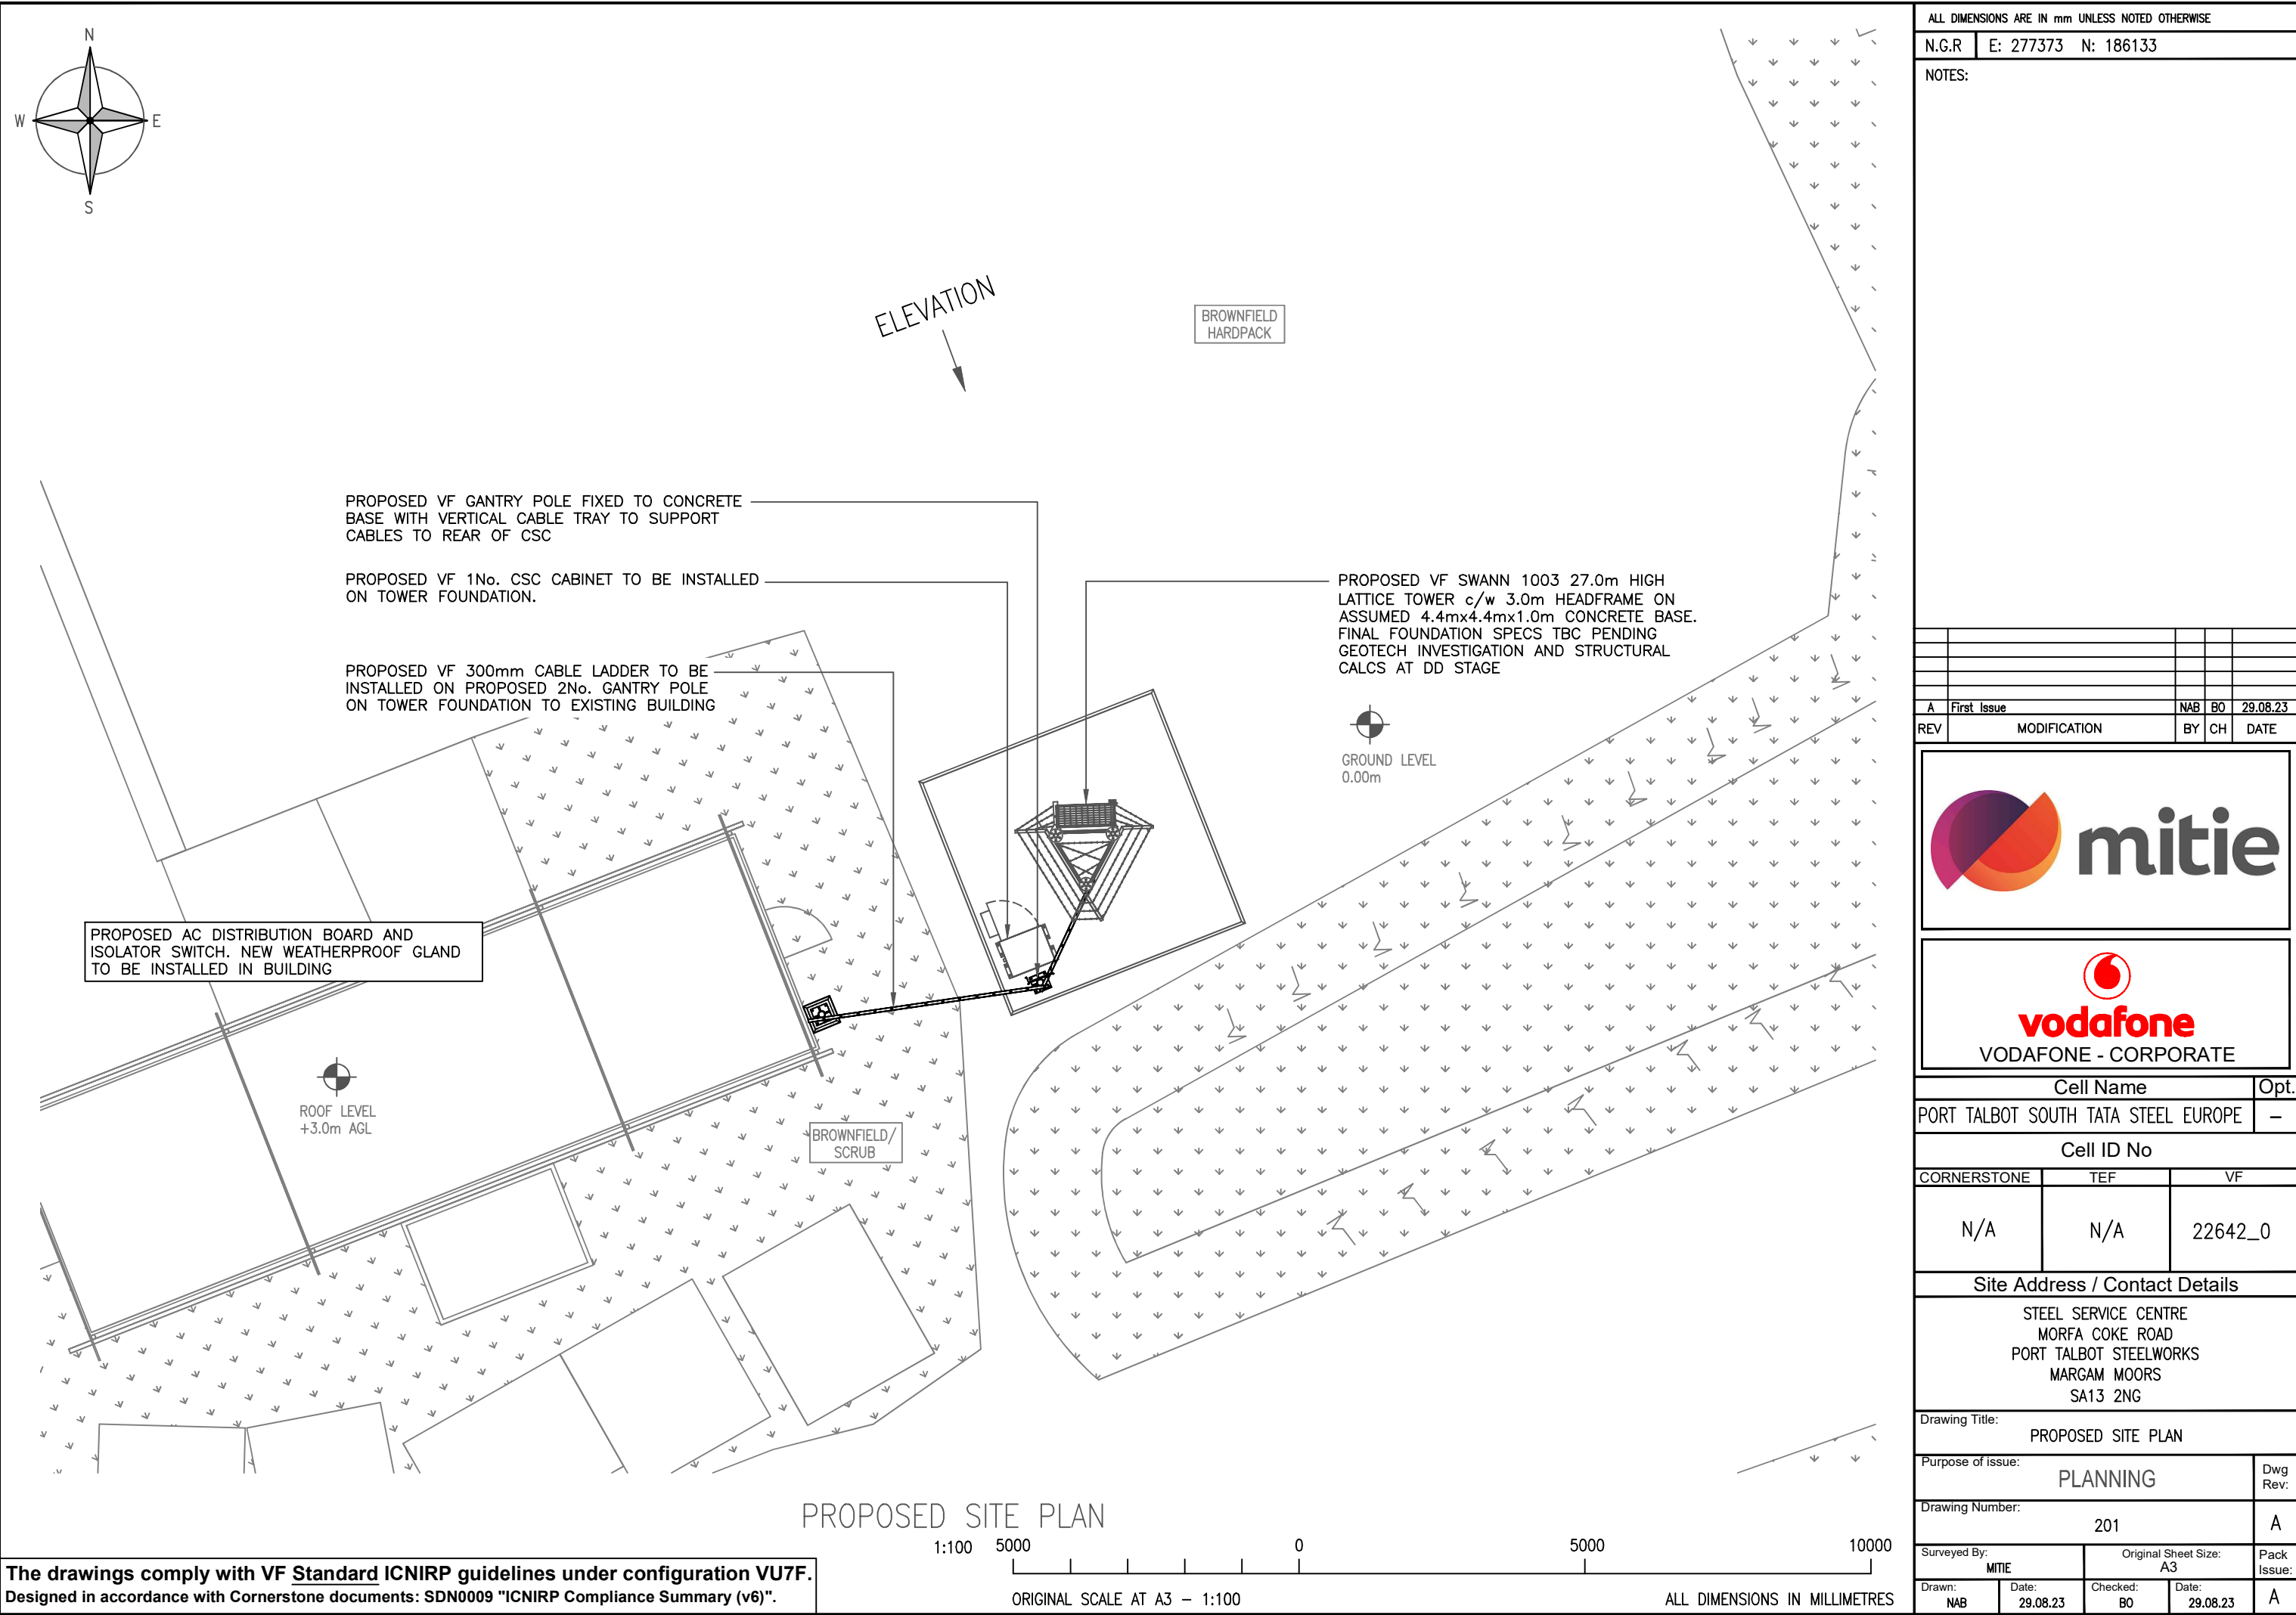

ALL DIMENSIONS ARE IN mm UNLESS NOTED OTHERWISE

N.G.R E: 277373 N: 186133

NOTES:

REV	A	First Issue	NAB	BO	29.08.23
		MODIFICATION	BY	CH	DATE



Cell Name			Opt.
PORT TALBOT SOUTH TATA STEEL EUROPE			-
Cell ID No			
CORNERSTONE	TEF	VF	
N/A	N/A	22642_0	

Site Address / Contact Details

STEEL SERVICE CENTRE
MORFA COKE ROAD
PORT TALBOT STEELWORKS
MARGAM MOORS
SA13 2NG

Drawing Title: PROPOSED SITE PLAN				
Purpose of issue: PLANNING				Dwg Rev:
Drawing Number: 201				A
Surveyed By: MITIE		Original Sheet Size: A3		Pack Issue:
Drawn: NAB	Date: 29.08.23	Checked: BO	Date: 29.08.23	A

The drawings comply with VF Standard ICNIRP guidelines under configuration VU7F.
Designed in accordance with Cornerstone documents: SDN0009 "ICNIRP Compliance Summary (v6)".