



Superseded

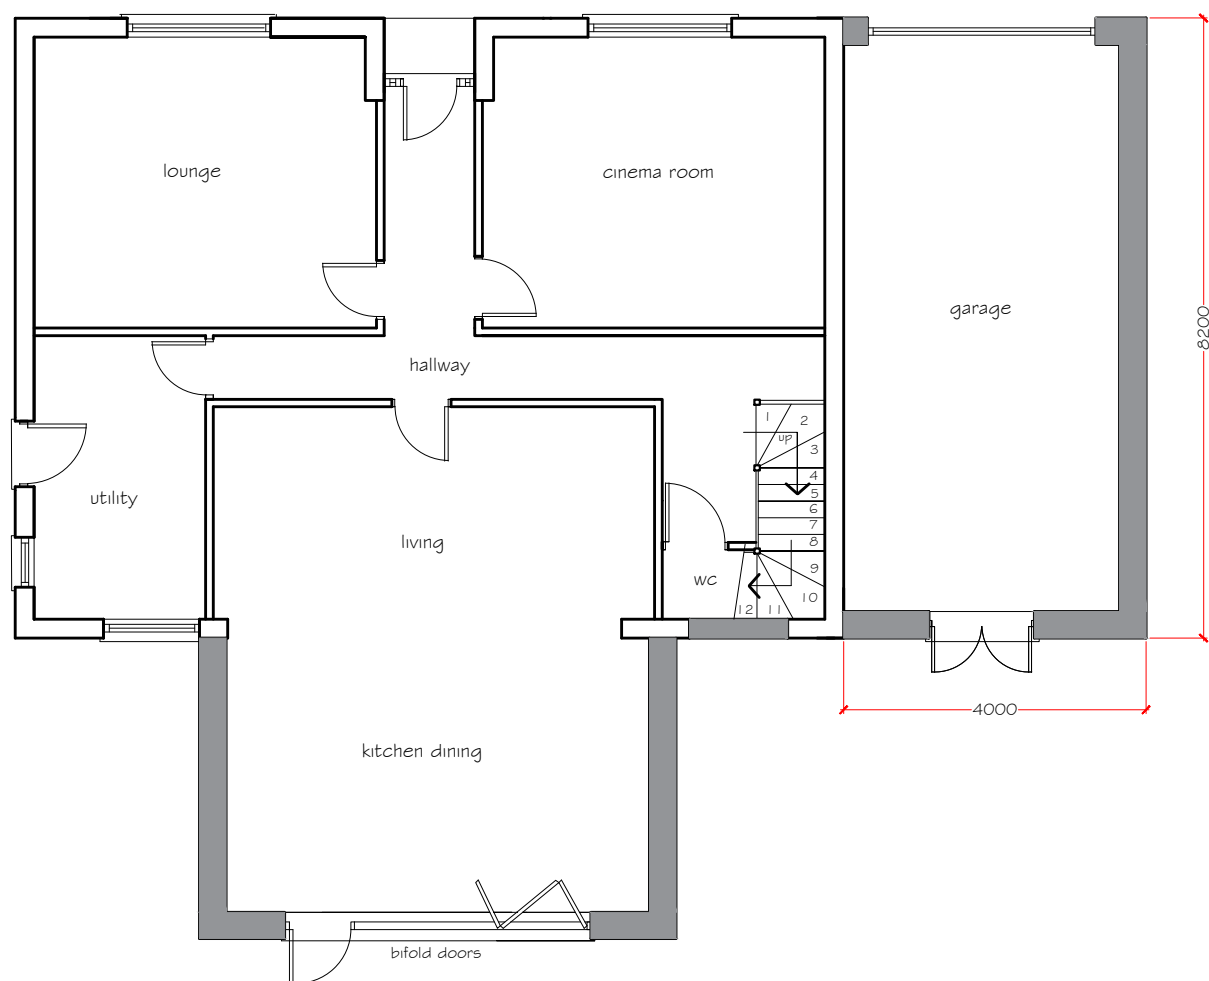

PROPOSED GROUND FLOOR

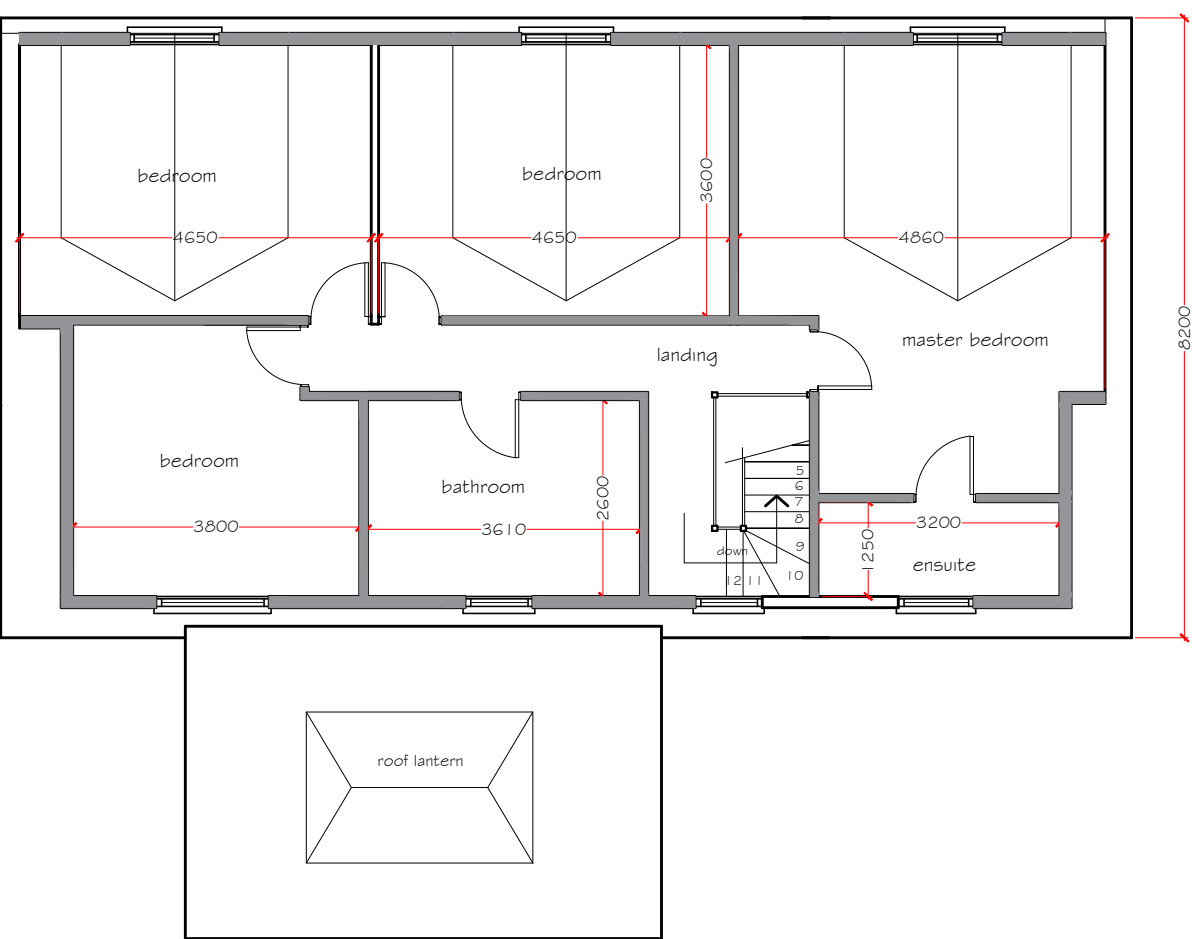

PROPOSED FIRST FLOOR PLAN

GENERAL NOTES

THE DESIGN AND CONSTRUCTION OF THE BUILDING WORKS AND ALL SERVICES WILL BE CARRIED OUT TO SATISFY THE REQUIREMENTS SET OUT IN LATEST STATUTORY BUILDING REGULATIONS AND TO THE APPROVAL OF THE APPOINTED BUILDING INSPECTOR

PETER JONES
TALBOT DESIGN SERVICES
mobile: 07817538014
email: jonespeter177@gmail.com

project title
Y FRON, Jersey Terrace
Cwmafan
Port Talbot

drawing title
proposed floor plans

date March 2024 scale 1:100
drawing No YF - 04