



Superseded

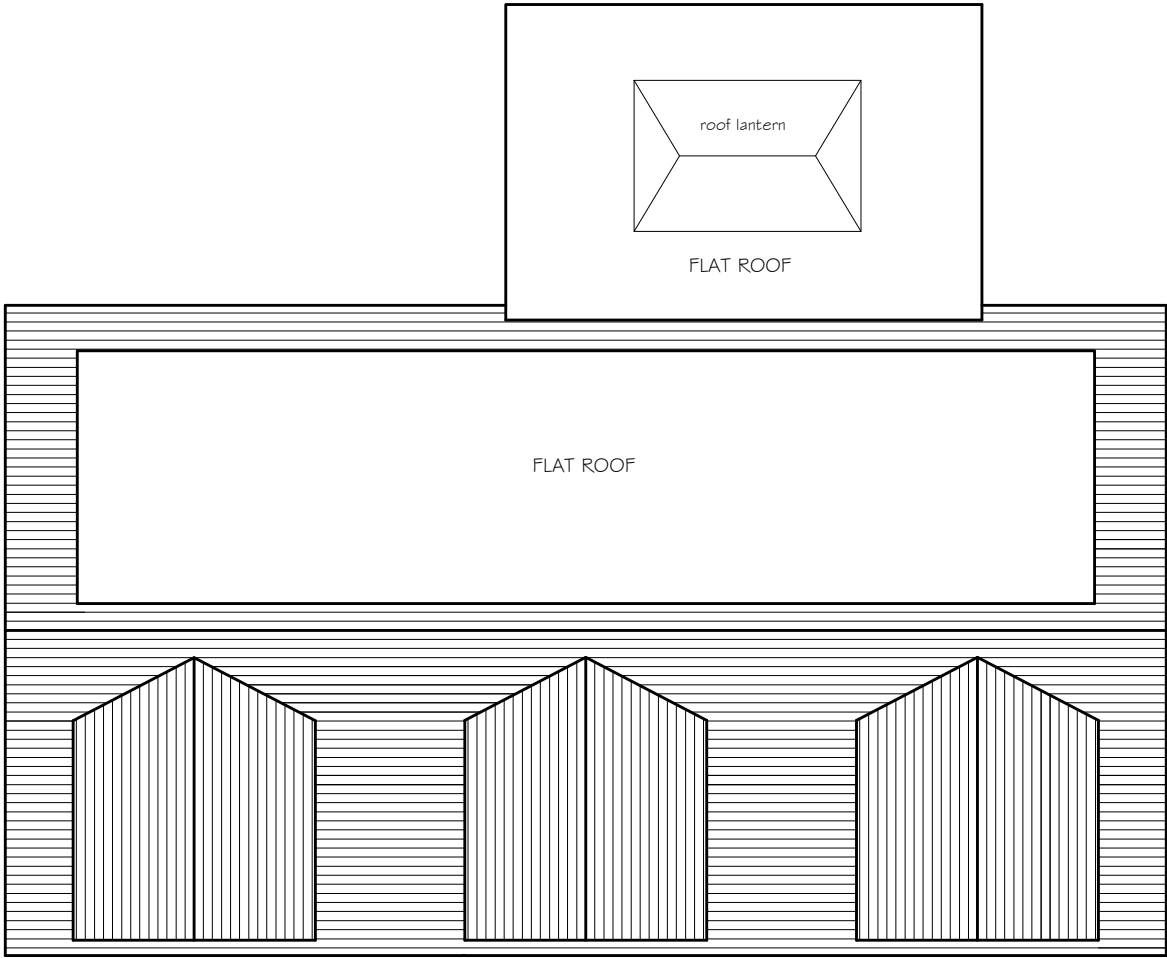

PROPOSED ROOF PLAN

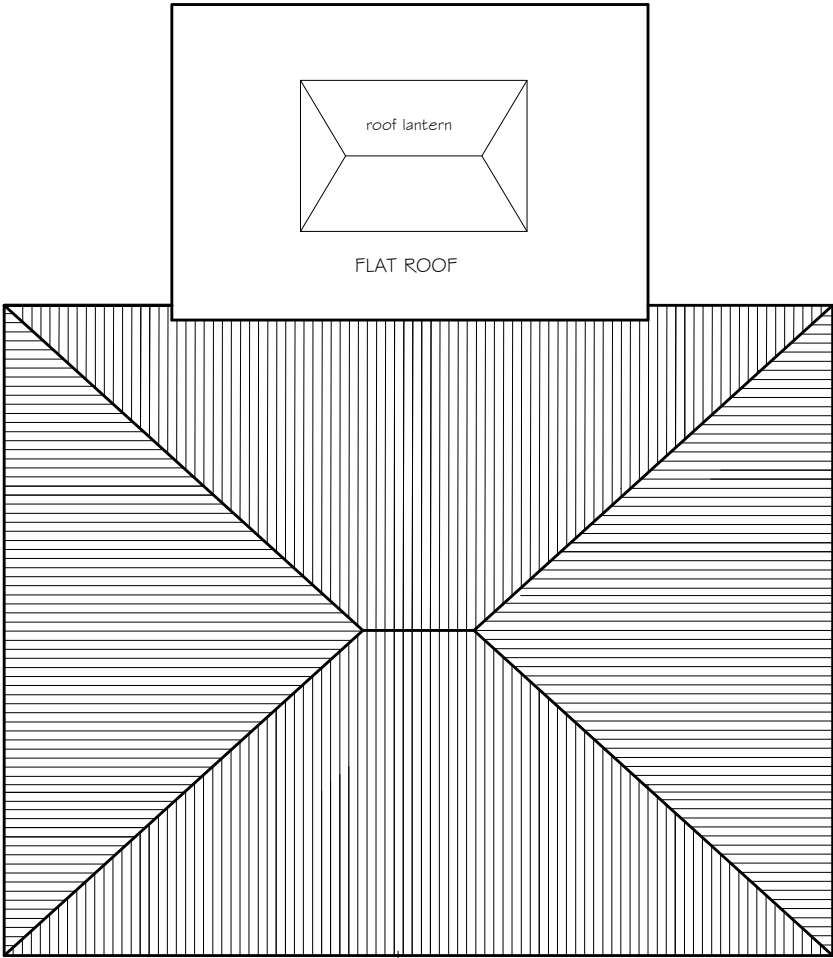

EXISTING ROOF PLAN

GENERAL NOTES

THE DESIGN AND CONSTRUCTION OF THE BUILDING WORKS AND ALL SERVICES WILL BE CARRIED OUT TO SATISFY THE REQUIREMENTS SET OUT IN LATEST STATUTORY BUILDING REGULATIONS AND TO THE APPROVAL OF THE APPOINTED BUILDING INSPECTOR

PETER JONES TALBOT DESIGN SERVICES mobile: 07817538014 email: jonespeter177@gmail.com	project title Y FRON, Jersey Terrace Cwmafan Port Talbot	drawing title roof plans	date March 2024	scale 1:100
			drawing No YF - 05	