

THIS IS A C.A.D. PRODUCED DRAWING AND SHOULD NOT BE AMENDED BY HAND.

NOTES


1 All dimensions in millimetres unless otherwise stated.



Site Location Plan - 1:1250



Site Plan - 1:500

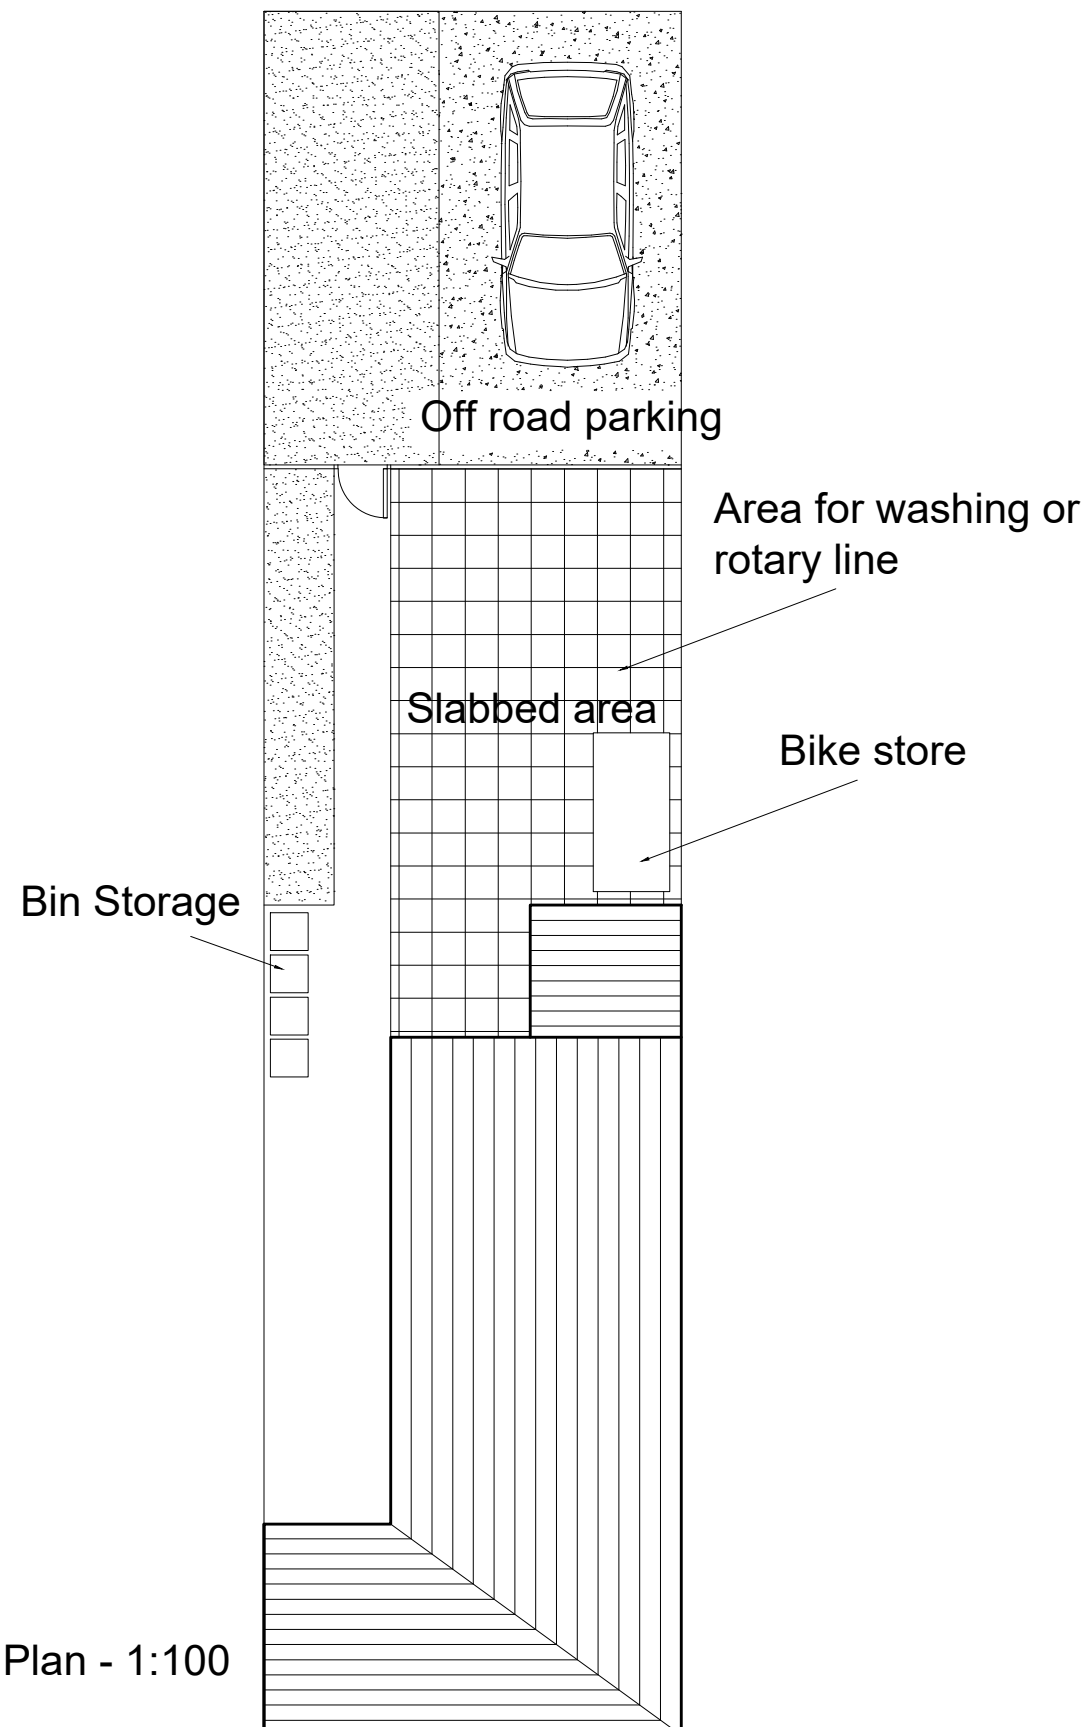

Proposed Plan - 1:100

Rev	Details	Dr	Date
Project			
31 Ynys Street Port Talbot SA13 1YW			
Proposed plan and site plan			
Drawn	JB		
Date	Dec 23		
Scales	As shown		
Drawing No.	YS01-01		REV