

DRAWING NUMBER		P539	L220
REVISION			
SCALE	DATE	DRAWN BY	CHECKED BY
As indicated	22/09/16	RJH	PL

Proposed perspective view & front elevation - New first floor windows

PROJECT
Destruction of facade and reconstruction of building
30 Queen Street Neath SA11 1DL


Architectural Design - Feasibility - Planning - Building Control - Construction Details - Sustainable Design
Systems House 89 Heol Don Cardiff CF14 2AT
T 02920316857 M 07785582007 info@designinpartnership.com




date	rev	name	chk	note
------	-----	------	-----	------

Planning Issue

Front Perspective View

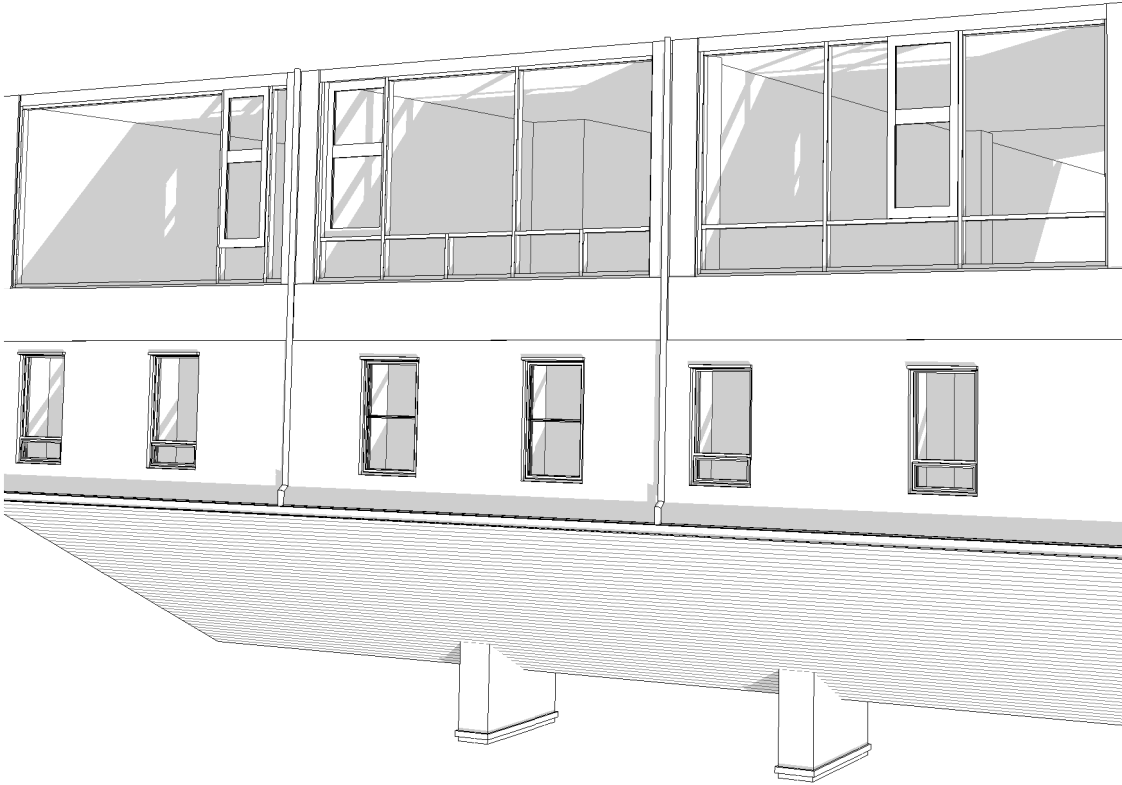

Front Elevation.
1 : 100

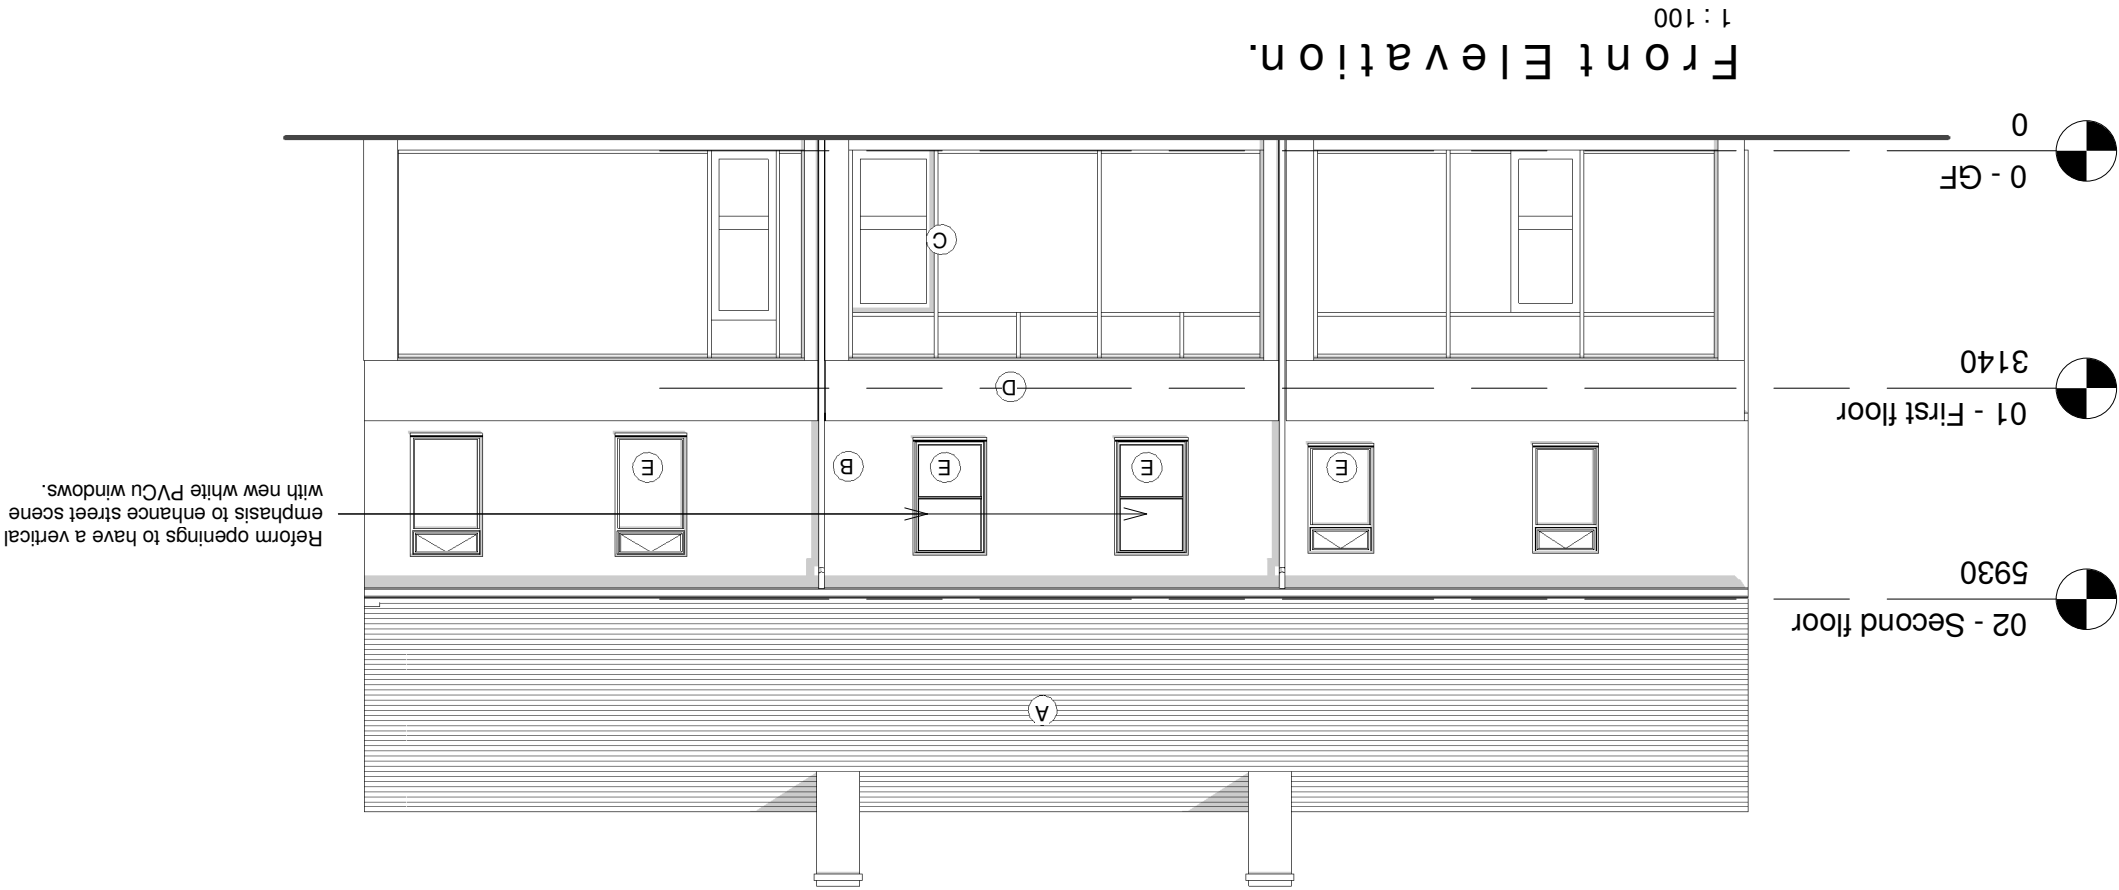

FINISHES KEY:

- A: NATURAL SLATE ROOF
- B: RENDERED MASONRY
- C: ALUMINIUM SHOPFRONT
- D: SIGNAGE/FACSLA TBA
- E: WHITE UPVC WINDOWS
- F: METAL FRAMED WINDOWS
- G: STEEL SECURITY DOOR

A3
Original Sheet
Size

0mm
50mm

Responsibility is not accepted for errors made by others in scaling from this drawing. All construction information should be taken from figured dimensions only.