




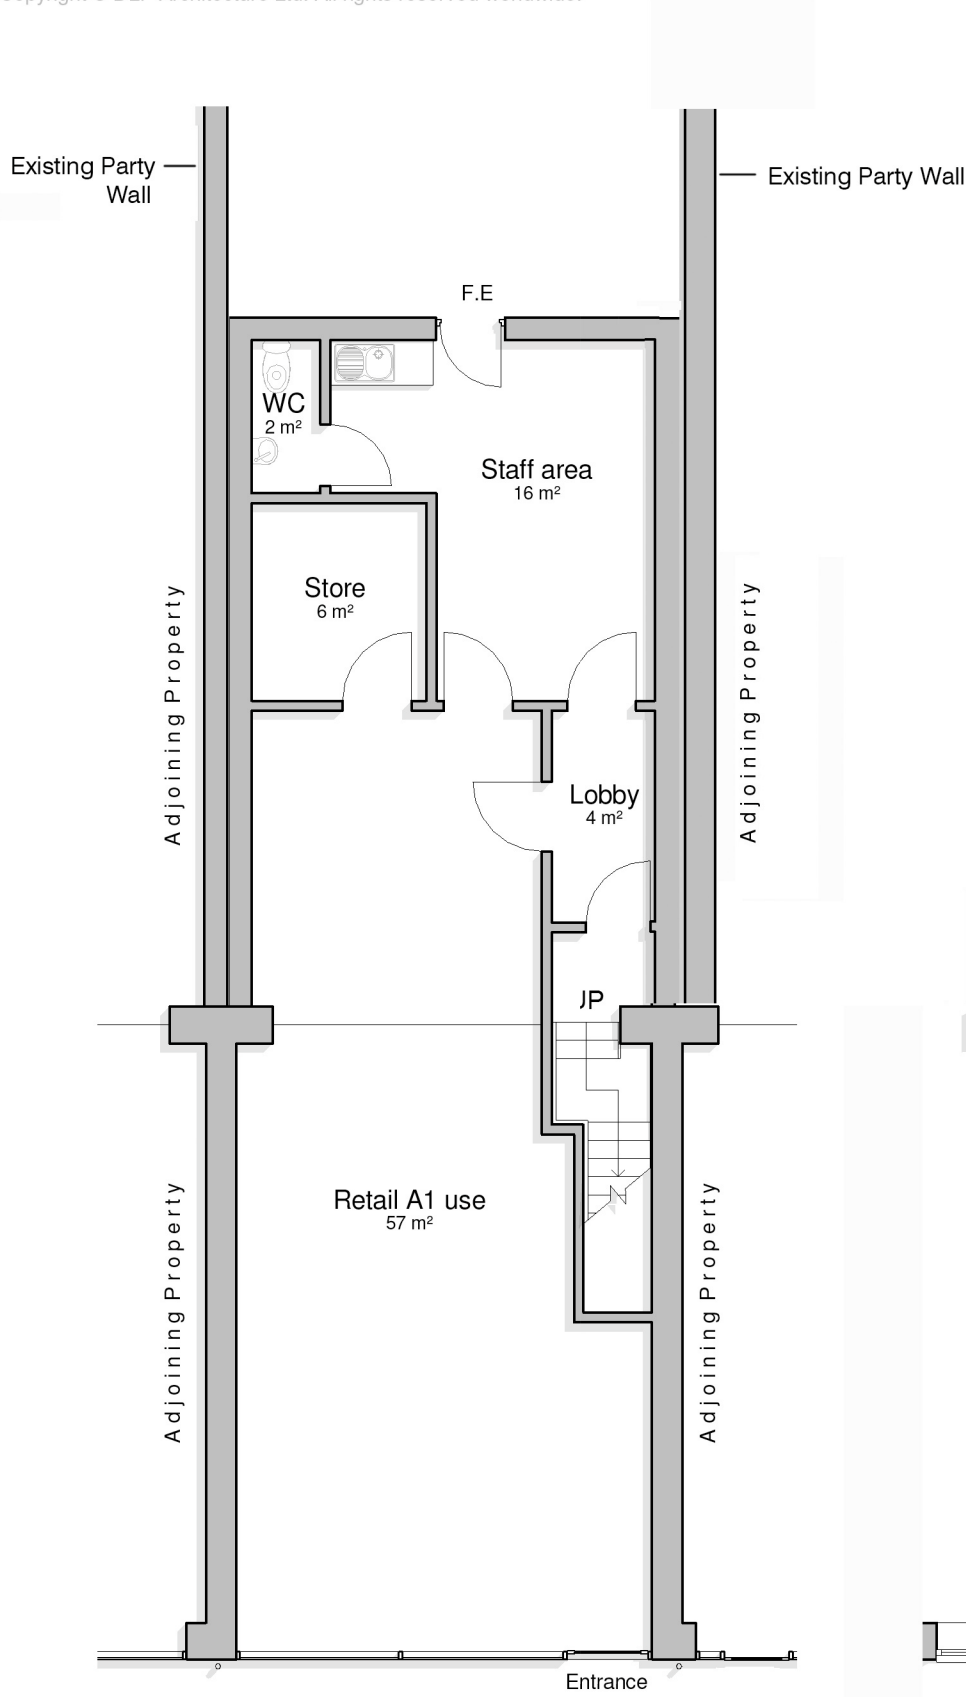

00 - Ground Floor
1 : 100

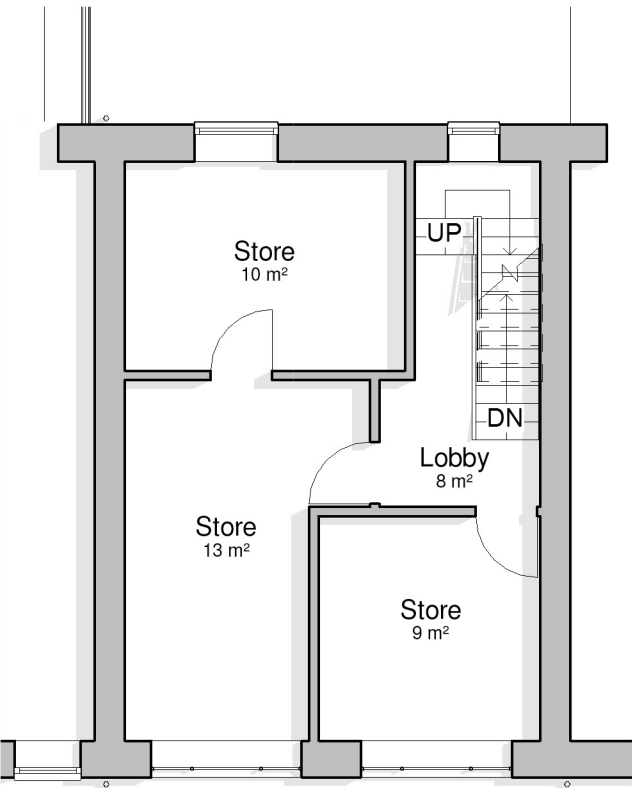

01 - First floor
1 : 100

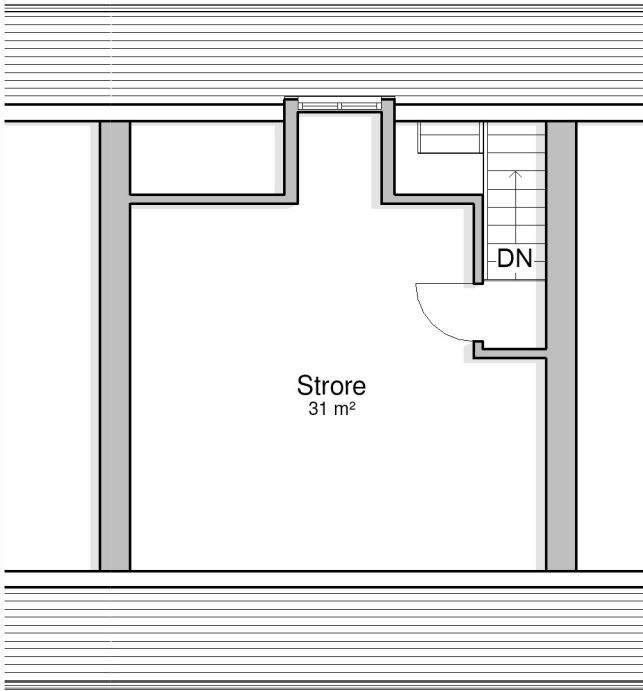

02 - Second floor
1 : 100

Responsibility is not accepted for errors made by others in scaling from this drawing. All construction information should be taken from figured dimensions only.

0mm 50mm

A3 Original Sheet Size

FINISHES KEY:

- A :NATURAL SLATE ROOF
- B :RENDERED MASONRY
- C :ALUMINIUM SHOPFRONT
- D :SIGNAGE/FACIA TBA
- E :WHITE UPVC WINDOWS
- F :METAL FRAMED WINDOWS
- G :STEEL SECURITY DOOR

Planning Issue

date	rev	name	chk	note
------	-----	------	-----	------



Architectural Design - Feasibility - Planning - Building Control - Construction Details - Sustainable Design
Systems House 89 Heol Don Cardiff CF14 2AT
T 02920316857 M 07785582007 info@designlinepartnership.com

PROJECT
Demolition of facade and reconstruction of building
30 Queen Street Neath SA11 1DL

DRAWING TITLE
Existing Floor Plans

SCALE	DATE	DRAWN BY	CHECKED BY
As indicated	12/9/16	RJH	PL
DRAWING NUMBER		REVISION	
P539		L100	