

Responsibility is not accepted for errors made by others in scaling from this drawing. All construction information should be taken from figured dimensions only.



A3 Original Sheet Size

FINISHES KEY:

- A :NATURAL SLATE ROOF
- B :RENDERED MASONRY
- C :ALUMINIUM SHOPFRONT
- D :SIGNAGE/FACSIA TBA
- E :WHITE UPVC WINDOWS
- F :METAL FRAMED WINDOWS
- G :STEEL SECURITY DOOR


02 - Second floor
5930

01 - First floor
3140

0 - GF
0



Front Elevation
1 : 100

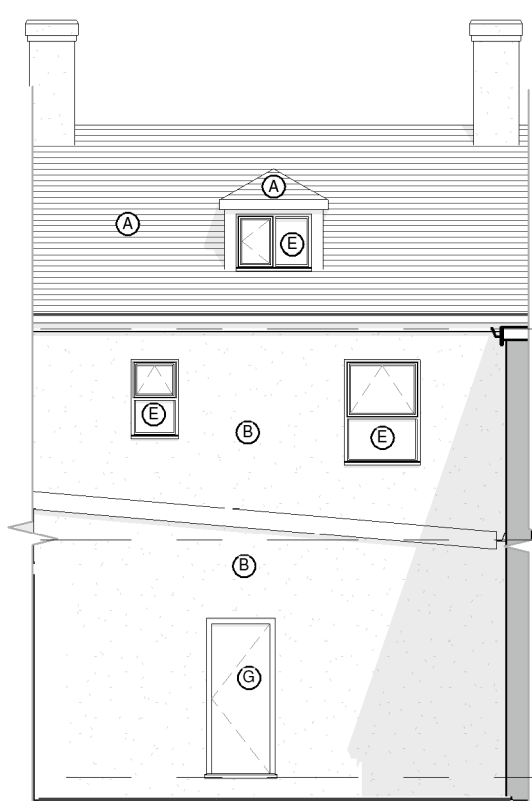


Rear Elevation
1 : 100

Planning Issue

02 - Second floor
5930

01 - First floor
3140

0 - GF
0

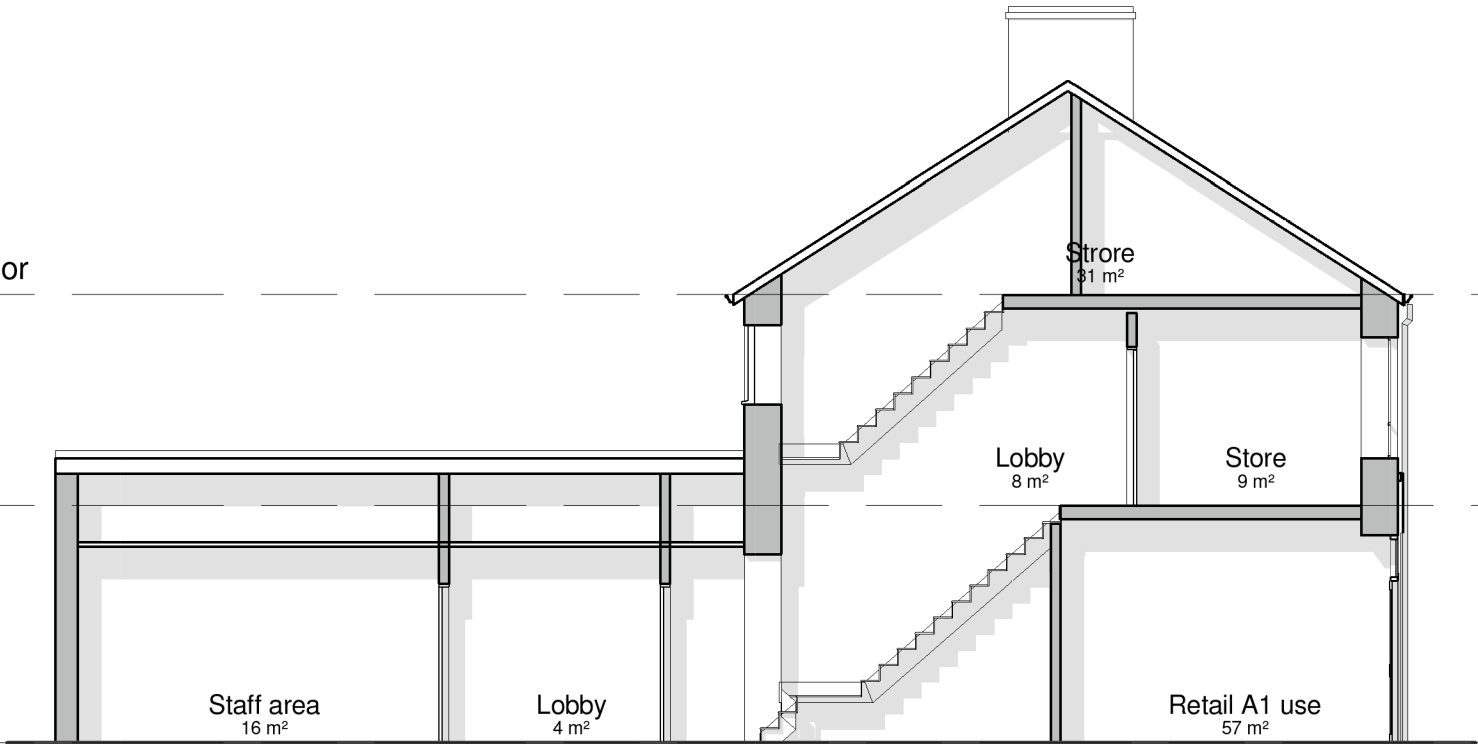

Section 1
1 : 100

date	rev	name	chk	note
------	-----	------	-----	------



Architectural Design - Feasibility - Planning - Building Control - Construction Details - Sustainable Design
Systems House 89 Heol Don Cardiff CF14 2AT
T 02920316857 M 07785582007 info@designlinepartnership.com

PROJECT
Demolition of facade and reconstruction of building
30 Queen Street Neath SA11 1DL

DRAWING TITLE
Existing elevations and section

SCALE	DATE	DRAWN BY	CHECKED BY
As indicated	12/09/16	RJH	PL
DRAWING NUMBER		REVISION	
P539		L110	