
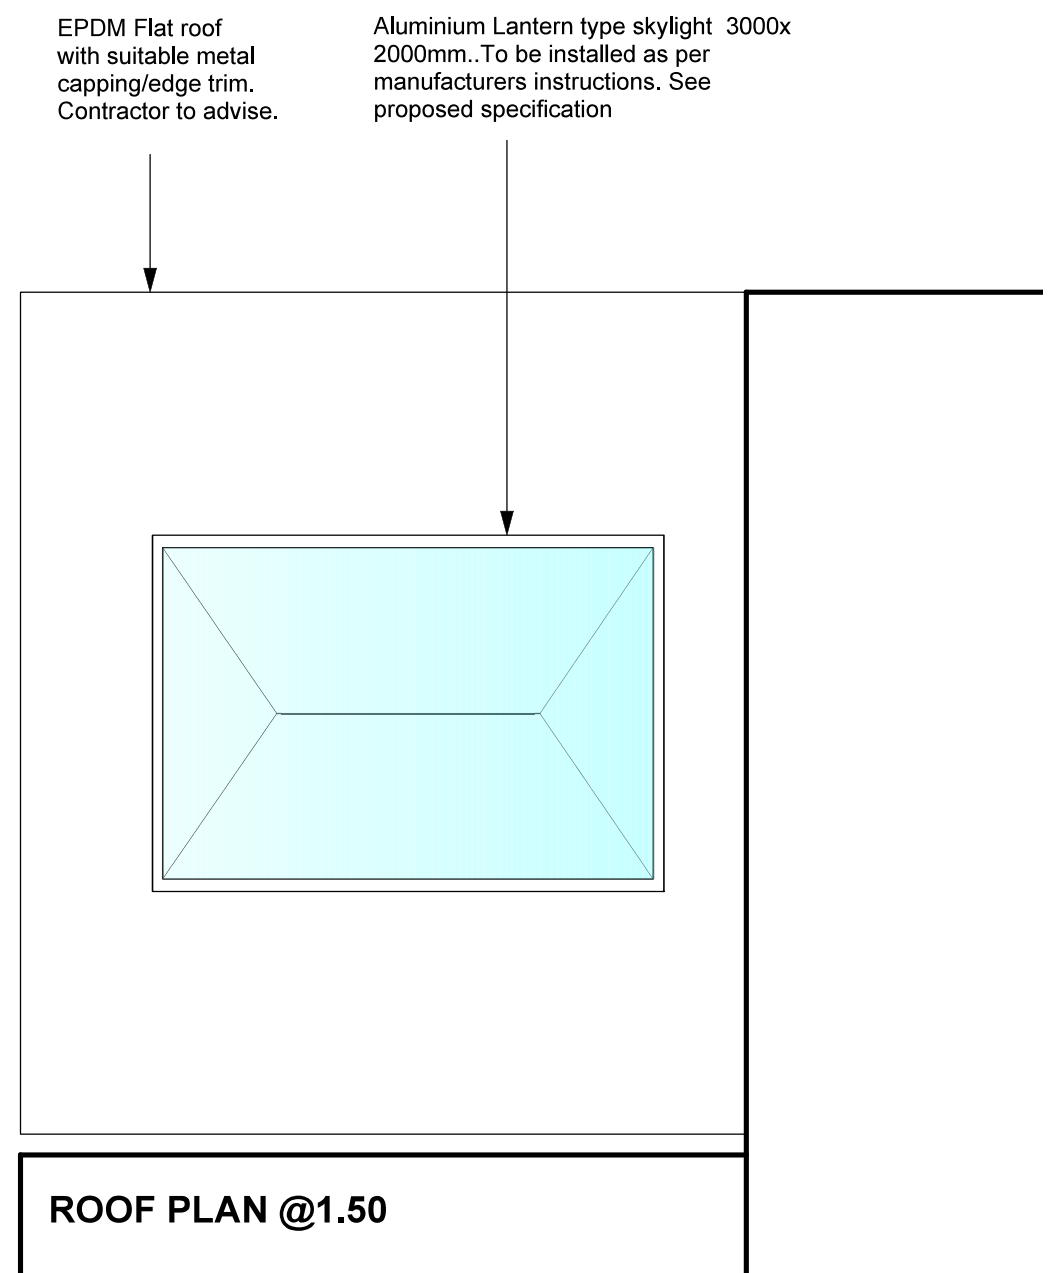


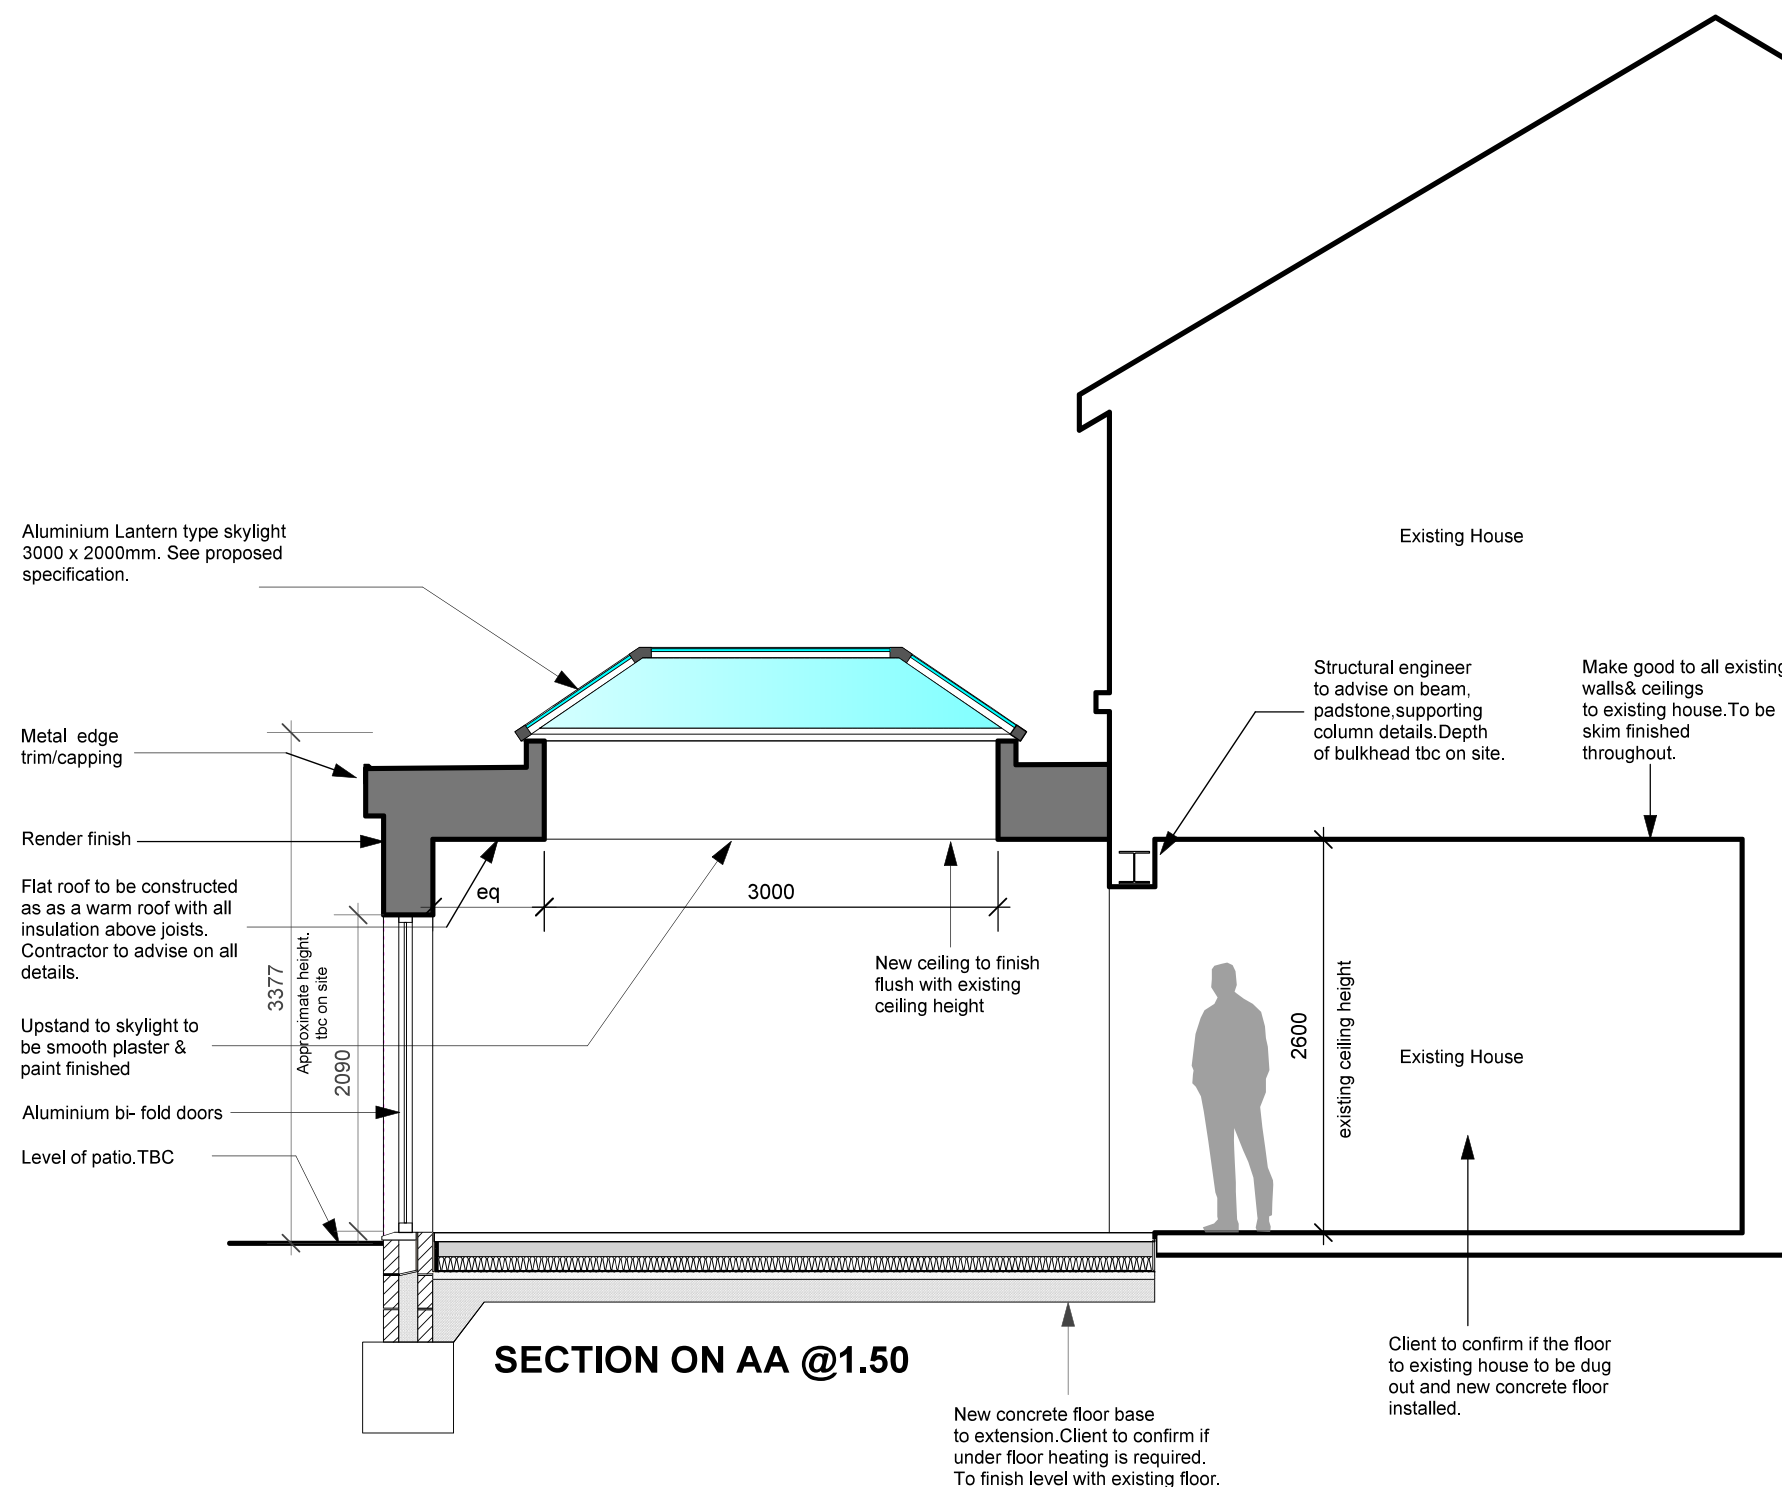


Aluminium Lantern type skylight 3000x
2000mm..To be installed as per
manufacturers instructions. See
proposed specification

ROOF PLAN @1.50

General notes:

1. All dimensions are in mm unless otherwise stated
2. This drawing is to be read in conjunction with any other relevant Bankhead Design drawings and subsequent engineers drawings & associated information.
3. All details & dimensions are to be confirmed by contractor on site prior to any works commencing or ordering materials. Contractor to liaise with Client when setting out extension on site.
4. Please note these are not working drawings and are for planning purposes only & for builders to provide cost estimates
5. This drawing has not been approved by building control. The final specification of all finishes & construction details to be confirmed by contractor.
7. Contractors final quotation to include itemised breakdown of all items and clear specification and proposal of all finishes.
8. All construction details proposed by Contractor to be included as part of the quotation.
9. Contractor to include for all new joinery items including skirtings, door frames & internal window cills
10. All works carried out to comply with current building regulations

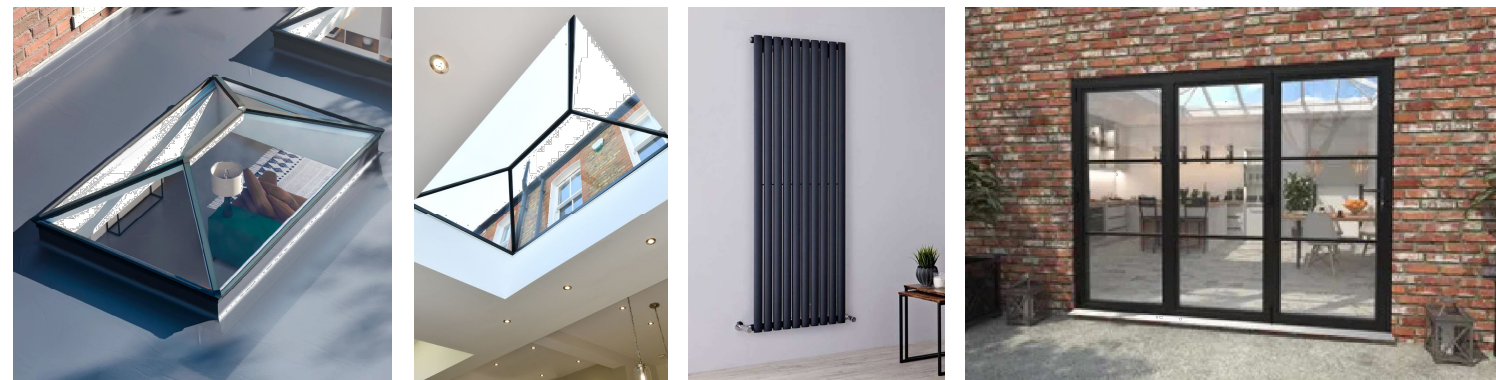

client Mr Thomas Miles	title Proposed section & Roof plan	Bankhead Design 20 Beechwood Avenue Neath, SA11 3TE Tel: 0781 8086740 email: kevin.bankhead@btinternet.com
project Proposed single storey extension 46 Old Road ,Baglan, SA12 8TT		
amendments	scale 1:50 & 1:100 @A3	BANKHEADDESIGN
	dwg by KB	
	date Feb 2024	
	dwg no TM- 03	

Bankhead Design
20 Beechwood Avenue
Neath, SA11 3TE
Tel: 0781 8086740
email: kevin.bankhead@btinternet.com