




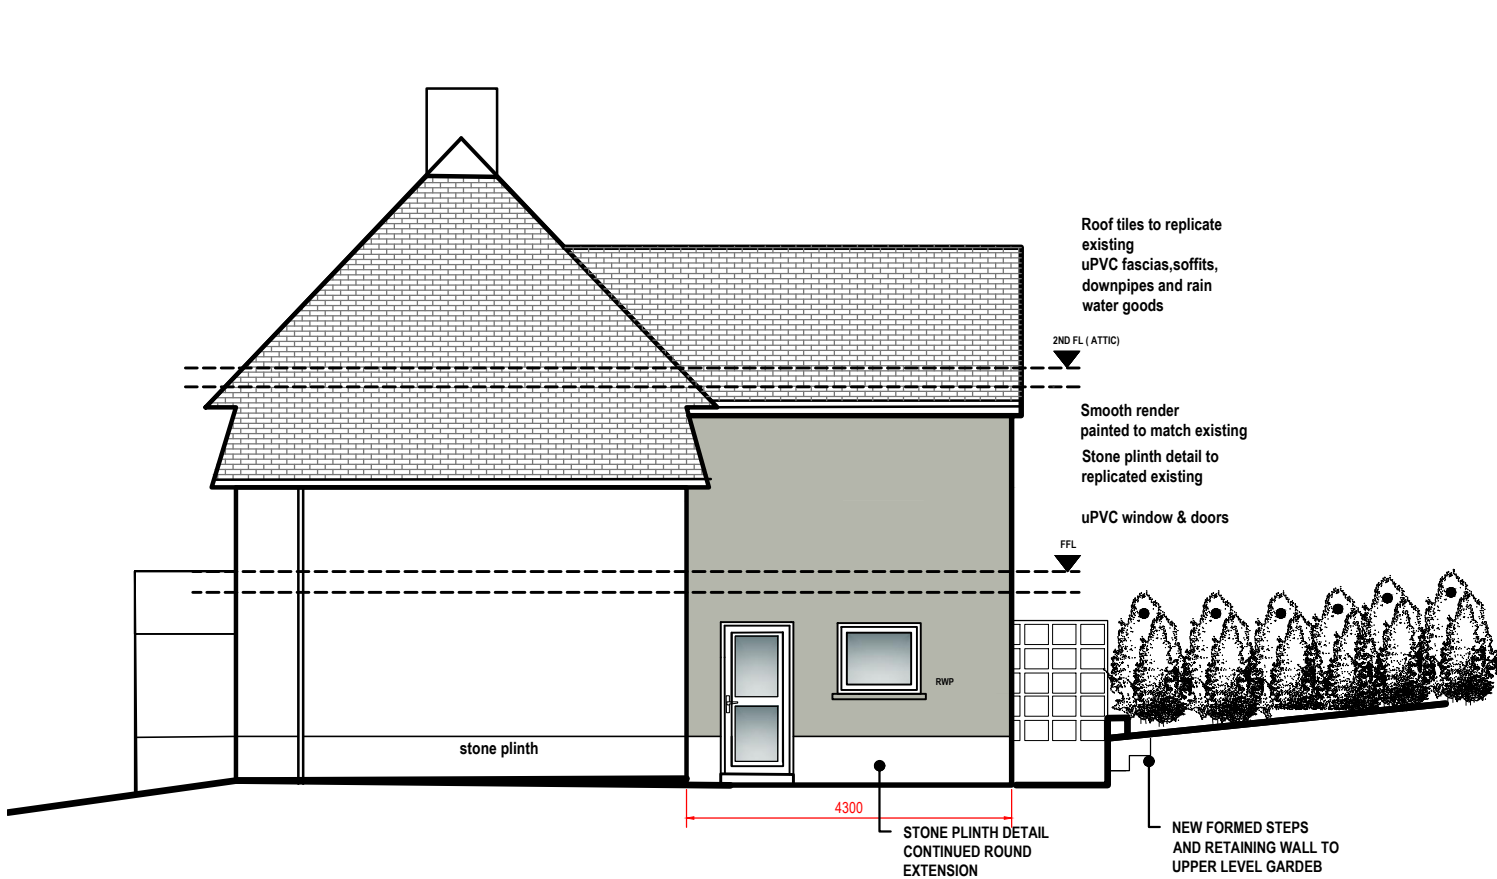

PROPOSED LH SIDE ELEVATION Scale 1:100

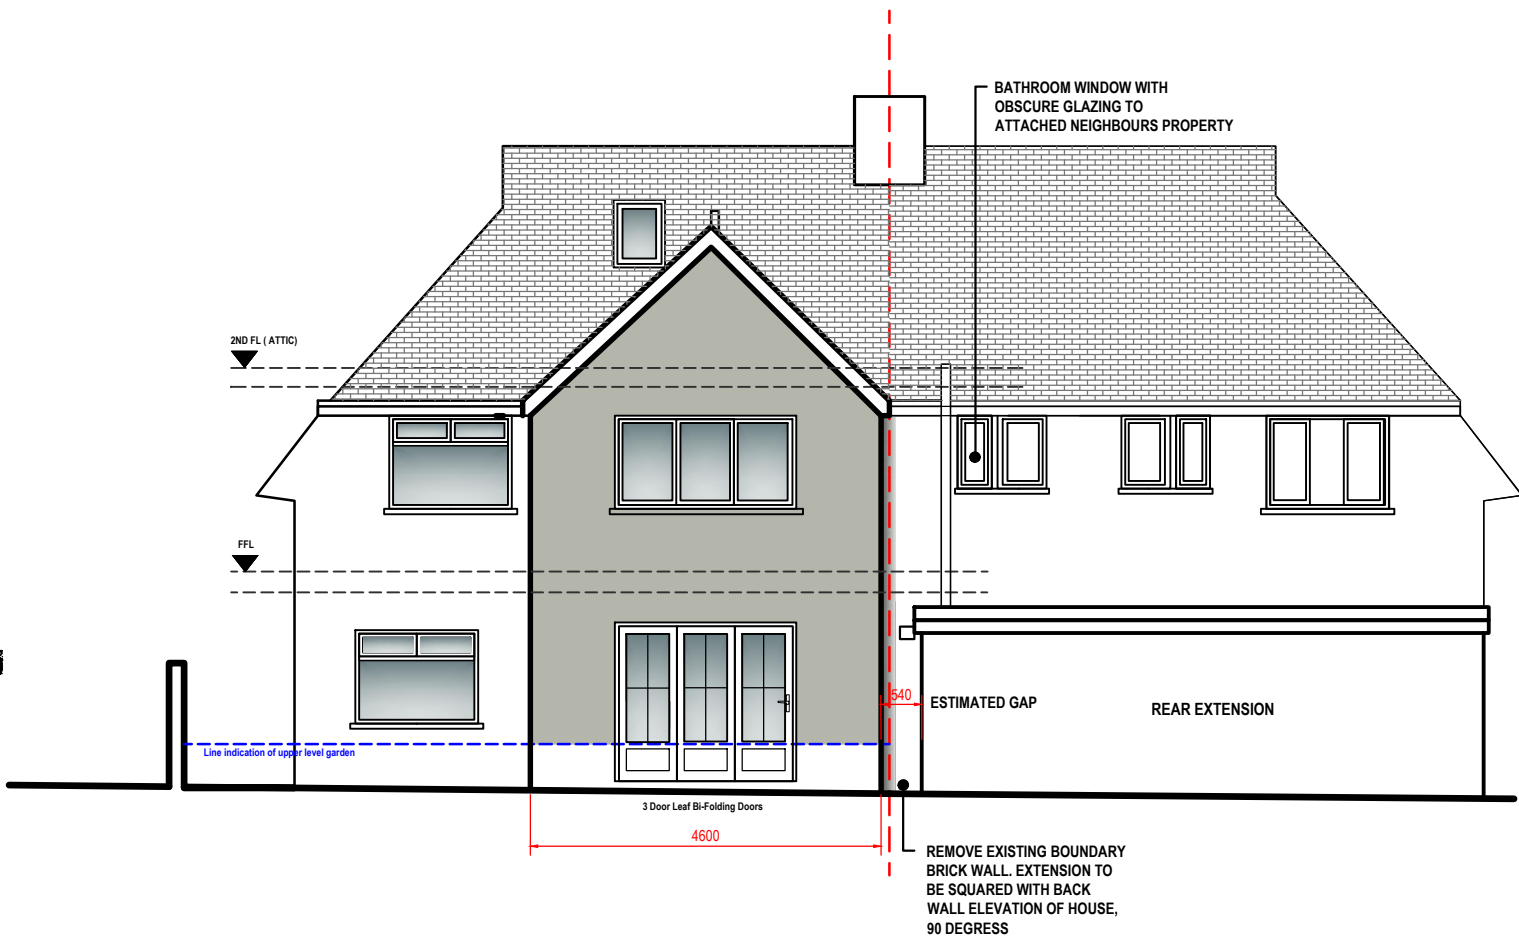

PROPOSED REAR ELEVATION Scale 1:100

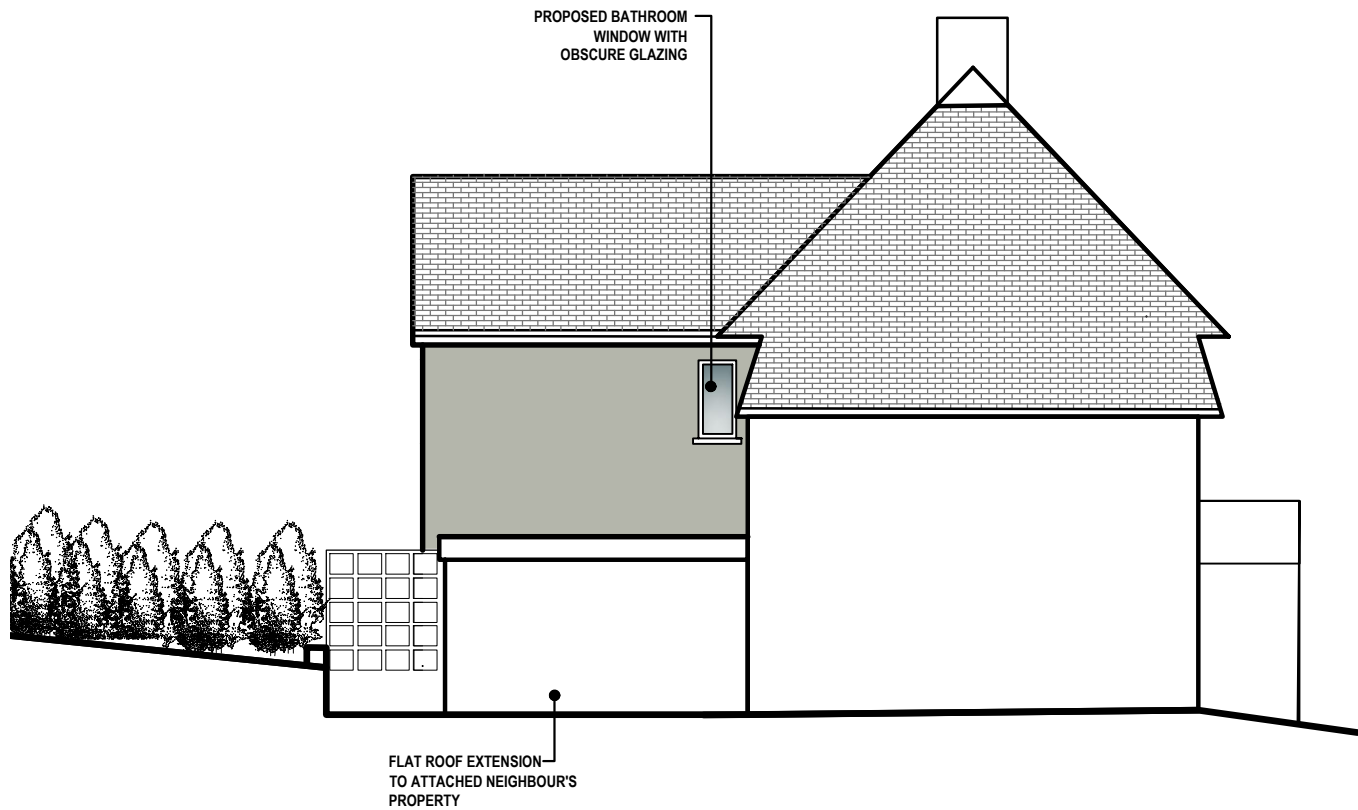

PROPOSED RH SIDE ELEVATION Scale 1:100

Rev.				By	Date

DESIGN VISION 5					
Contact: Angharad Randall Email: Design_Vision_5@hotmail.com Tel No: 07853 169 142					
SITE ADDRESS: 46 THE GREENWAY LLANDARCY SA10 6JB					
DRAWING TITLE: PROPOSED REAR & SIDE ELEVATIONS					
	DRAWN BY: AR	SCALE: A3 @ 1:100	DATE: 02/2024		
Arch/Designer AR	SYSTEM PROJECT NUMBER: 120 - 2024 PLANNING		DRWG NO: 05	REVISI A	

PLANNING